




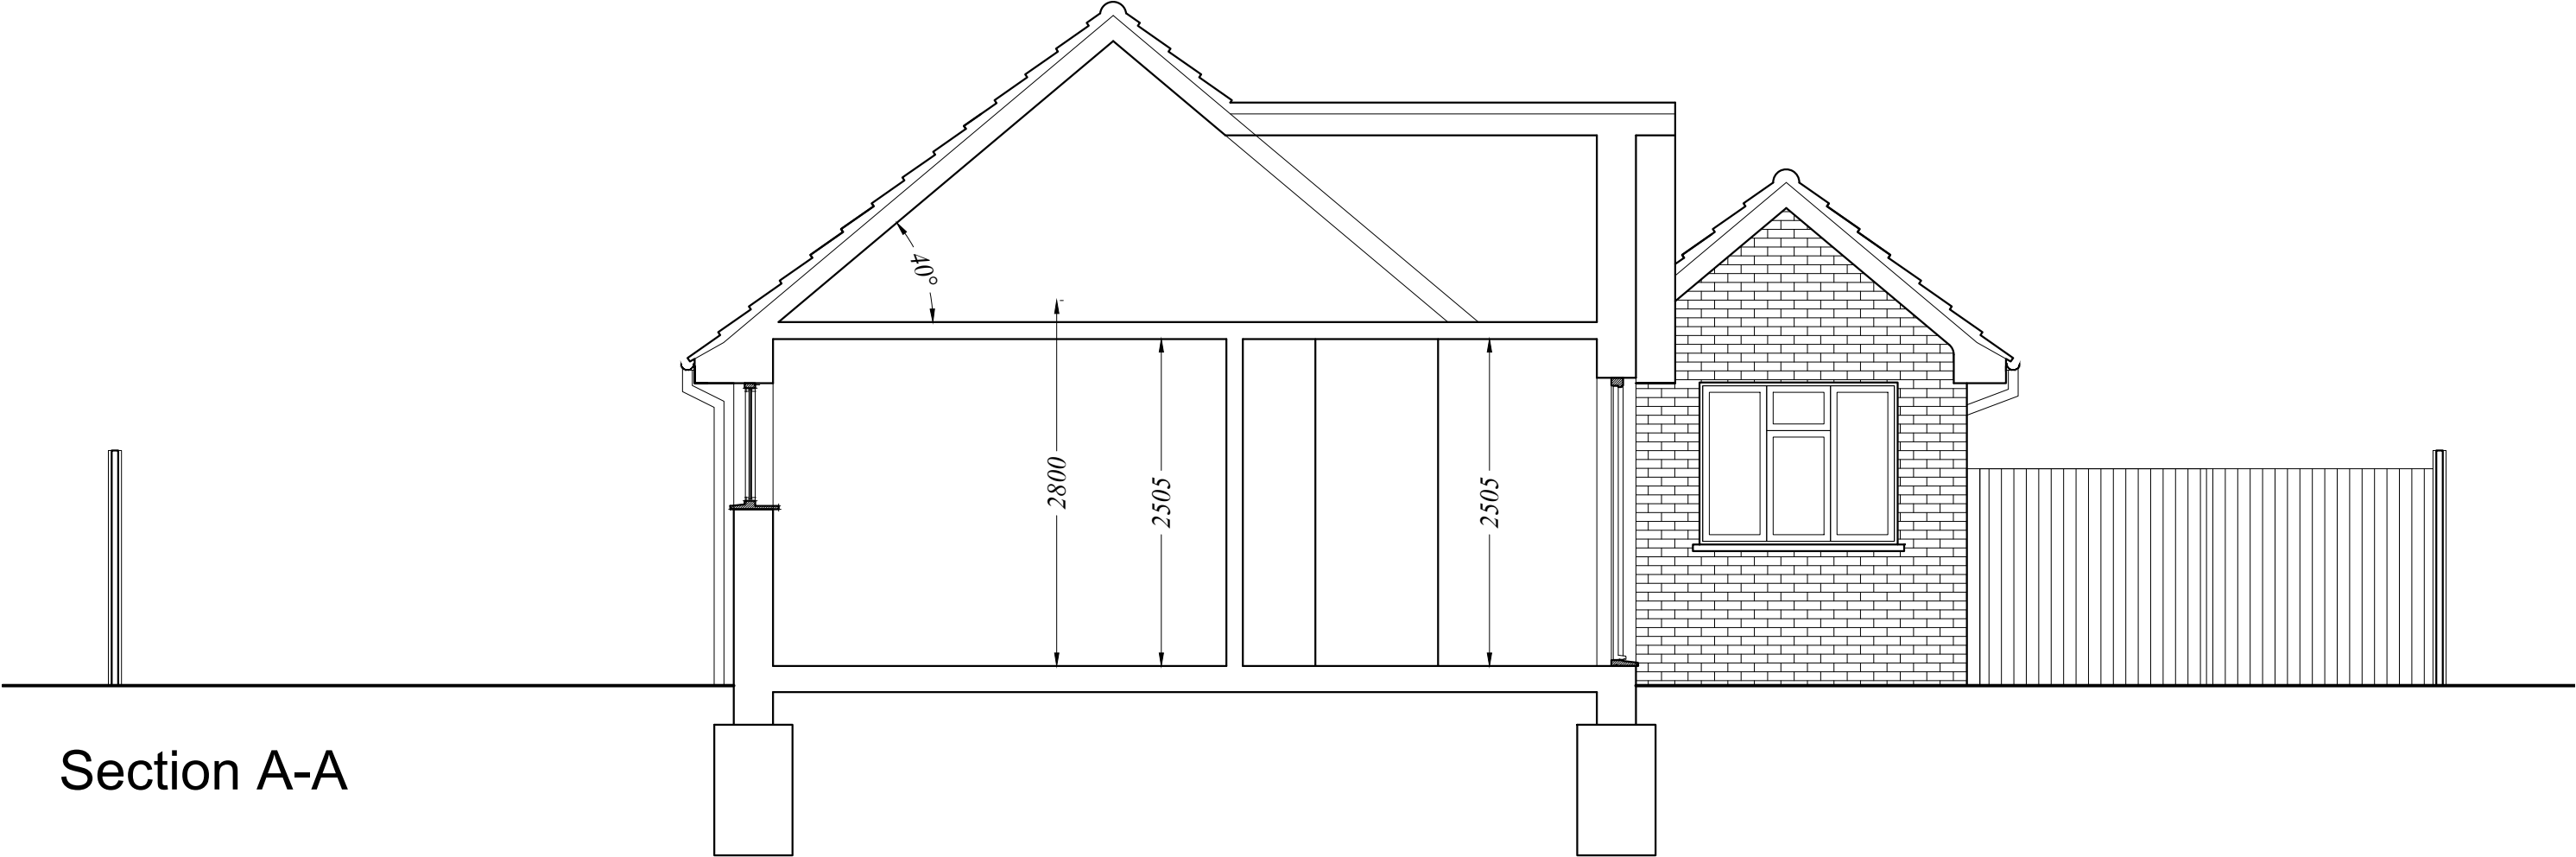

Section A-A

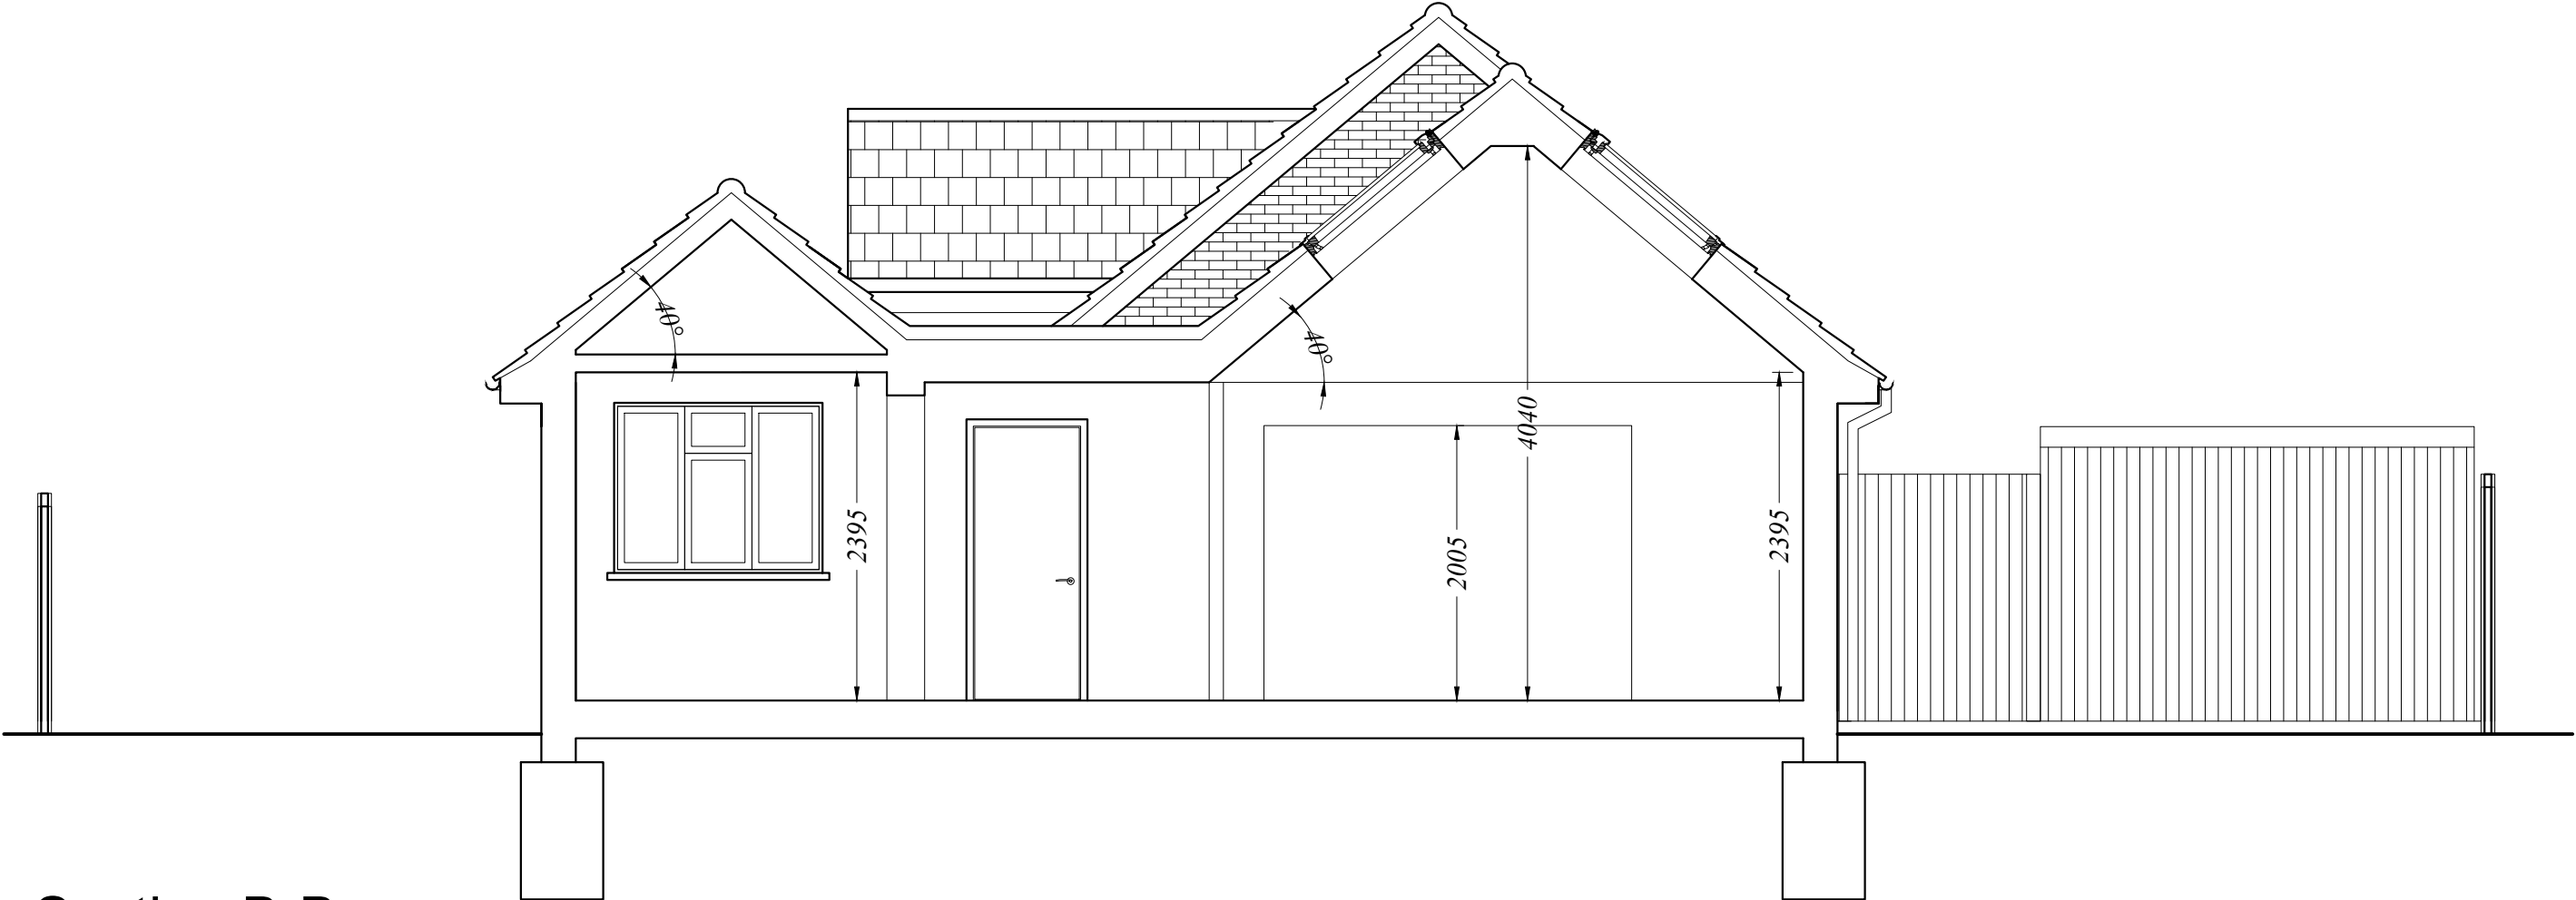

Section B-B

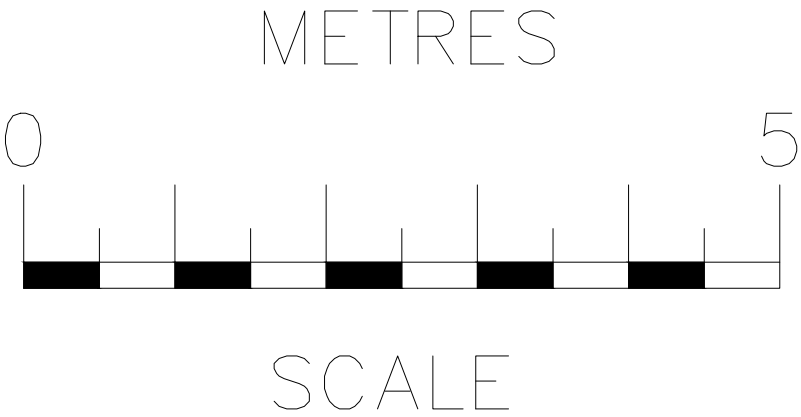

rev	date	description			
RB Design Corner Cottage, The Limes, Felbridge RH19 2QY Tel: 01342 523 766 Mob 07988 998 928 e-mail: info@rossbonditchdesign.co.uk					
project	drawing		date	job no	
Coombe Place Cottage, Turners Hill Road, East Grinstead, RH19 4LX.	WORKS		02.12.24		
drawn by	scale (1:		drawing no		
Ms. Mathieson & Mr Pinchin	SECTIONS EXISTING		1:50	PLN 03	03