



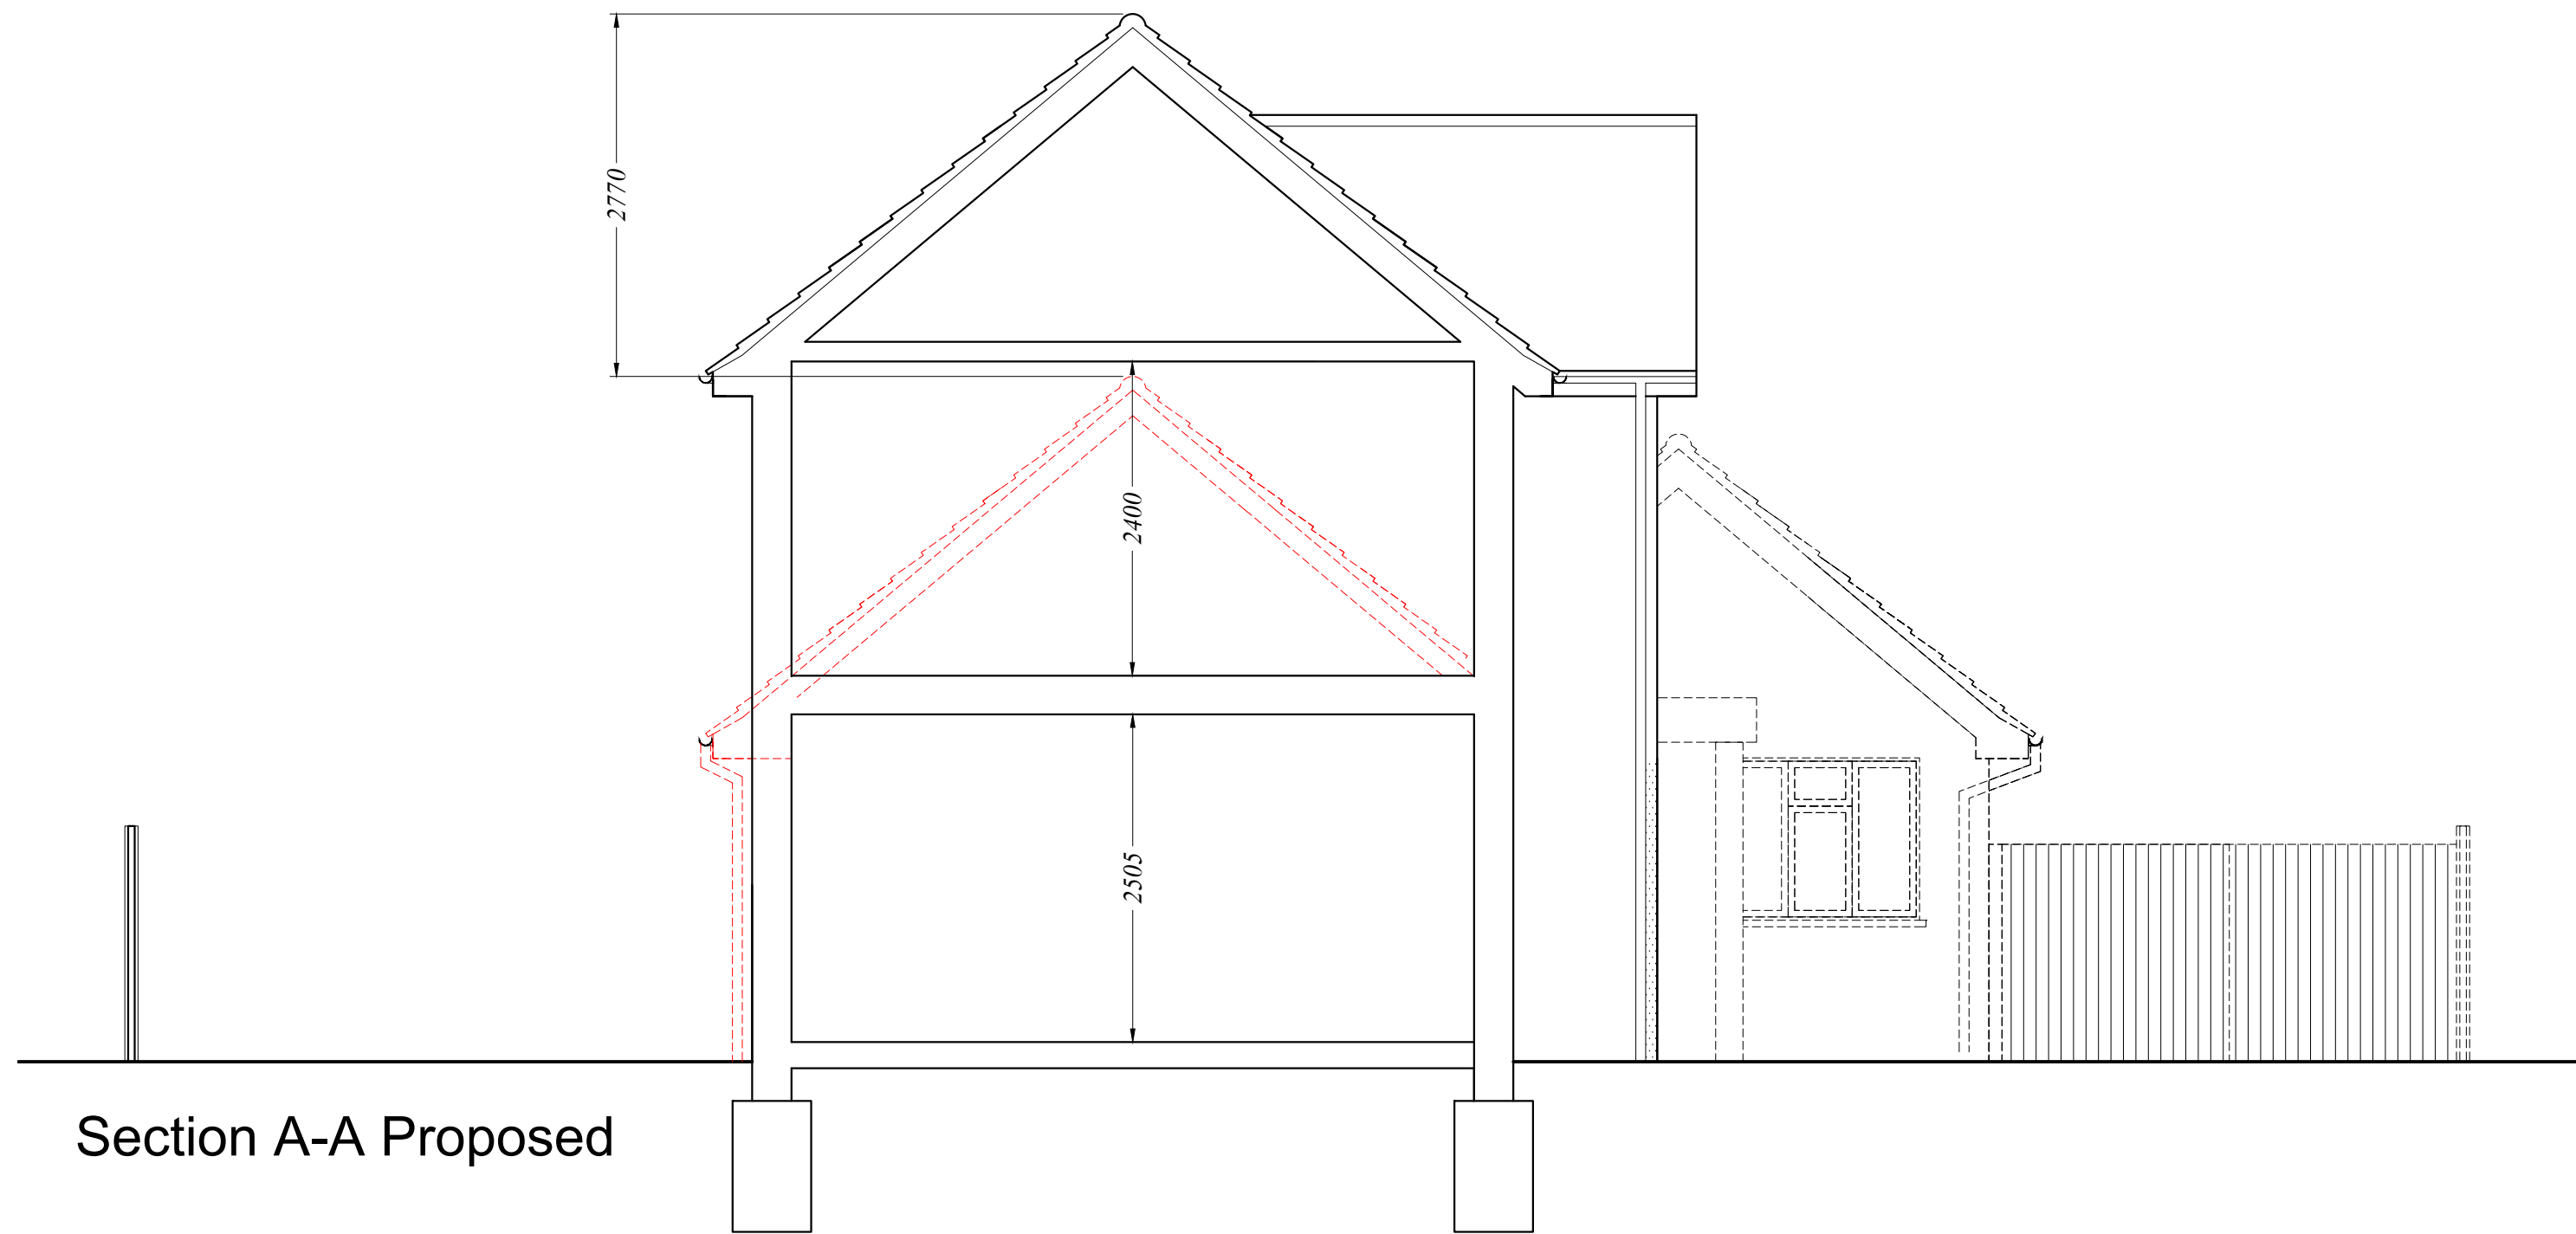

Section A-A Proposed

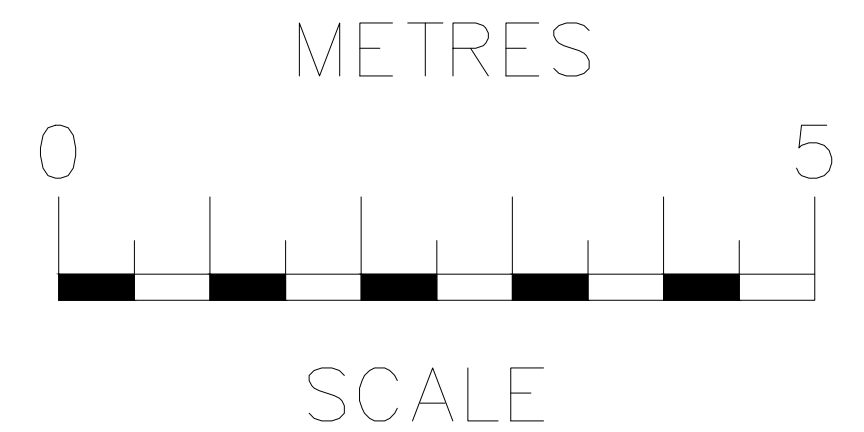

rev		date		description	
RB Design Corner Cottage, The Limes, Felbridge RH19 2QY Tel: 01342 523 766 Mob 07988 998 928 e-mail: info@rossbonditchdesign.co.uk					
project	client	drawing	date	job no	
Coombe Place Cottage, Turners Hill Road, East Grinstead, RH19 4LX.	Ms. Mathieson & Mr Pinchin	WORKS	02.12.24		
		scale @	1:50	draw no	
				PLN 09	