

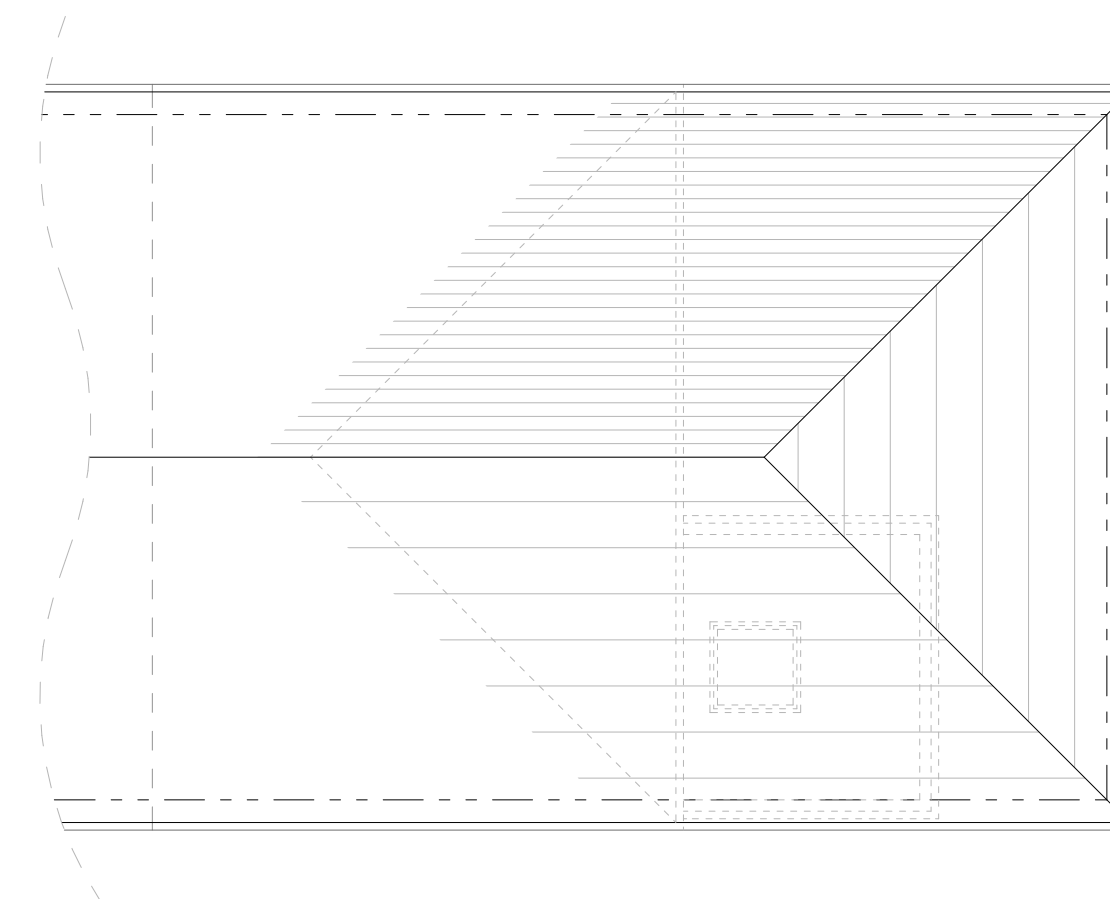
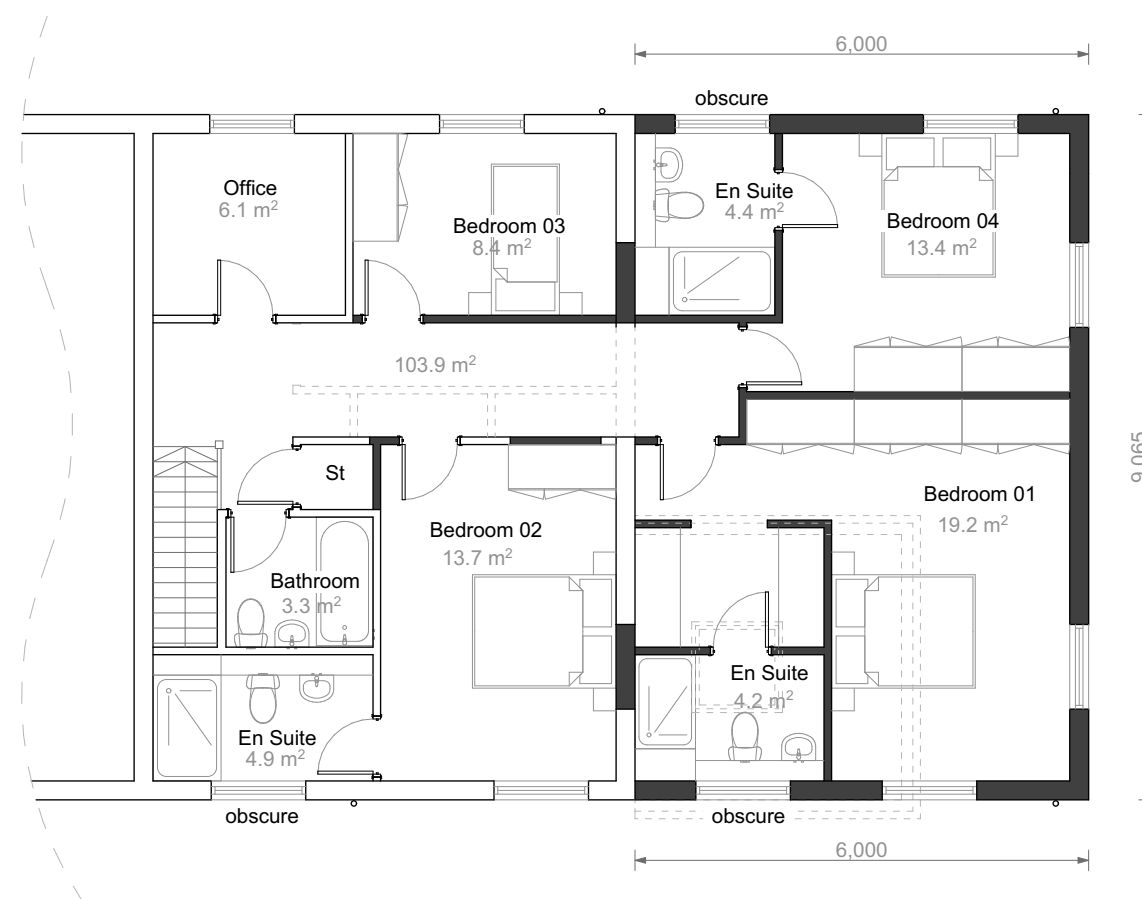


REV	DATE	NOTES

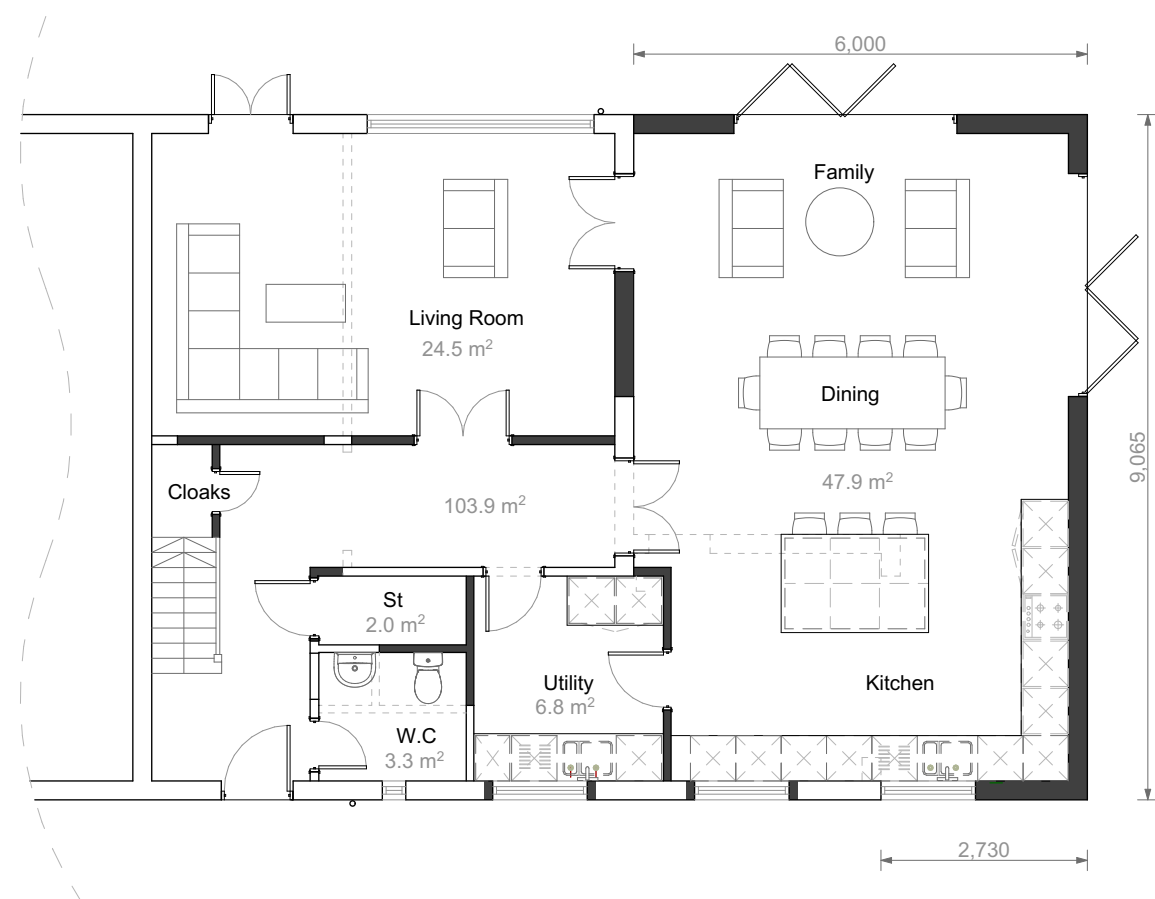

Site Ref:

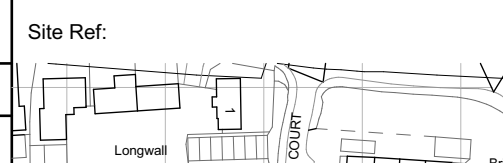

inkDRAWN

ARCHITECTURE

Windermere House, 47 New Walk, Leicester, LE1 6TE
 ☎️ 0116 2555114 🌐 www.inkdrawn.com ✉️ mail@inkdrawn.com

All dimensions to be checked on site. Do not scale off drawing. This drawing is the copyright of Ink Drawn Architecture Ltd, and not to be reproduced without their permission.

Project:
Proposed double storey extension at 12 Felbridge Court, Copthorne Road, Felbridge

Drawing Title:
Proposed Drawings

Drawing Reference:
1126-INK-FBC-ZZ-DR-A-01102

Scale: 1:100@A2
Drawn by: DN

Status/Revision: WIP / P01
Checked by: -

Date: November 2025
Issued by: DN