






Street Elevation A-A
1 : 200

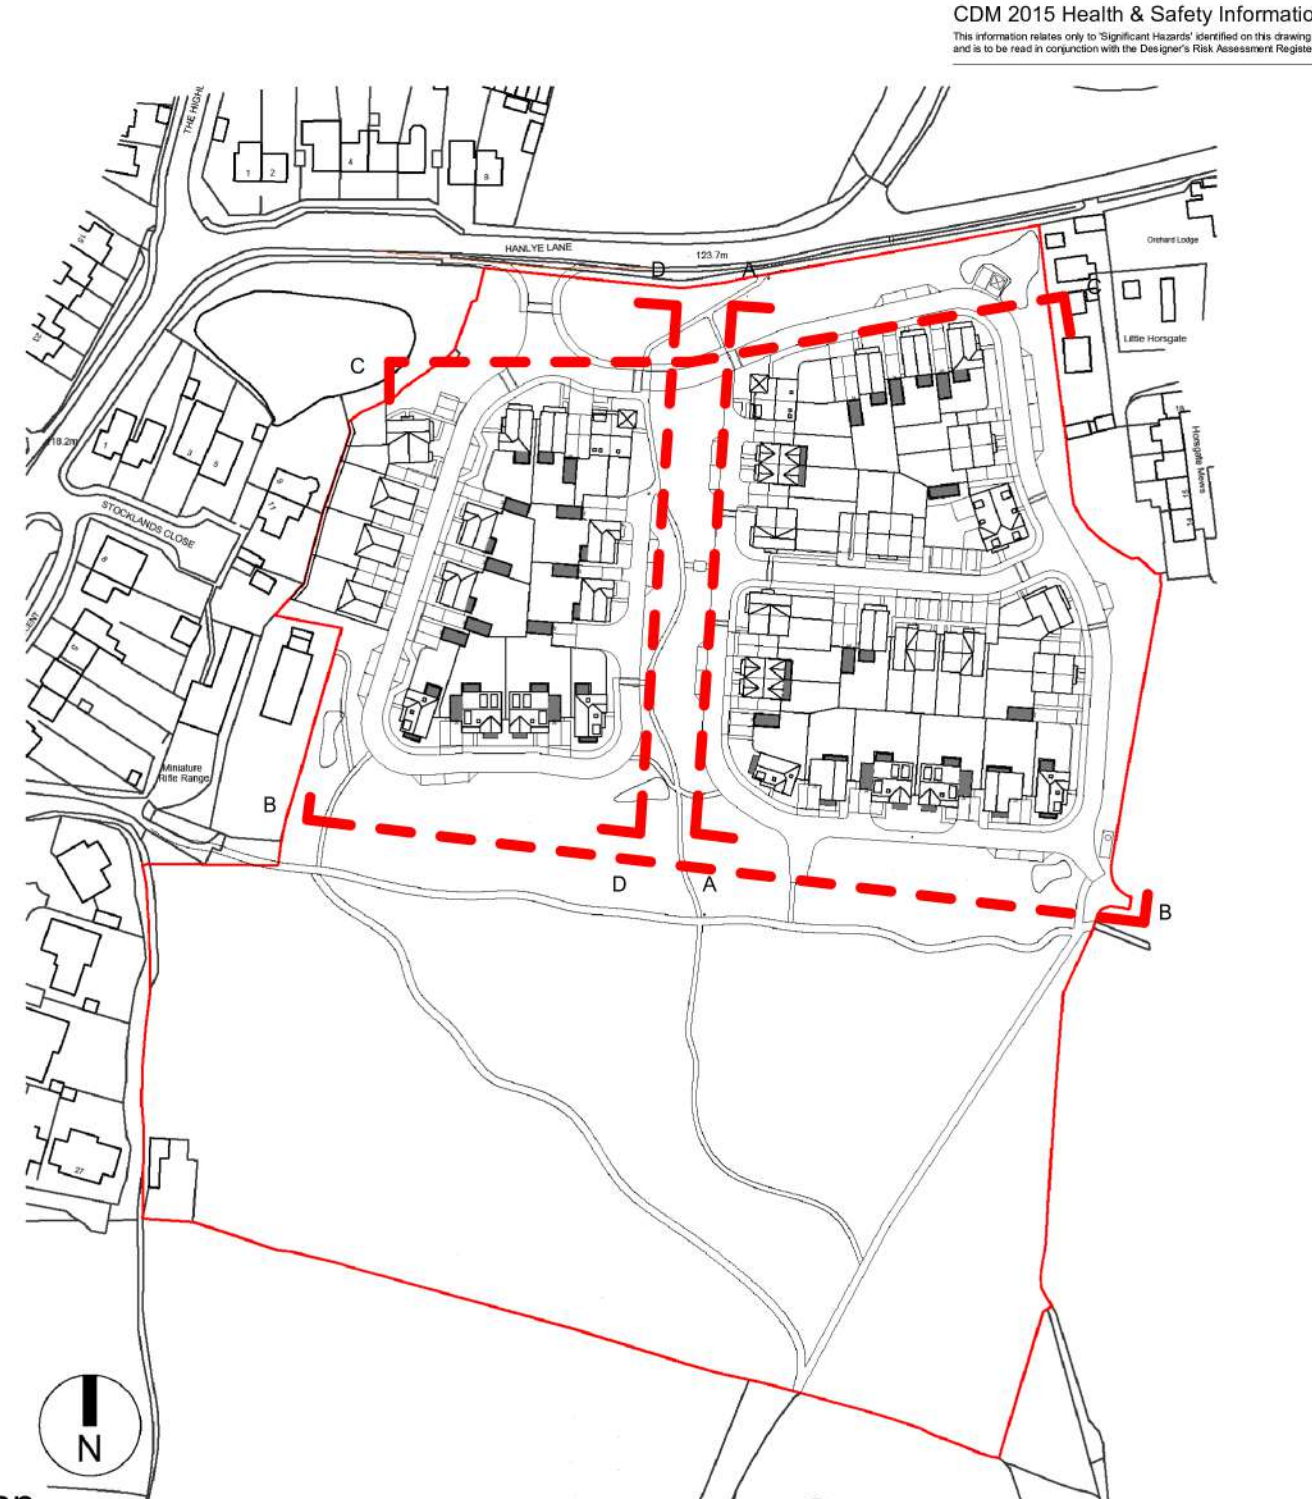

Key Plan
1 : 2000

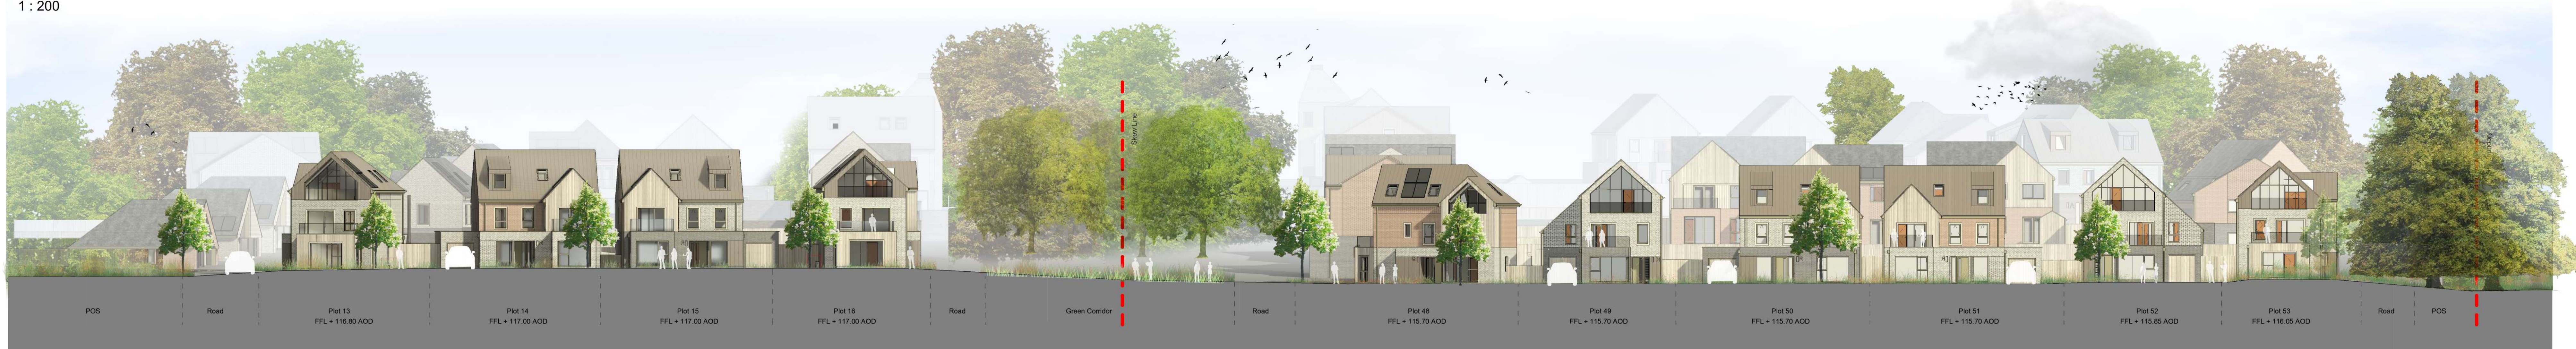

Street Elevation B-B
1 : 200

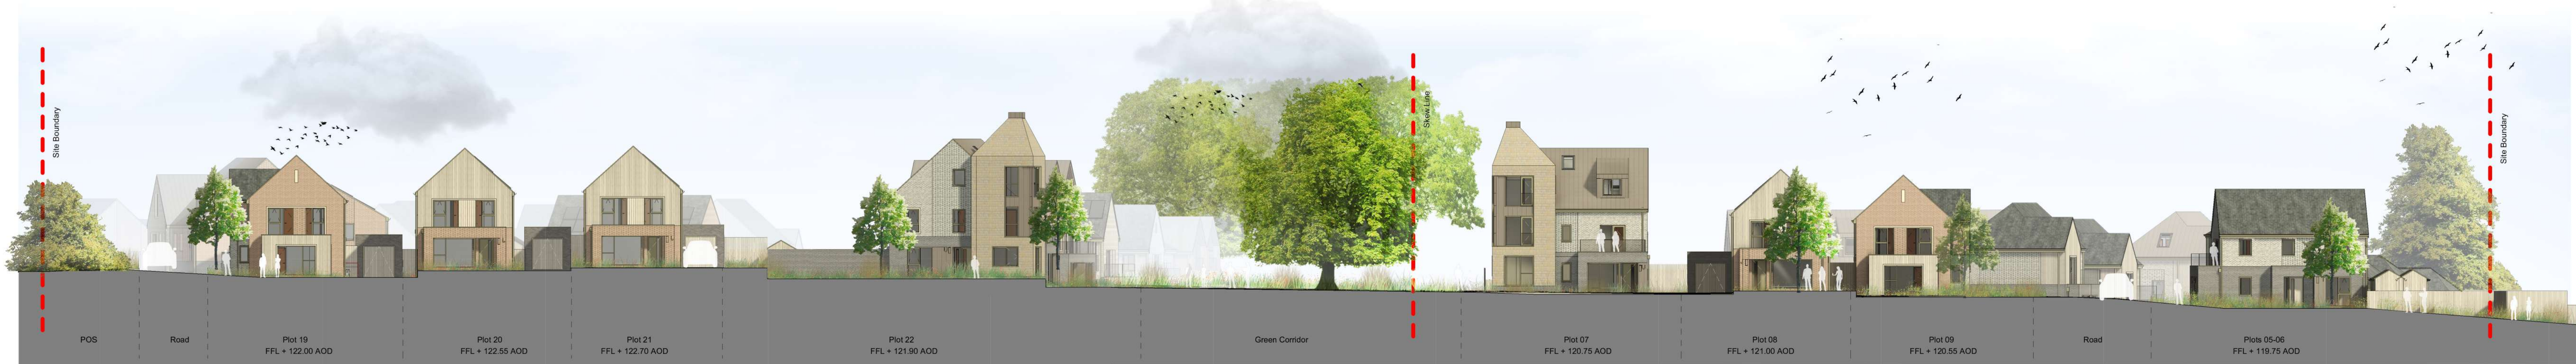

Street Elevation C-C
1 : 200



Street Elevation D-D
1 : 200



LOCATION + QUALITY + DESIGN

Job Title
Land South of Hanlye Lane, Cuckfield

Drawing Title
Street Elevations - Sheet 1

Scale
1:200 @ A0 / 1:400 @ A2



Drawn	Checked	Date
LP	JR	09/11/23
Project	Drawing No	Rev
7343	PL-20	A
Status	APPROVAL	

Rev	Date	Amendments to plots	LP	JR
Dr	Ch			



London: 75 Great Suffolk Street, London, SE1 0SL
T 020 7928 2773 E london@ecearchitecture.com
Sussex: 64-66 Brighton Road, Worthing, West Sussex, BN11 2EN
T 01903 248777 E sussex@ecearchitecture.com
Bristol: Westworks, Beacon Tower, Colston Street, Bristol, BS1 4XE
T 0117 214 1101 E bristol@eceworks.com
www.ecearchitecture.com

CAD Plot Date: 04/10/2023 12:51:32