



Planting Schedule


Trees						
Species Name	Girth	Height	Density	Specification	No.	
Acer campestre 'Elsrijk'	12-14cm	300-350cm	Counted	:Heavy Standard :Clear Stem 150-175cm :RB	15	
Amelanchier lamarckii	12-14cm	180-250cm	Counted	:Standard :Clear Stem min 150cm :RB	2	
Betula pubescens	12-14cm	200-250cm	Counted	:Standard :Clear Stem min 150cm :RB	33	
Quercus robur	12-14cm	200-250cm	Counted	:Standard :Clear Stem min 150cm :RB	6	
Sorbus aucuparia	12-14cm	200-250cm	Counted	:Standard :Clear Stem min 150cm :RB	13	
Sorbus torminalis	12-14cm	200-250cm	Counted	:Standard :Clear Stem min 150cm :RB	23	

Shrubs					
Species Name	Height	Pot Size	Specification	Density	No.
Euonymus fortunei 'Silver Queen'	40-60cm	5L	:Bushy :C	4/m2	8
Escallonia 'Apple Blossom'	60-80cm	5L	:Bushy :C :Planted and maintained as hedge	4/linear m	1600
Hebe 'Autumn Glory'	40-60cm	5L	:Bushy :C	4/m2	59
Hebe alibicans 'Red Edge'	40-60cm	5L	:Bushy :C	4/m2	17
Hebe brachysiphon 'White Gem'	40-60cm	5L	:Bushy :C	4/m2	36
Lavandula angustifolia 'Munstead'	40-60cm	5L	:Bushy :C	4/m2	79
Lavandula angustifolia 'Hidcote Pink'	40-60cm	5L	:Bushy :C	4/m2	16
Lavandula pinnata	40-60cm	5L	:Bushy :C	4/m2	59
Nandina domestica 'Firepower'	40-60cm	5L	:Bushy :C	4/m2	29
Perovskia 'Blue Spire'	40-60cm	5L	:Bushy :C	4/m2	29
Philomis 'Edward Bowles'	40-60cm	5L	:Bushy :C	4/m2	59
Rosmarinus officinalis 'Erecta'	40-60cm	5L	:Bushy :C	4/m2	17
Sarcococca confusa	40-60cm	5L	:Bushy :C	4/m2	51
Sarcococca ruscolifolia	40-60cm	5L	:Bushy :C	4/m2	59
Spiraea japonica 'Gold Mound'	40-60cm	5L	:Bushy :C	4/m2	59
Viburnum davidii	40-60cm	5L	:Bushy :C	4/m2	55
Viburnum tinus 'Eve Price'	60-80cm	5L	:Bushy :C :Planted and maintained as hedge	4/linear m	1196

Mixed Native Hedging			
Species Name	Height	Specification	Percentage
Crataegus monogyna	60-80cm	:Bushy :RB :Planted and maintained as hedge	50%
Euonymus europaeus	60-80cm	:Bushy :RB :Planted and maintained as hedge	10%
Prunus spinosa	60-80cm	:Bushy :RB :Planted and maintained as hedge	20%
Rosa canina	60-80cm	:Bushy :RB :Planted and maintained as hedge	5%
Viburnum lantana	60-80cm	:Bushy :RB :Planted and maintained as hedge	15%

Green Roof Species				
Species Name	Height	Spread	Specification	Percentage
Sedum acre	4-6cm	20-30cm	:C :Planted and maintained as part of extensive green roof	20%
Sedum acre Golden Queen'	4-6cm	20-30cm	:C :Planted and maintained as part of extensive green roof	20%
Sedum album	4-6cm	20-30cm	:C :Planted and maintained as part of extensive green roof	20%
Sedum rupestre	4-6cm	20-30cm	:C :Planted and maintained as part of extensive green roof	20%
Sempervivum 'Standard Green'	4-6cm	20-30cm	:C :Planted and maintained as part of extensive green roof	10%
Sempervivum 'Corona'	4-6cm	20-30cm	:C :Planted and maintained as part of extensive green roof	10%

Tree Pit Detail: Soft Landscape

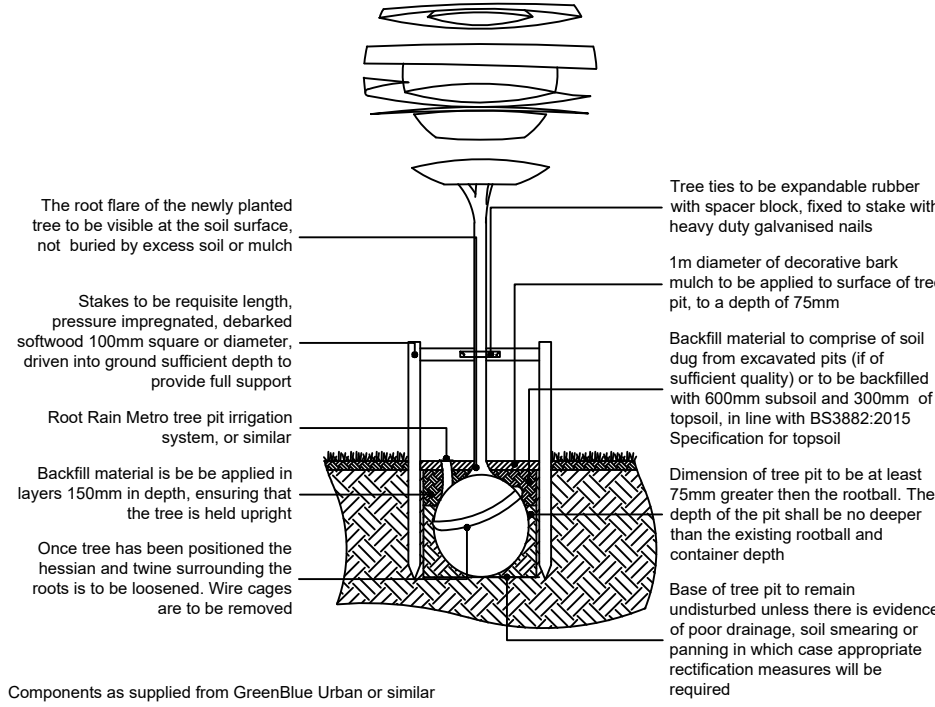

Legend



Approximate locations of existing trees and vegetation to be retained and protected during construction on site


Proposed tree planting within soft landscape. See detail on sheet 1



Proposed hedgerow planting to be planted in double staggered rows




Proposed mixed native hedging. Species to be planted in groups of 5-7 at percentages specified. All whips to be staked and tied with expandable rubber tree ties and covered with 60cm tall Spiral tree guards

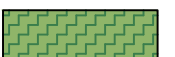

Proposed mixed shrub planting area to receive 75mm bark mulch after planting operations. Species to be planted in groups of 5-7.




Proposed shrub planting to receive 75mm bark mulch after planting operations

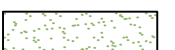

Proposed grass areas to receive good quality amenity grass turves laid in line with good horticultural practices




Proposed areas to be seeded with A24 Wear and Tear seed mix as supplied by Germinal or similar and sown as directed

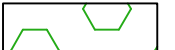


Proposed areas to be retained in current use, with overseeding with RE1 Traditional Hay Meadow seed mix as supplied by Germinal or similar where needed




Proposed areas to be seeded with WFG8 Hedgerows and Shaded Areas seed mix as supplied by Germinal or similar and sown as directed

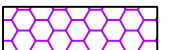

Proposed areas to be seeded with WFG18 Butterfly and Honeybee seed mix as supplied by Germinal or similar and sown as directed

 

Rear garden area

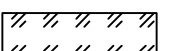


Proposed areas to be seeded with RE3 River Floodplain/Water Meadow seed mix as supplied by Germinal or similar and sown as directed



Proposed crushed aggregate surface, hoggins or similar



Rows of granite setts rumble strip

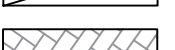

Marshalls Keyblock block paving
Vintage Charcoal or similar




Bitmac laid in line with engineers specification



Garden pathways laid in Marshalls Pende paving 450mm x 450mm, charcoal or natural or similar



Sheet Cut lines

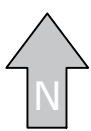

NOTES:
Do not scale from drawing
Not for construction, for planning purposes only

SPECIFICATION
All works are to comply with the written Soft Landscape Specification.

Copyright of LVIA Ltd. All rights described in Chapter IV of the Copyright, Designs and Patents Act 1988 have been generally asserted. Copyright of this plan remains with LVIA Ltd until all fees have been paid in full.

Rev	Date	Details	Drawn
Scheme: Hanlye Lane, Cuckfield			
Client: Sigma Homes			
Drawing: Hard and Soft Landscape Proposals			
Drawing No: SIG1407-11 Sheet 1			
Date: October 2023		Scale: 1:250@A1	
Drawn: SC		Checked: JPF	