


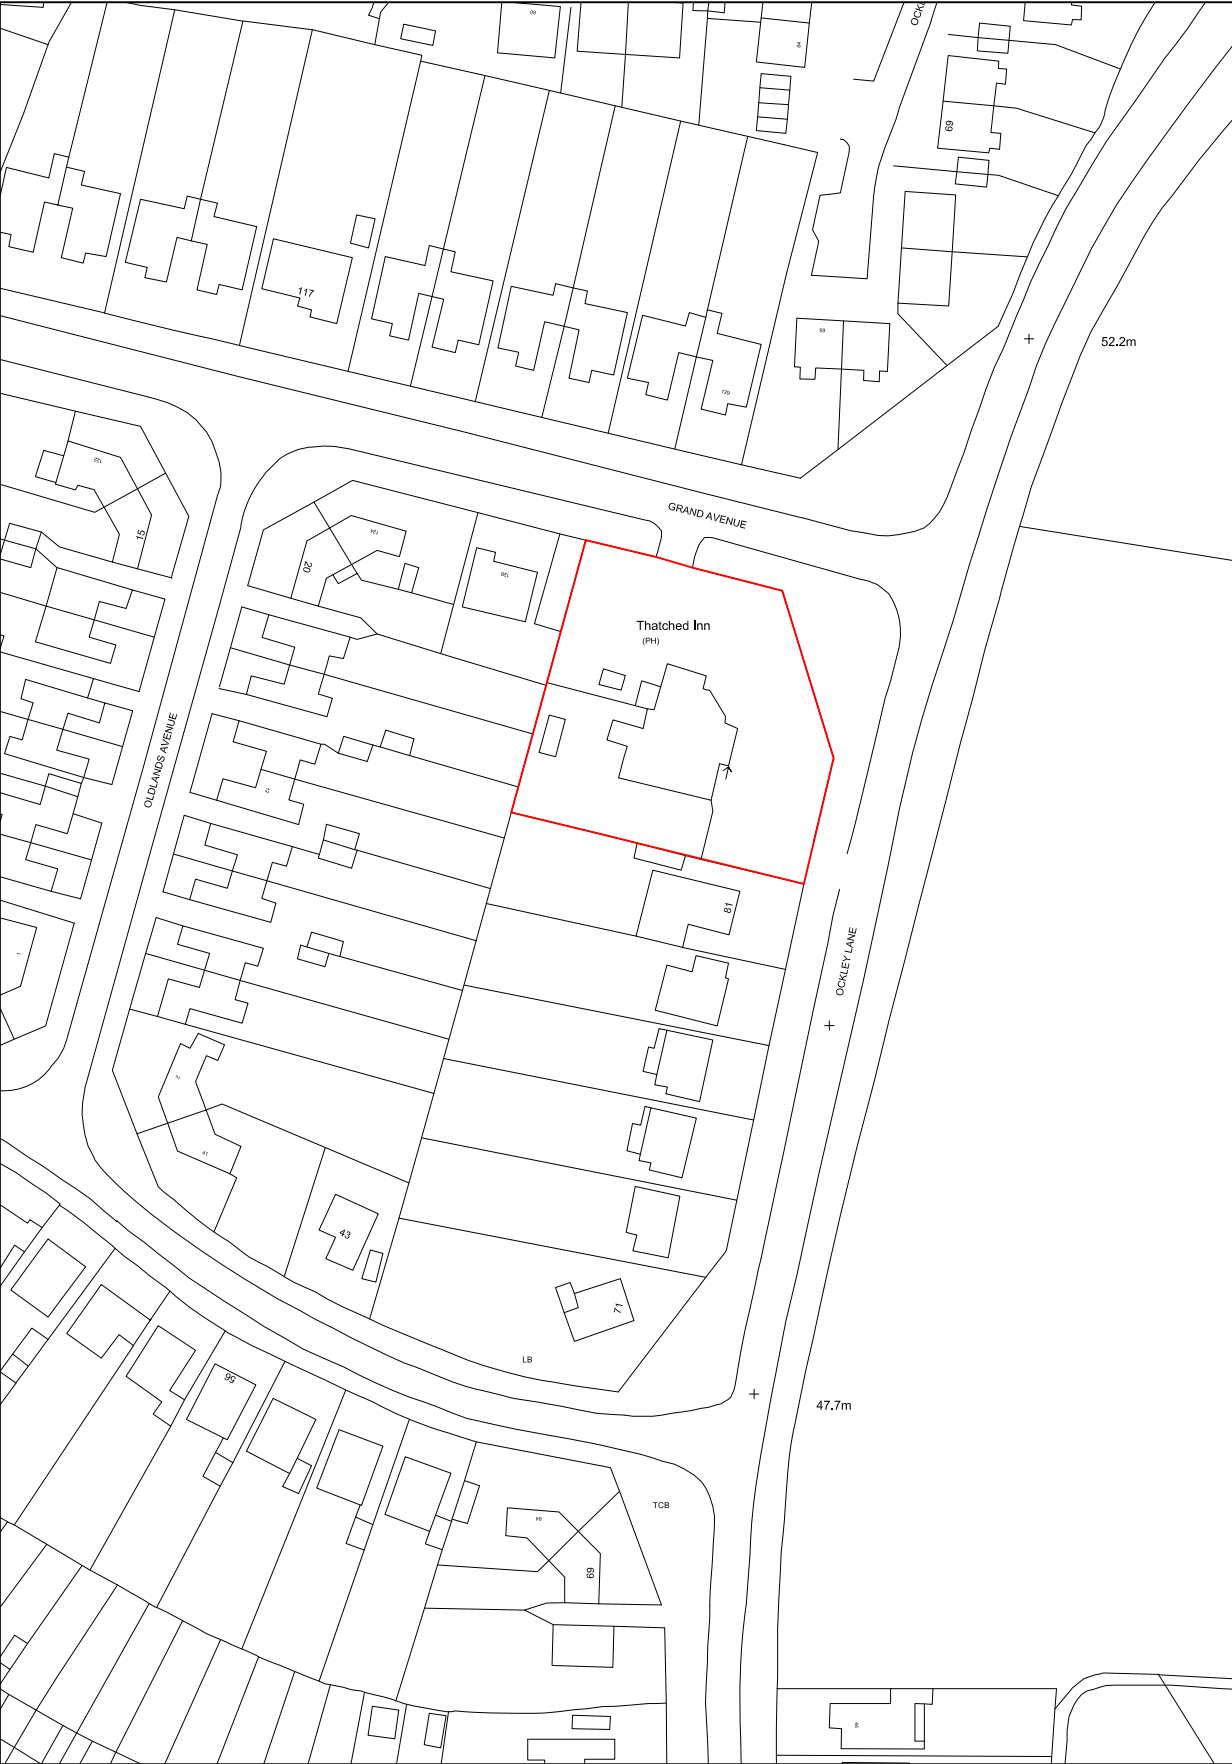

Scale in Metres
0 10 20 30 40 50 100
Existing Site Location Plan
SCALE 1:1250



Scale in Metres
0 5 10 15 20 30 40 50
Proposed Block Plan
SCALE 1:500



rev	description	date	dwn	chk
-----	-------------	------	-----	-----

As Indicated @ A3 | drawn : GE | check : BH | issued : 23/06/25

Client : James Fitzgerald	
Project : The Thatched Inn	
Drawing Name : Site Location / Block Plan	
Drawing No : 25006-PA-001	Rev : -

architecture@lomax.design Do not scale from this drawing