



As Existing - VIEW FROM OAKLEY LANE

Existing Elevation East (Oakley Lane)
SCALE 1:100

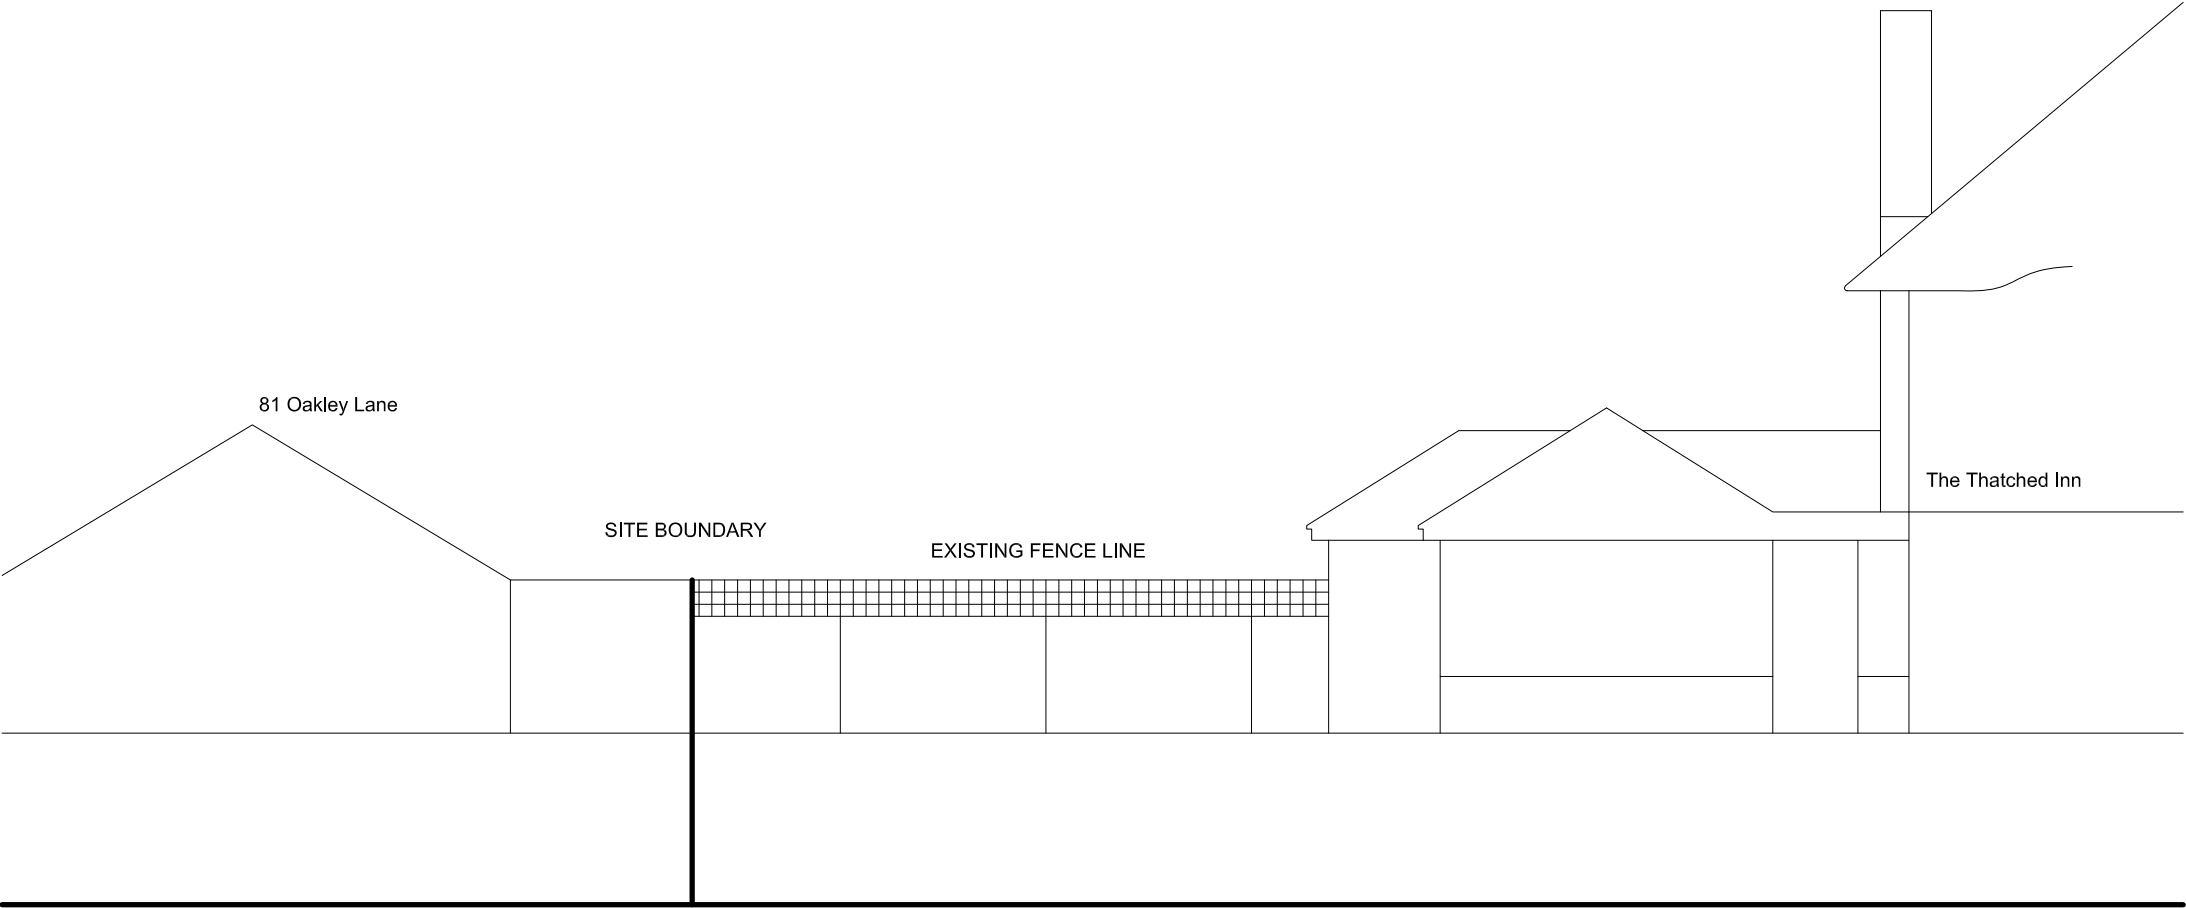

Existing Elevation North
SCALE 1:100

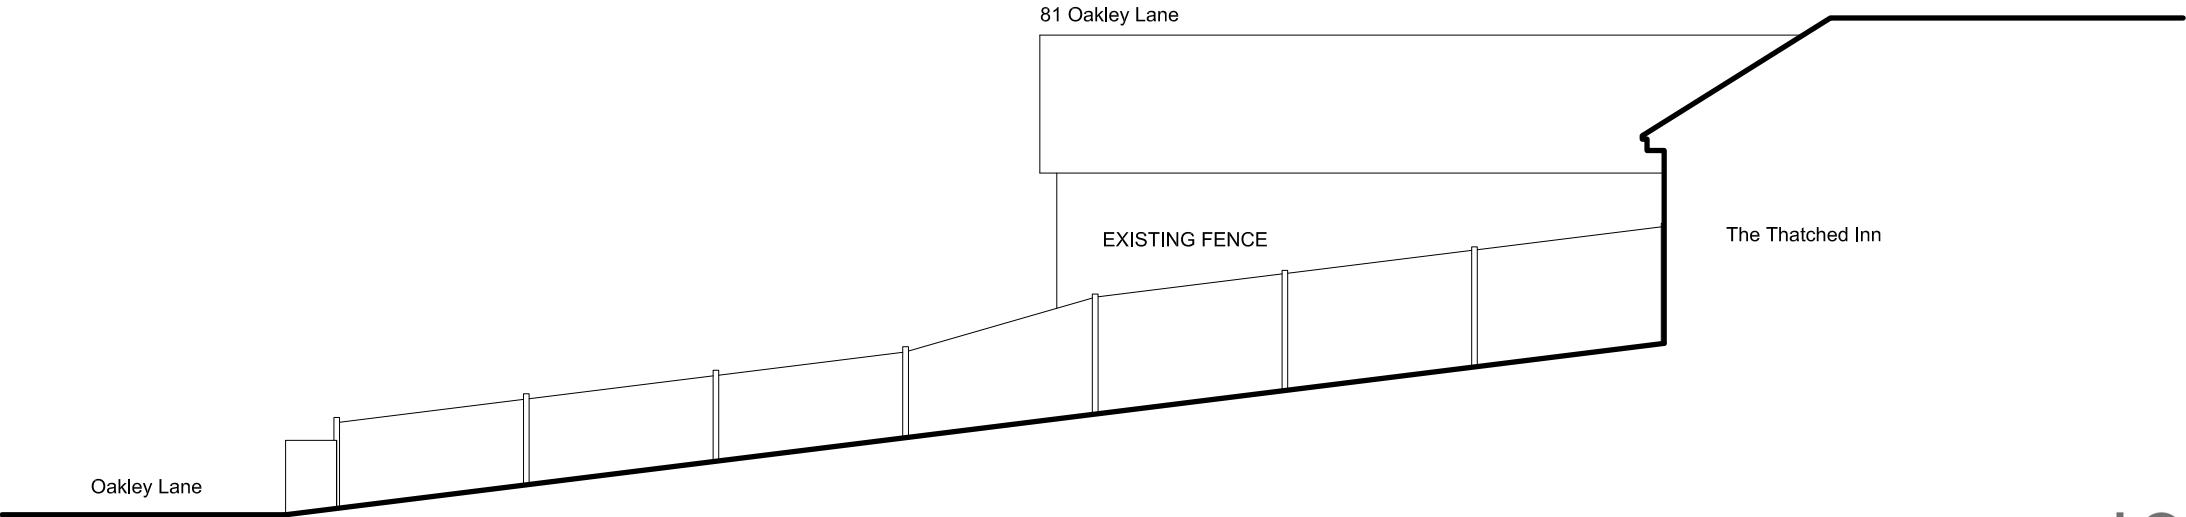

rev	description	date	dwn	chk
1	1 : 100 @ A3 drawn : GE check : BH issued : 23/06/25			

Client : James Fitzgerald	
Project : The Thatched Inn	
Drawing Name : Existing Elevations	
Drawing No : 25006-PA-005	Rev : -