
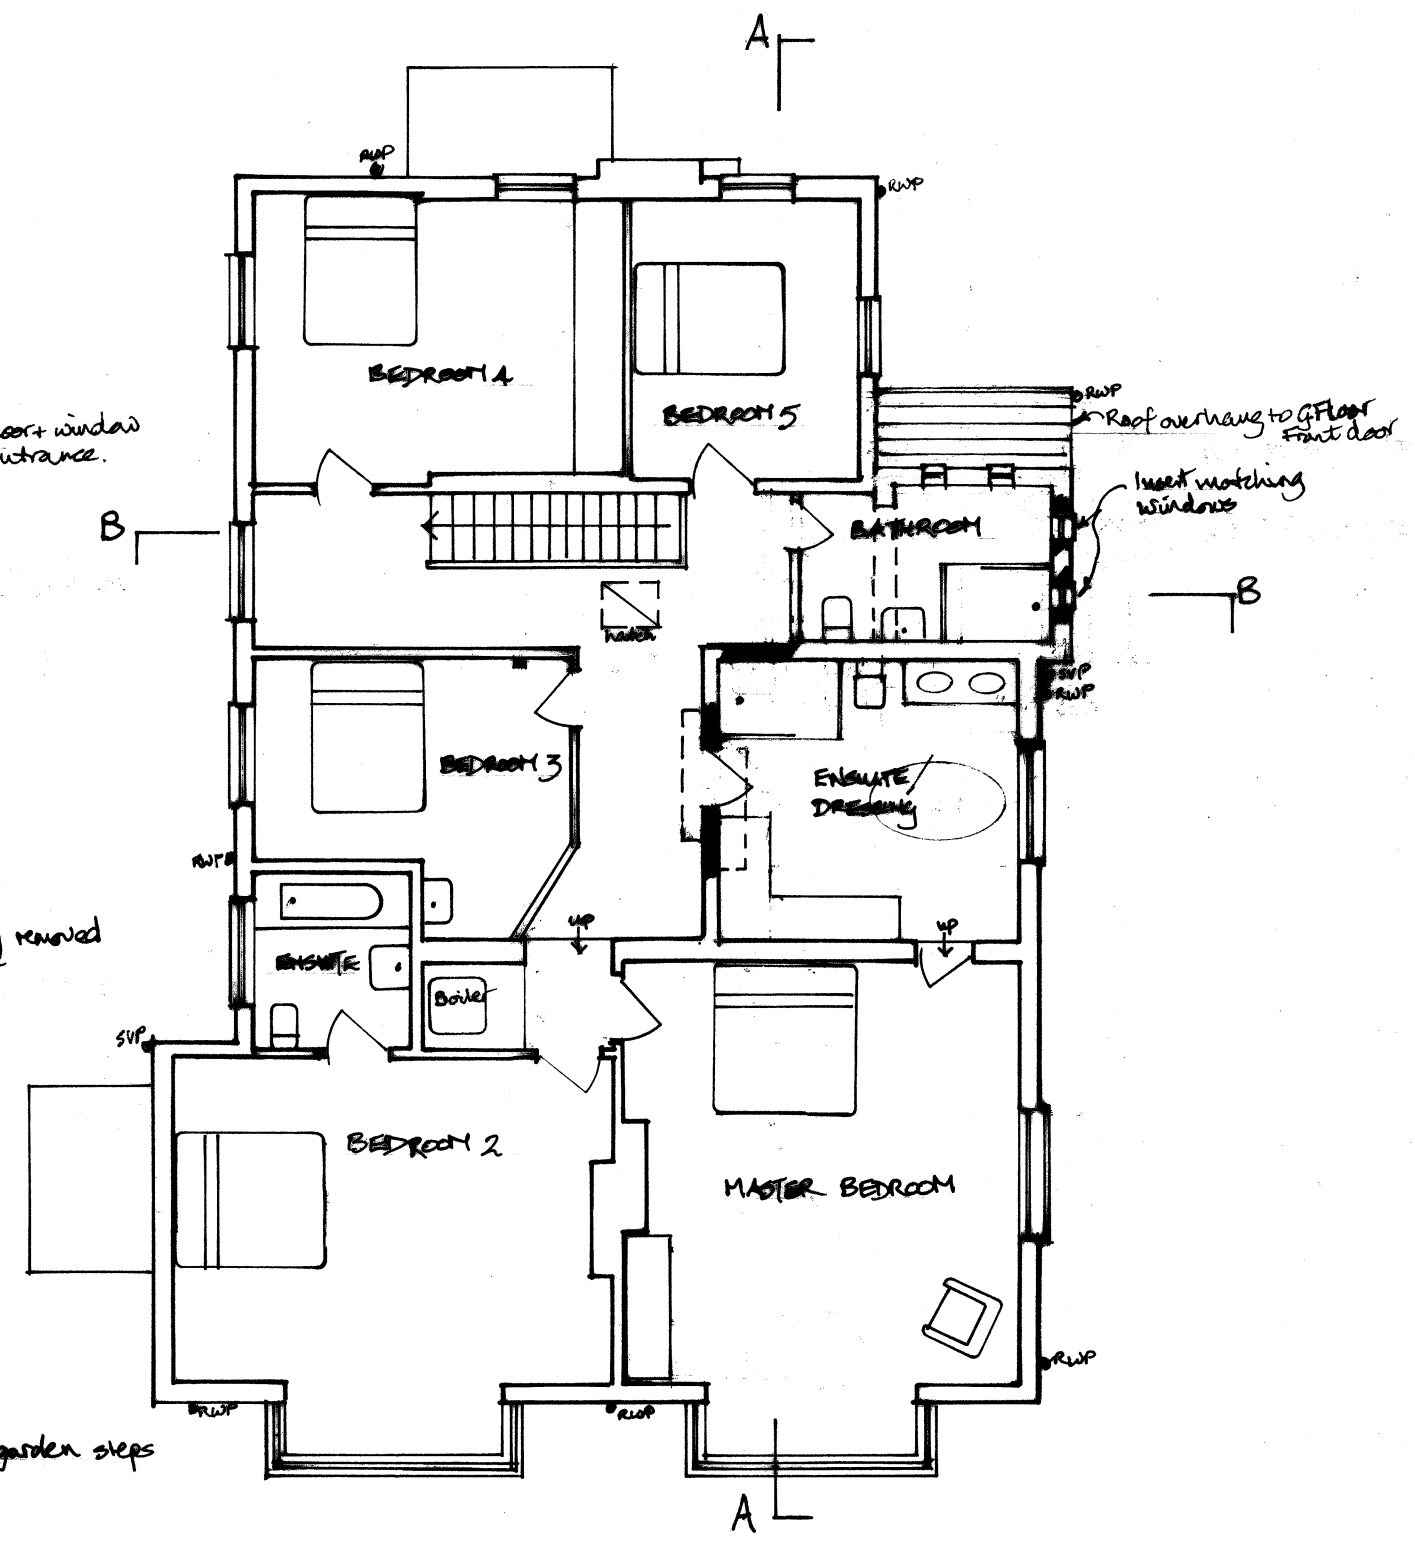


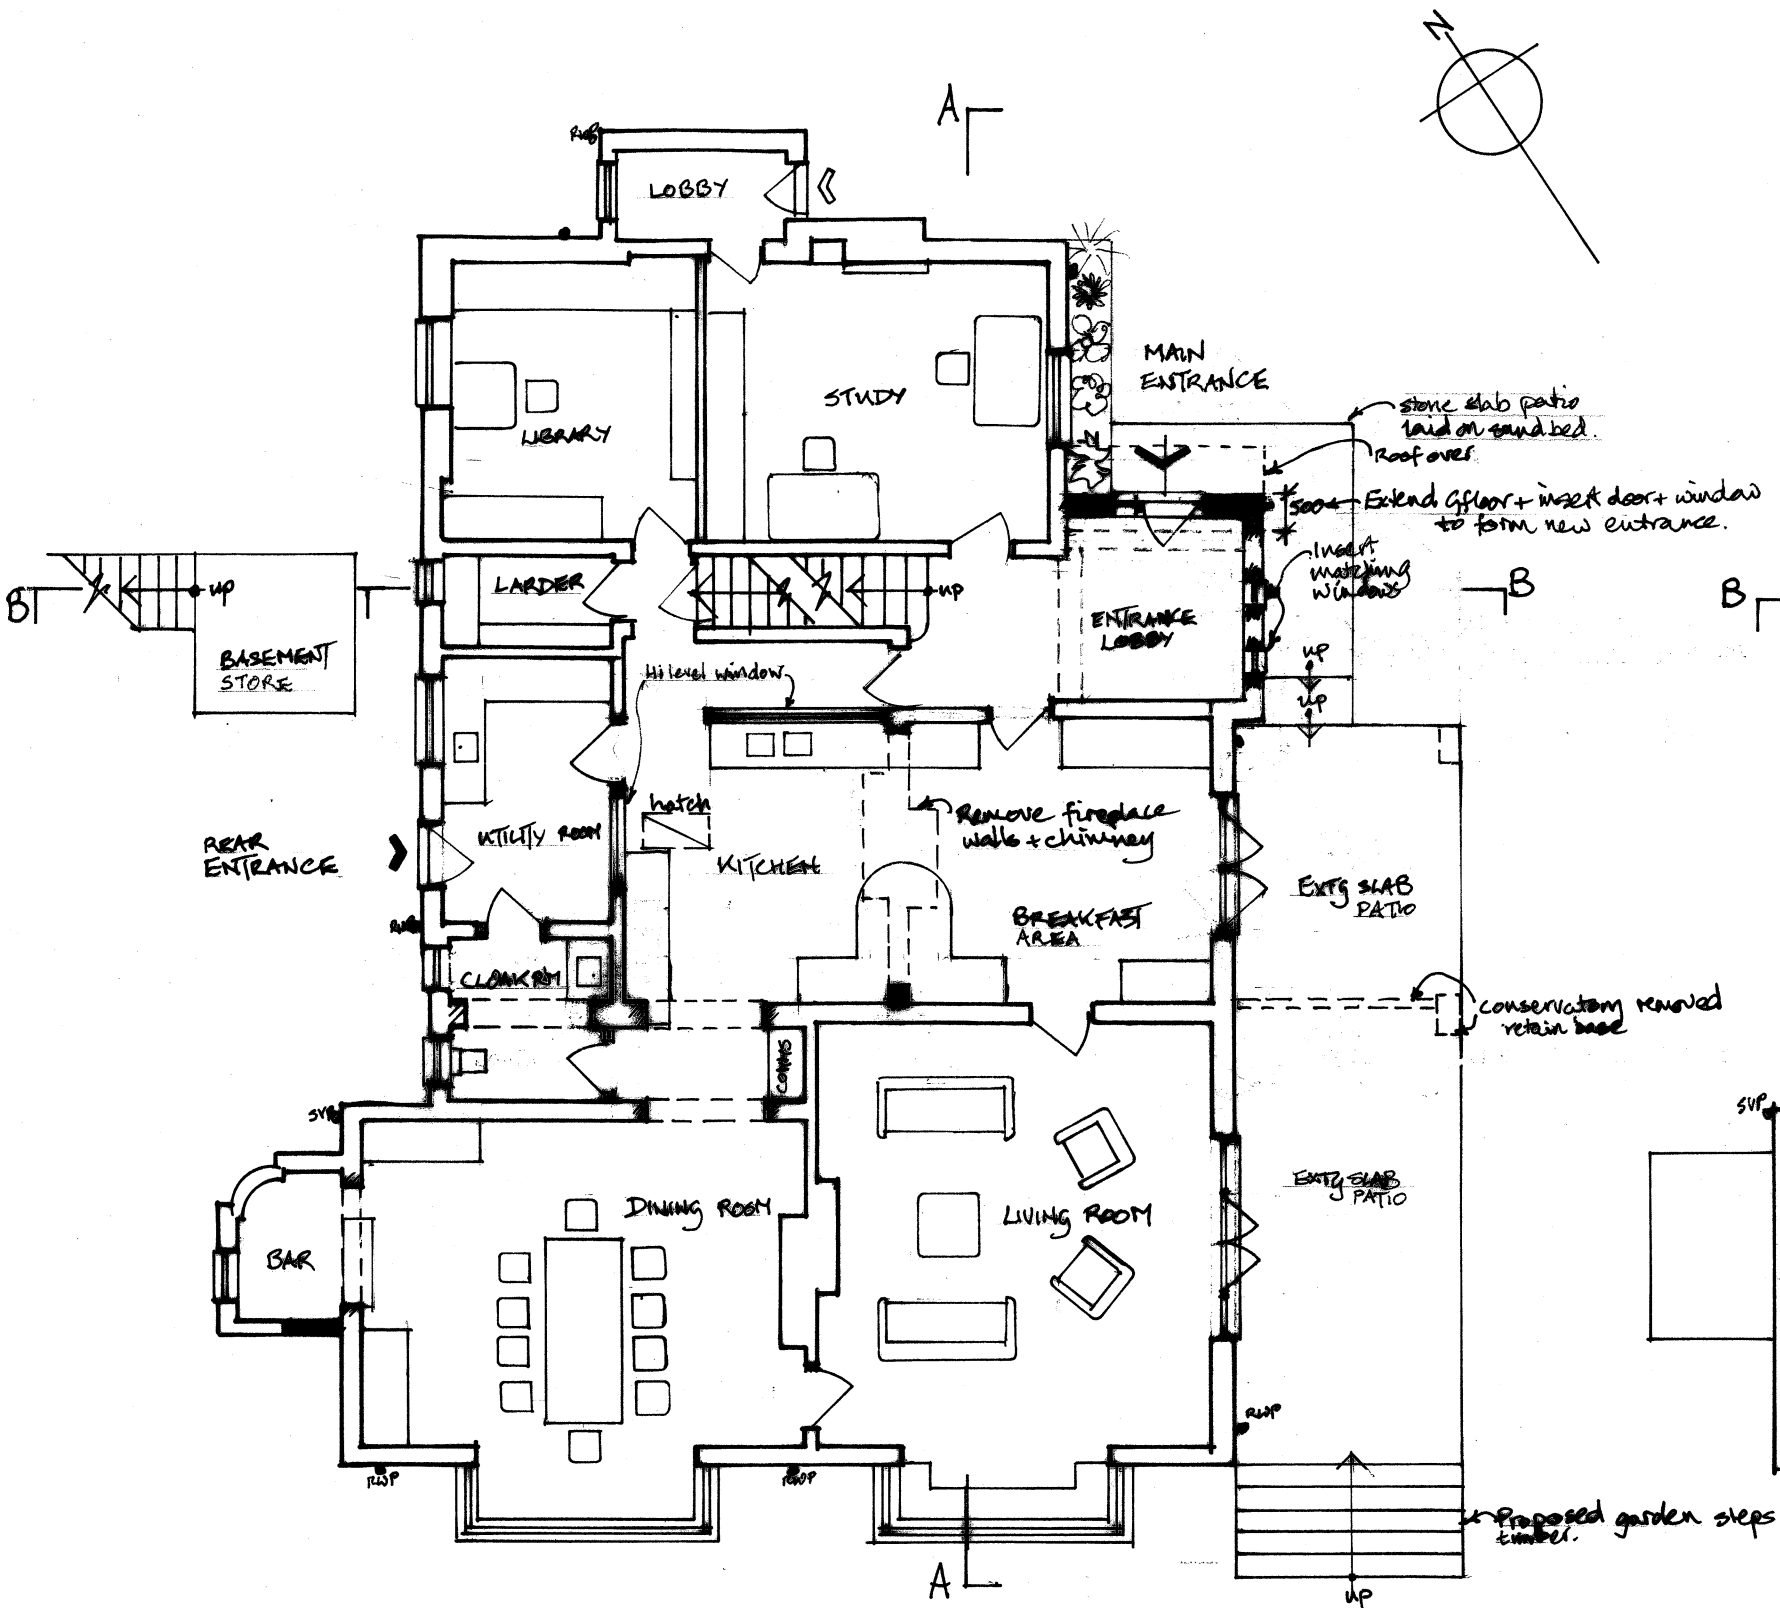

REVISION	PROPOSED FLOOR PLANS - MAIN HOUSE
A: Aug '25: Add notes	BROADHURST WOOD, REDBRIDGE LANE, BALCONES
B: Jan '26: Alter main entrance + notes	J+C WRIGHT
	MAY 2025 1:100 @ A3
	241201/11 REV B jcdesigns
	PLANNING APPLICATION ONLY