


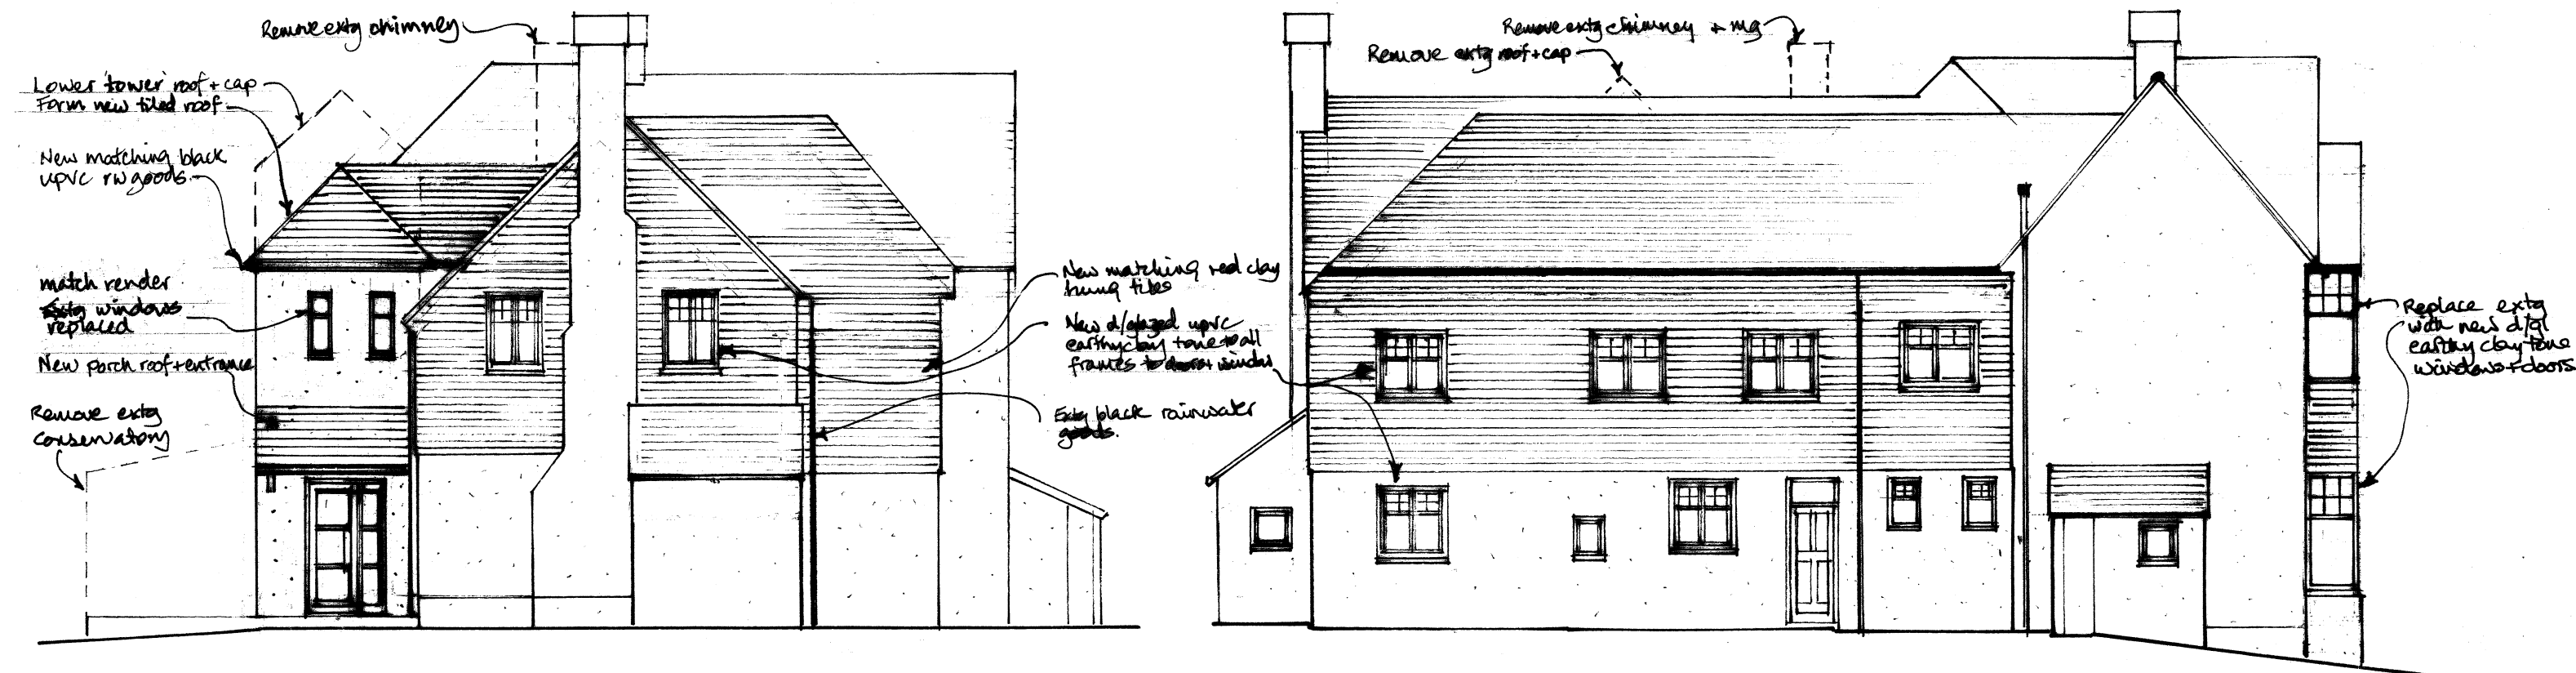

SOUTH WEST ELEVATION - GARDEN

SOUTH EAST ELEVATION - MAIN ENTRANCE



NORTH EAST ELEVATION - ROAD

NORTH WEST ELEVATION - REAR COURTYARD

PROPOSED ELEVATIONS - MAIN HOUSE			
BROADHURST WOOD, REDBRIDGE LANE, BALECHUB			
J + C WRIGHT		0 1m 2m 3m	
MAY 2025	1:100 @ A3	jadesigns	
24/201/09	REV B	Rev A: Aug '25 - Alter roof line + add notes	
PLANNING APPLICATION ONLY		Rev B: Feb '26 - Alter entrance.	