
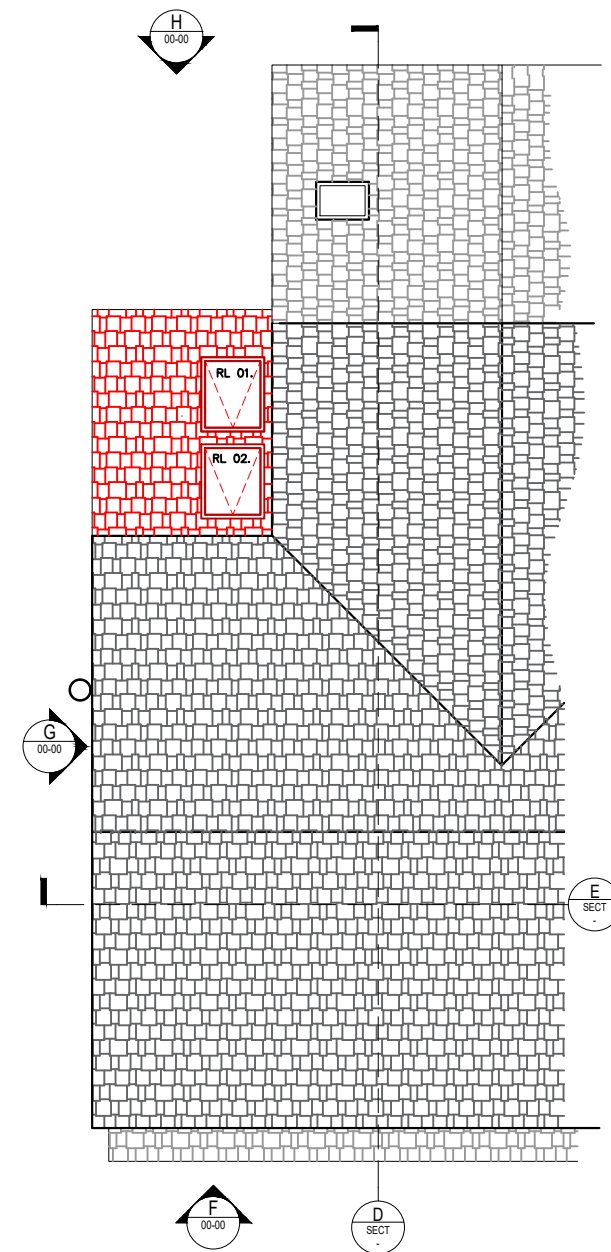
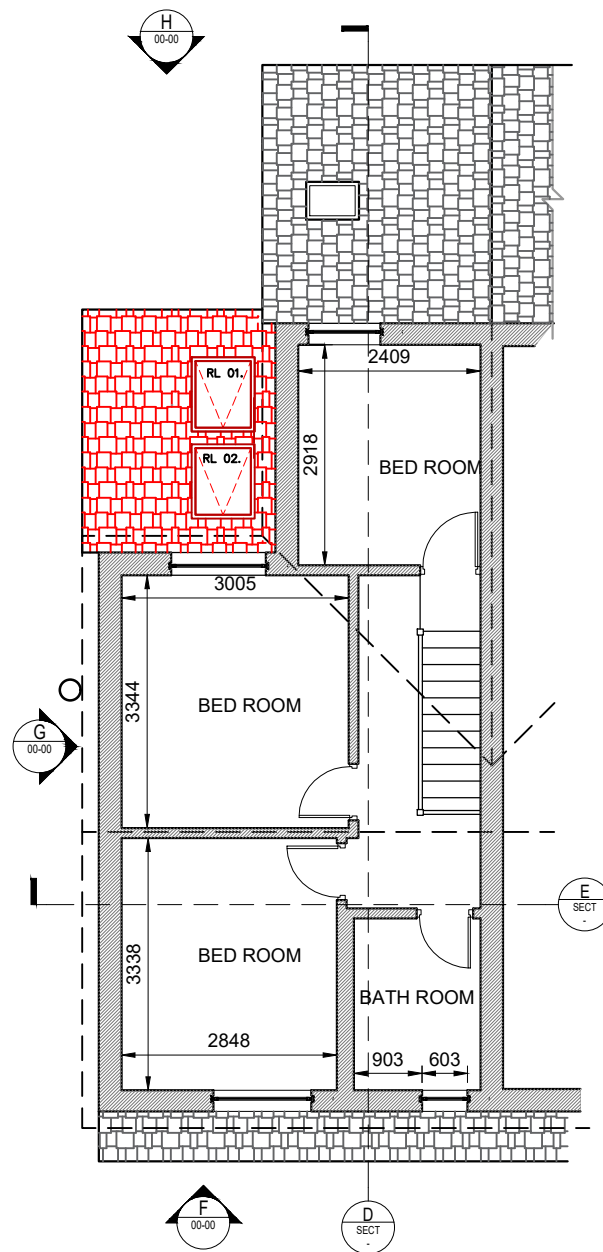


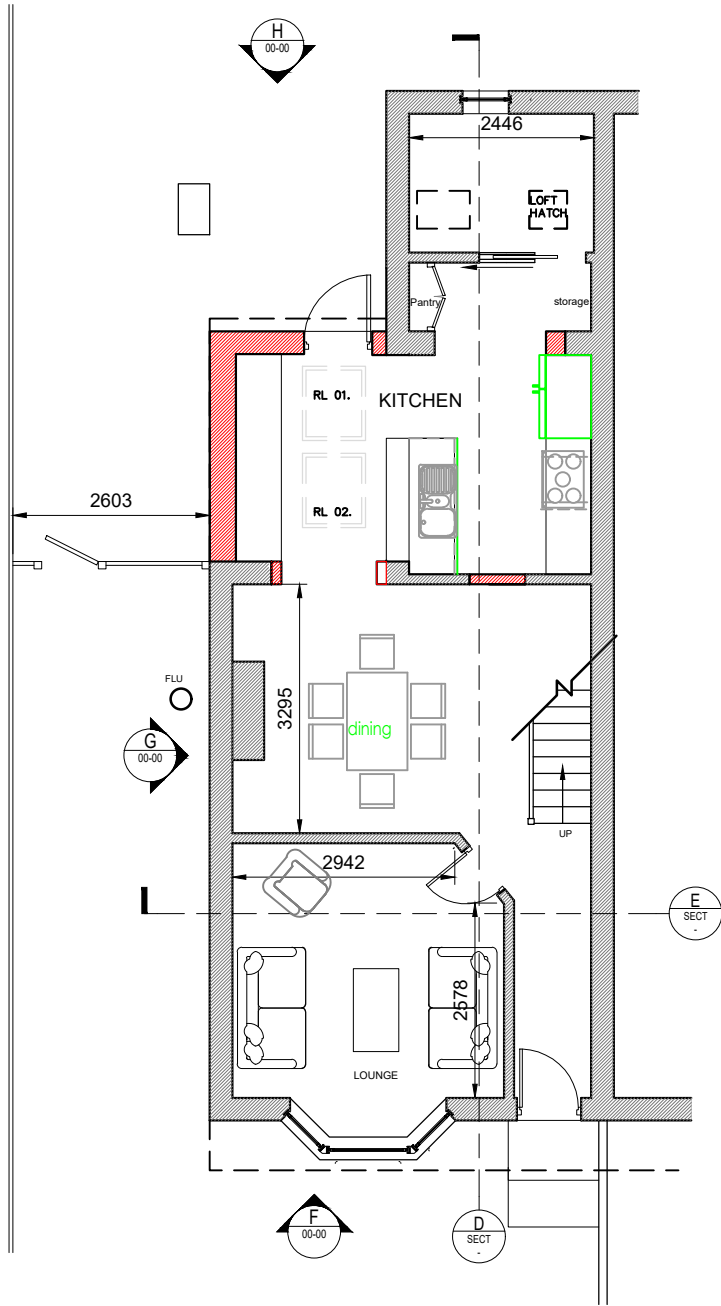

Site address
56 Gower Road, Haywards Heath

Job Title
Residential Extension and internal
remodelling

Proposed Plans

buchan rum

9 SAVILL ROAD
LINDFIELD
WEST SUSSEX RH162NY

E : info@buchanrumarchitects.co.uk
T : 01444 239019

Scale 1:100 Size A3

07/2025 Dm By BRA

Project number: 26_105 Drawing number: PL_115_00 Rev: 01