



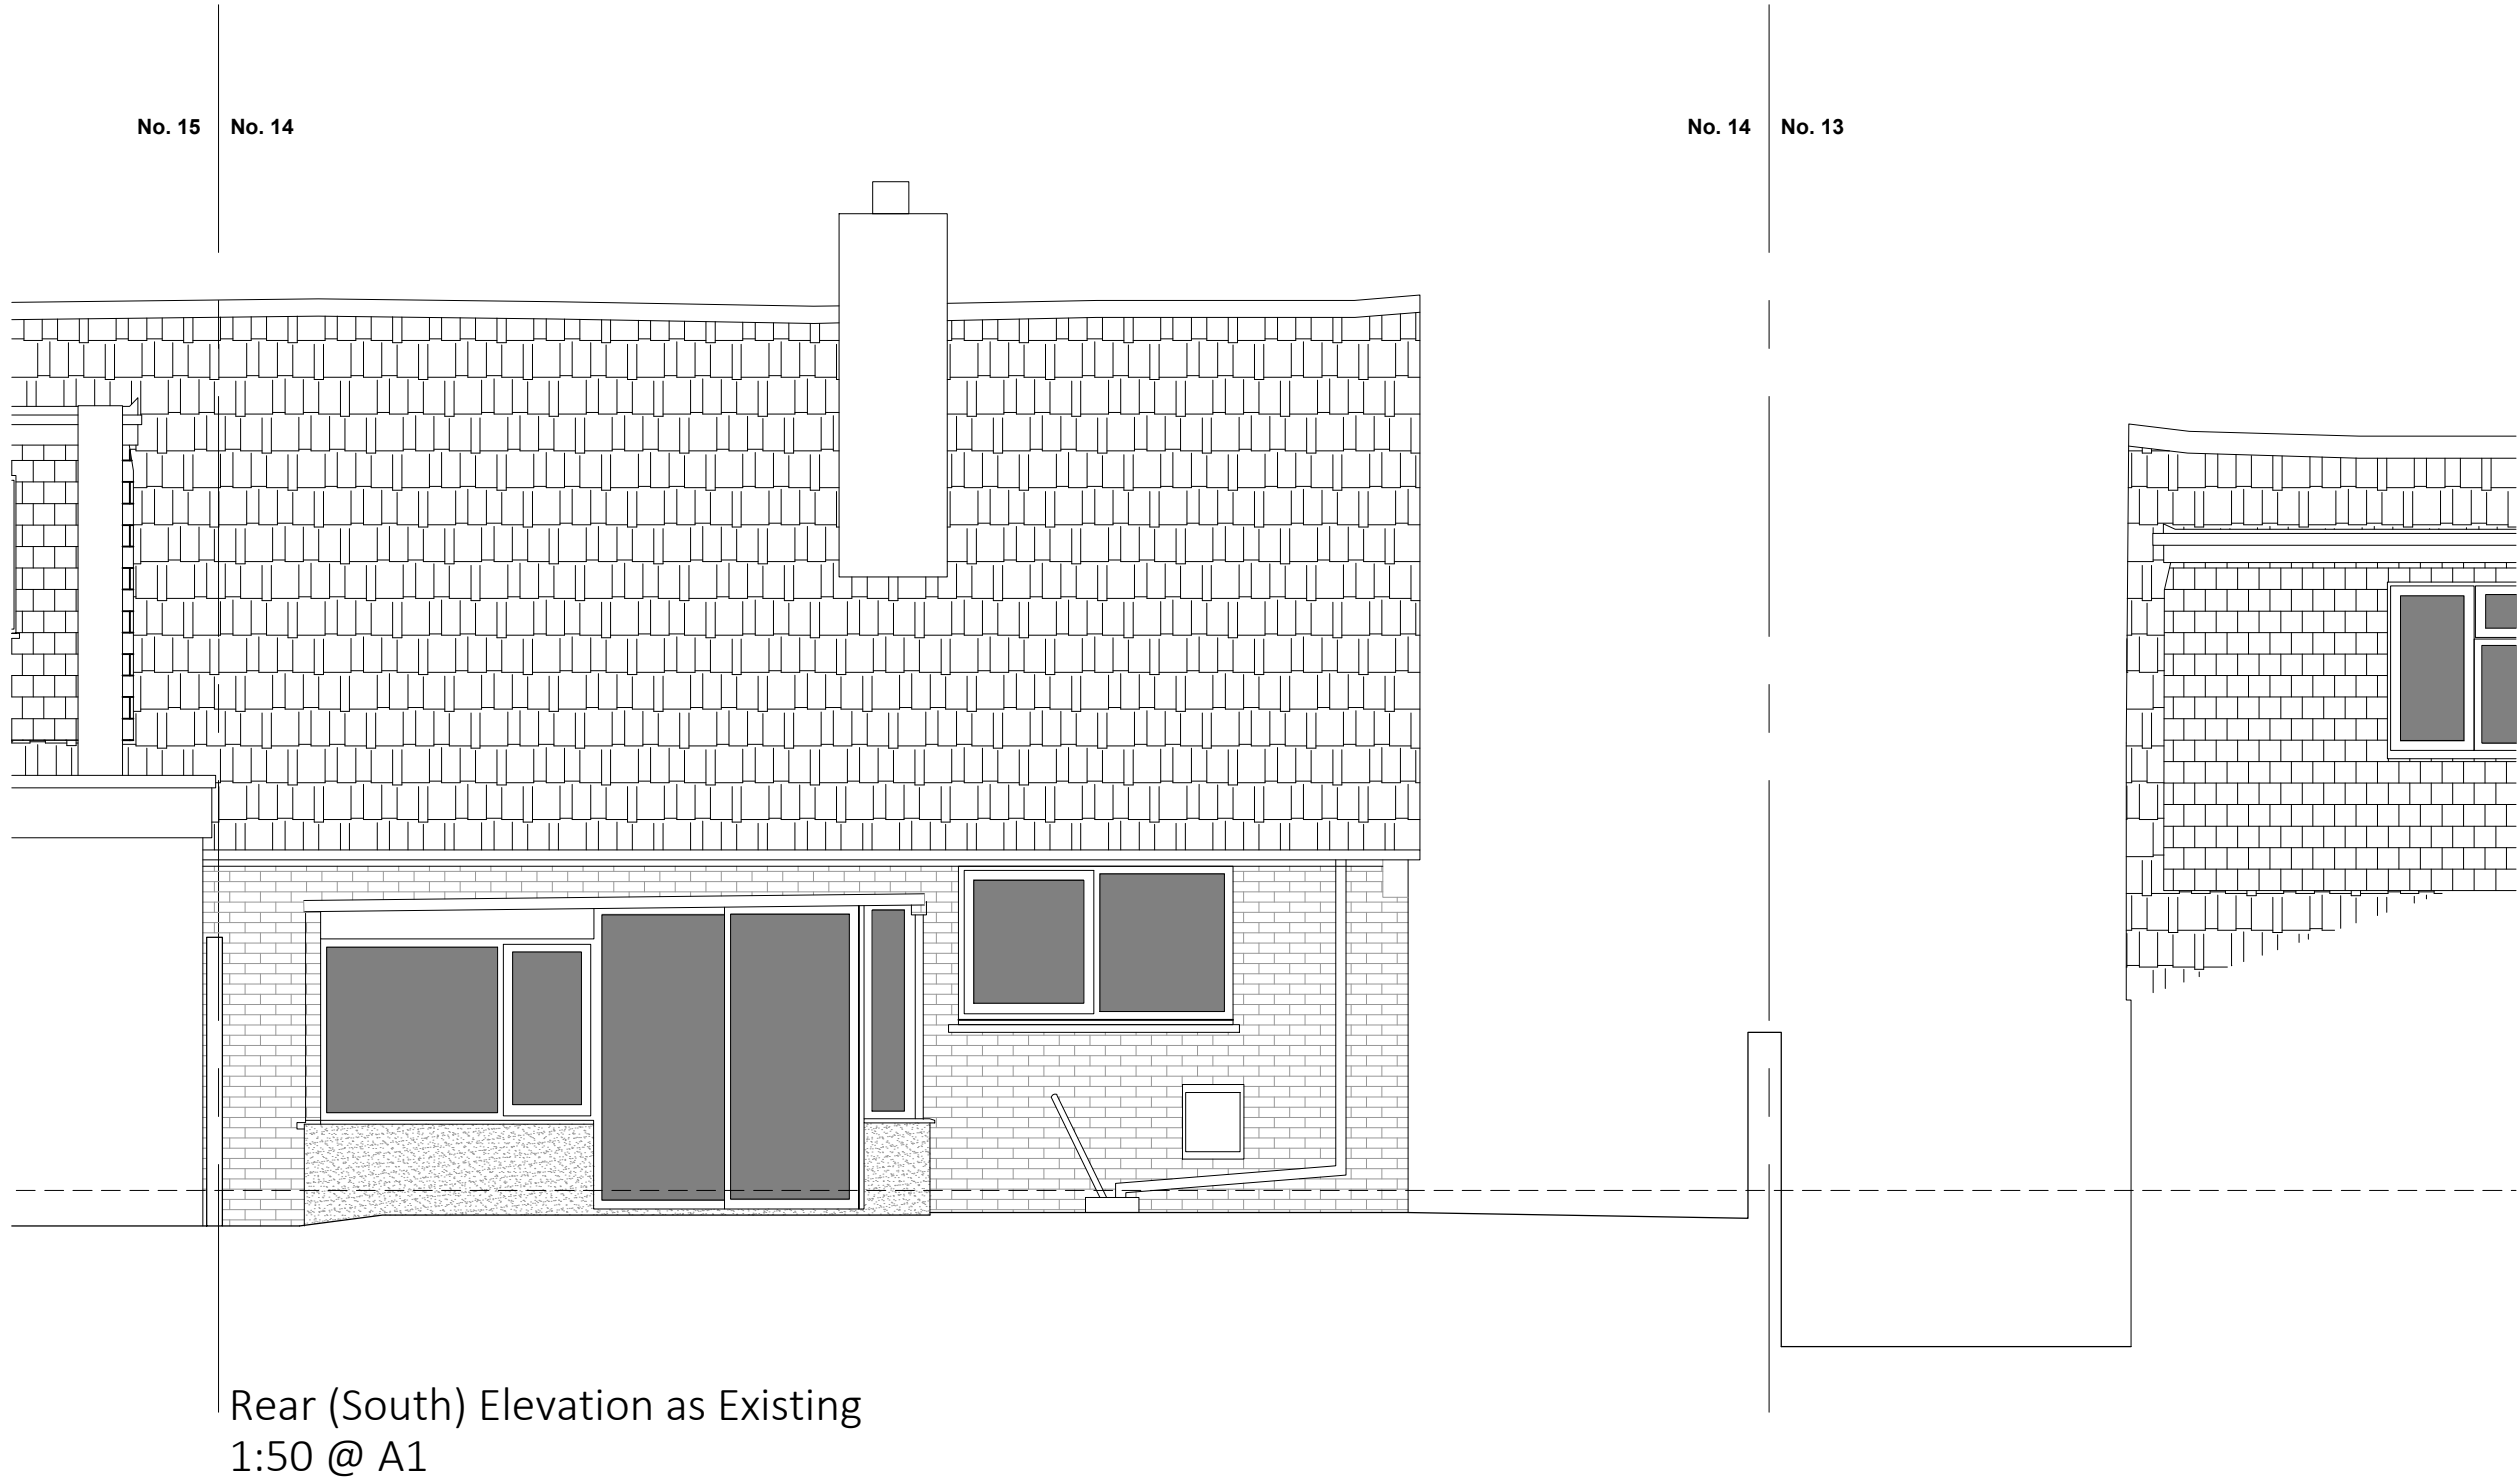

REV	DATE	DESCRIPTION

This drawing should be read in conjunction with all other drawings. Do not scale.
All dimensions must be size checked.
Copyright © Catherine Whitby Architects

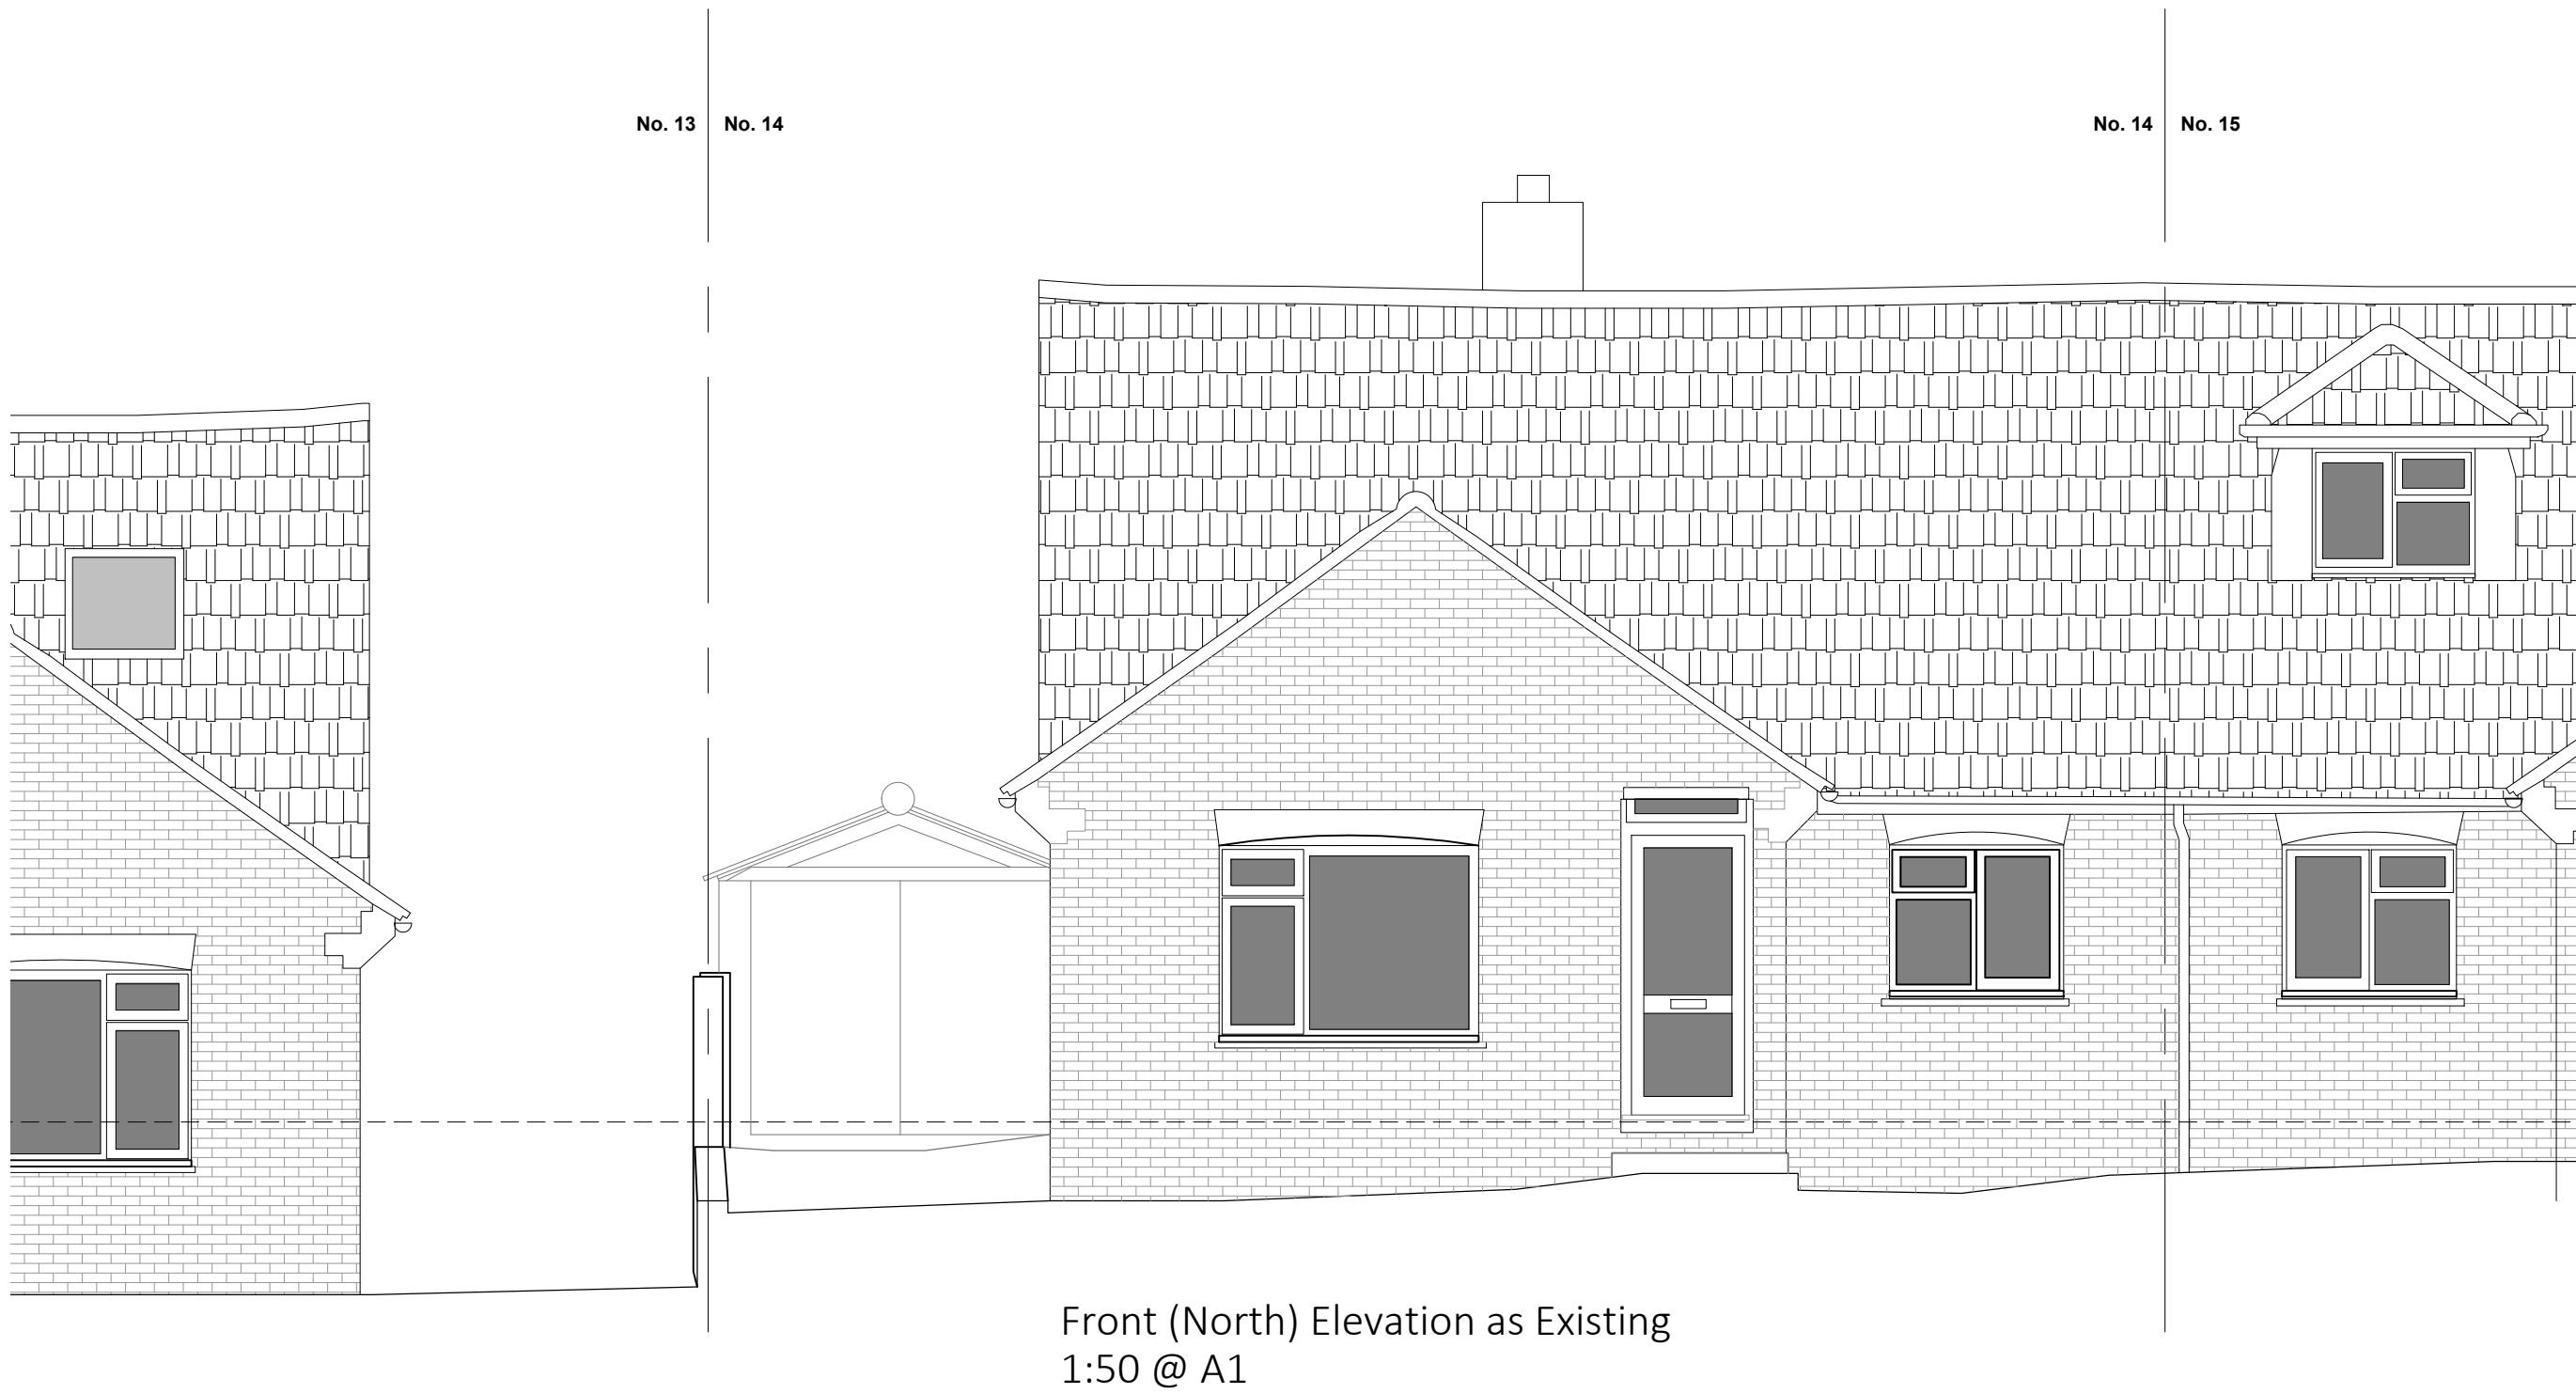

Drawing Status		
PLANNING		
Project		
Mr & Mrs Ritchie 14 St George's Place Hurstpierpoint		
Title		
Existing Elevations		
Project No. 02614	Drawn By cw	Checked By cw
Drawing No. 002		
Scale 1:50 @ A1	Date Jun 26	Revision -