



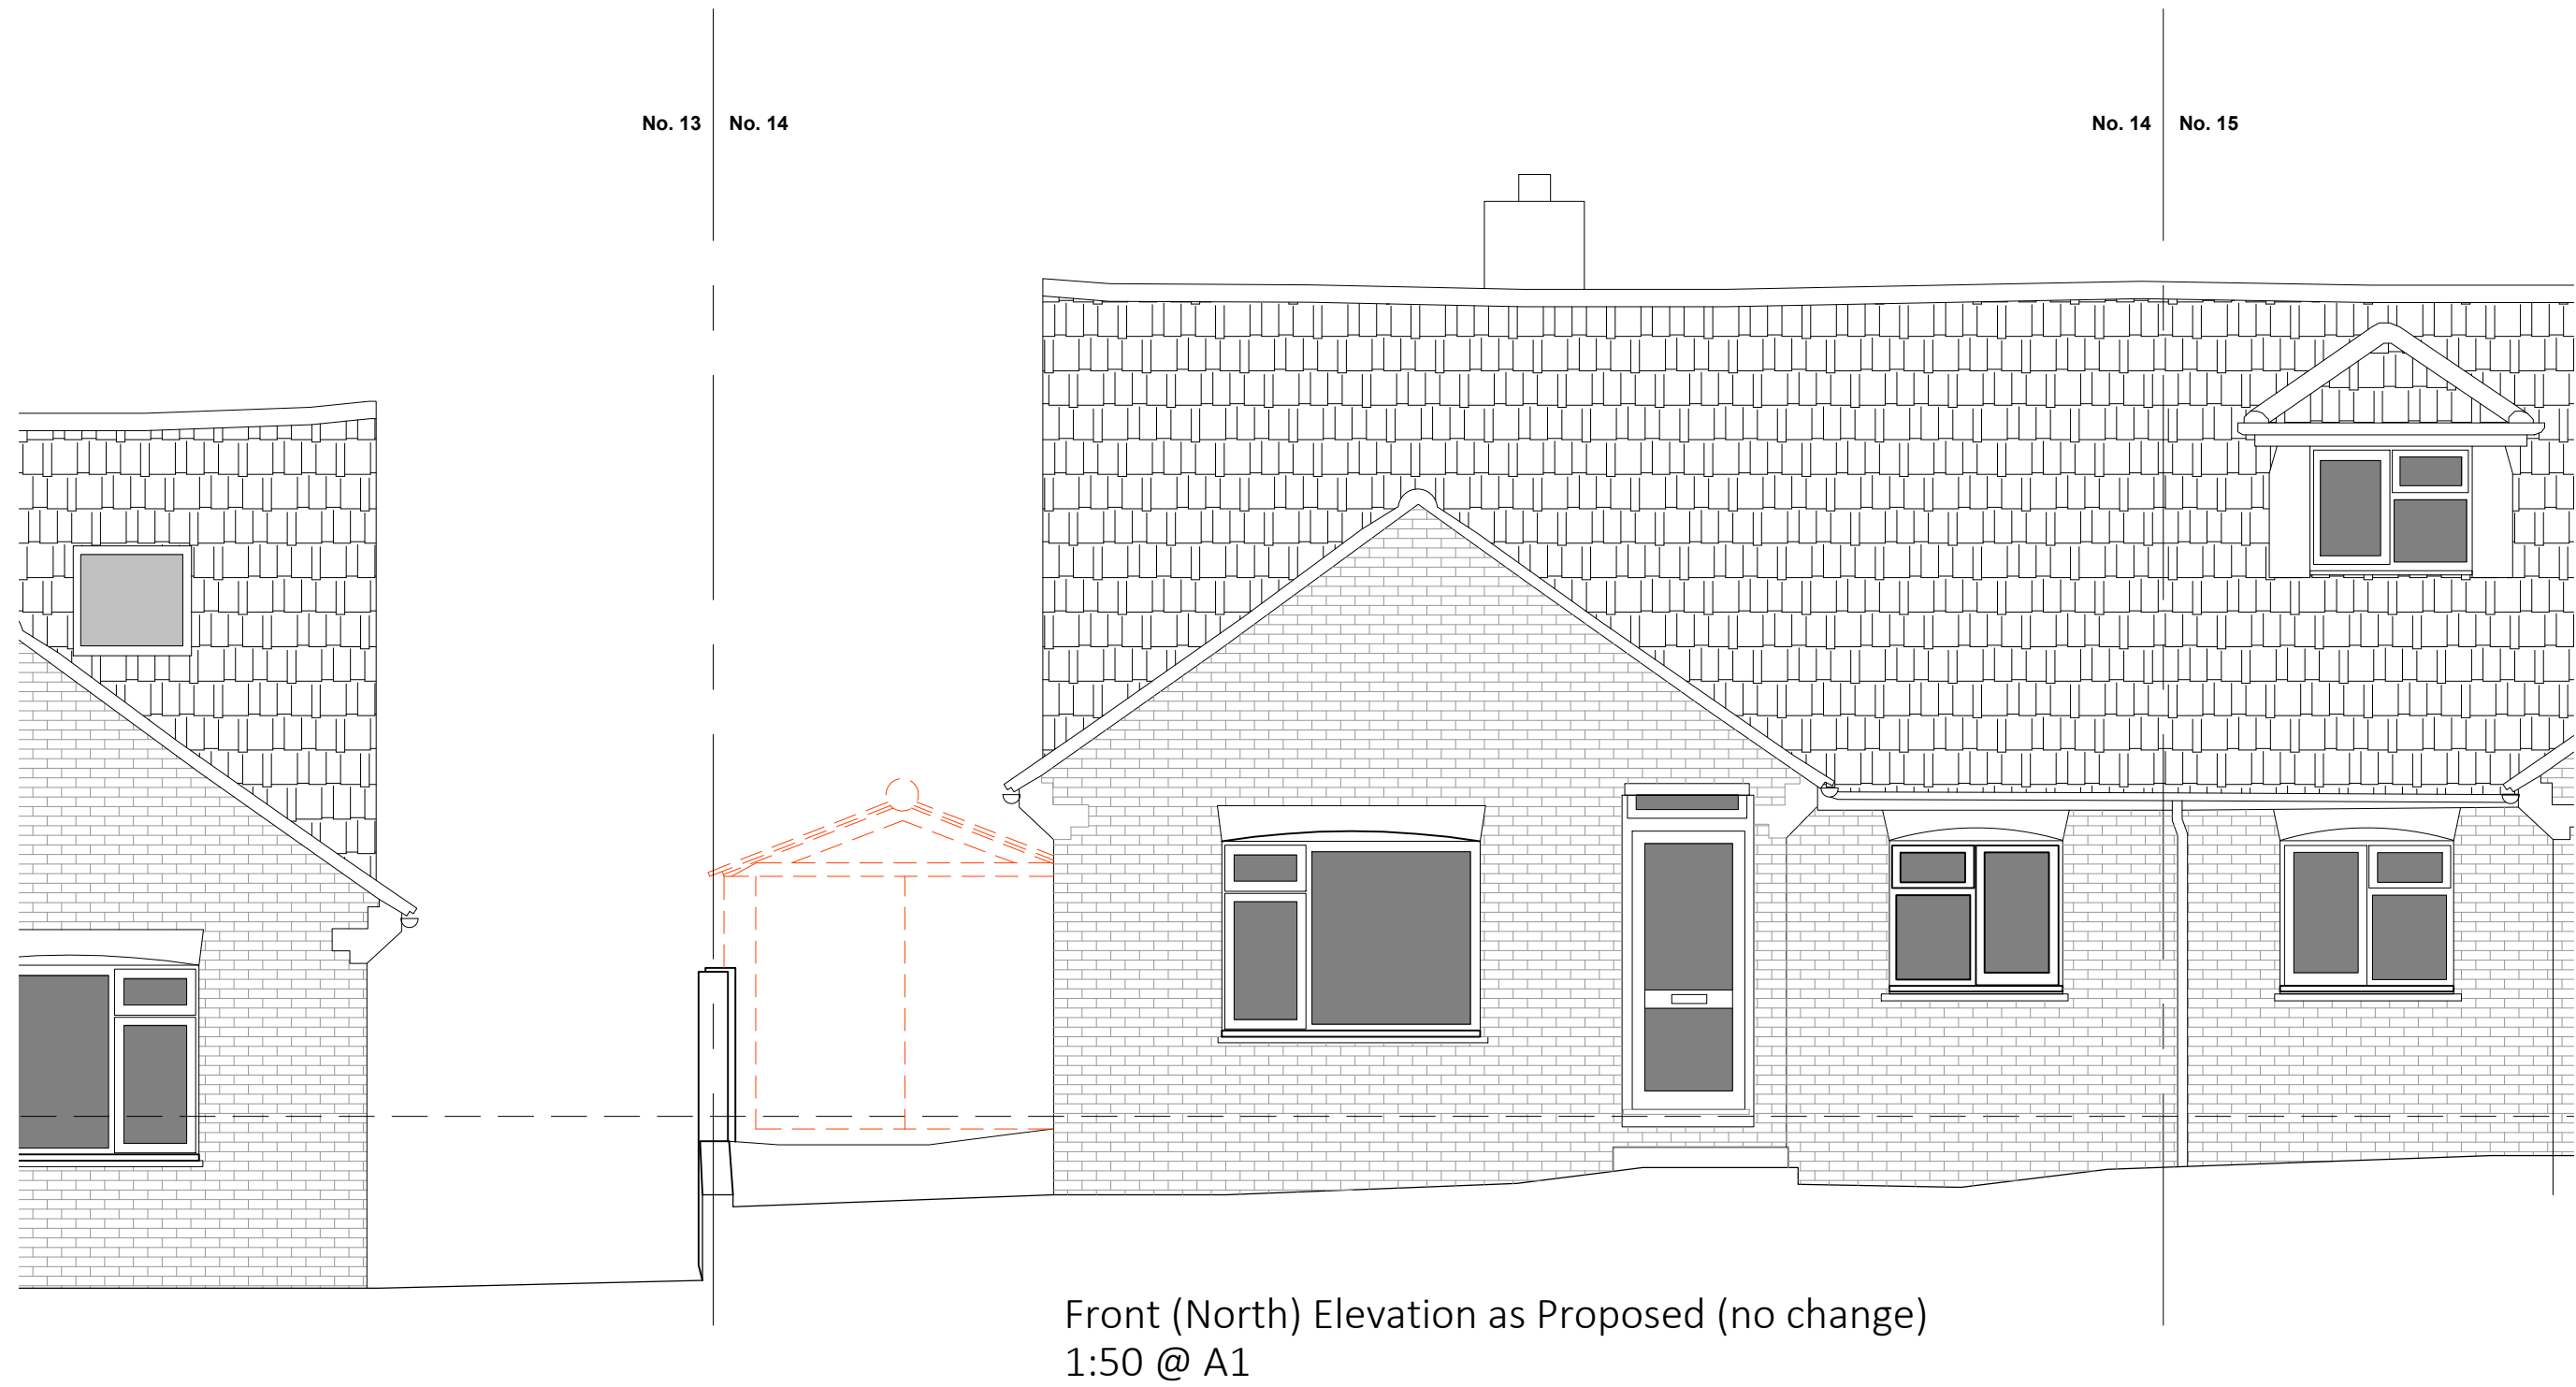



Front (North) Elevation as Proposed (no change)
1:50 @ A1

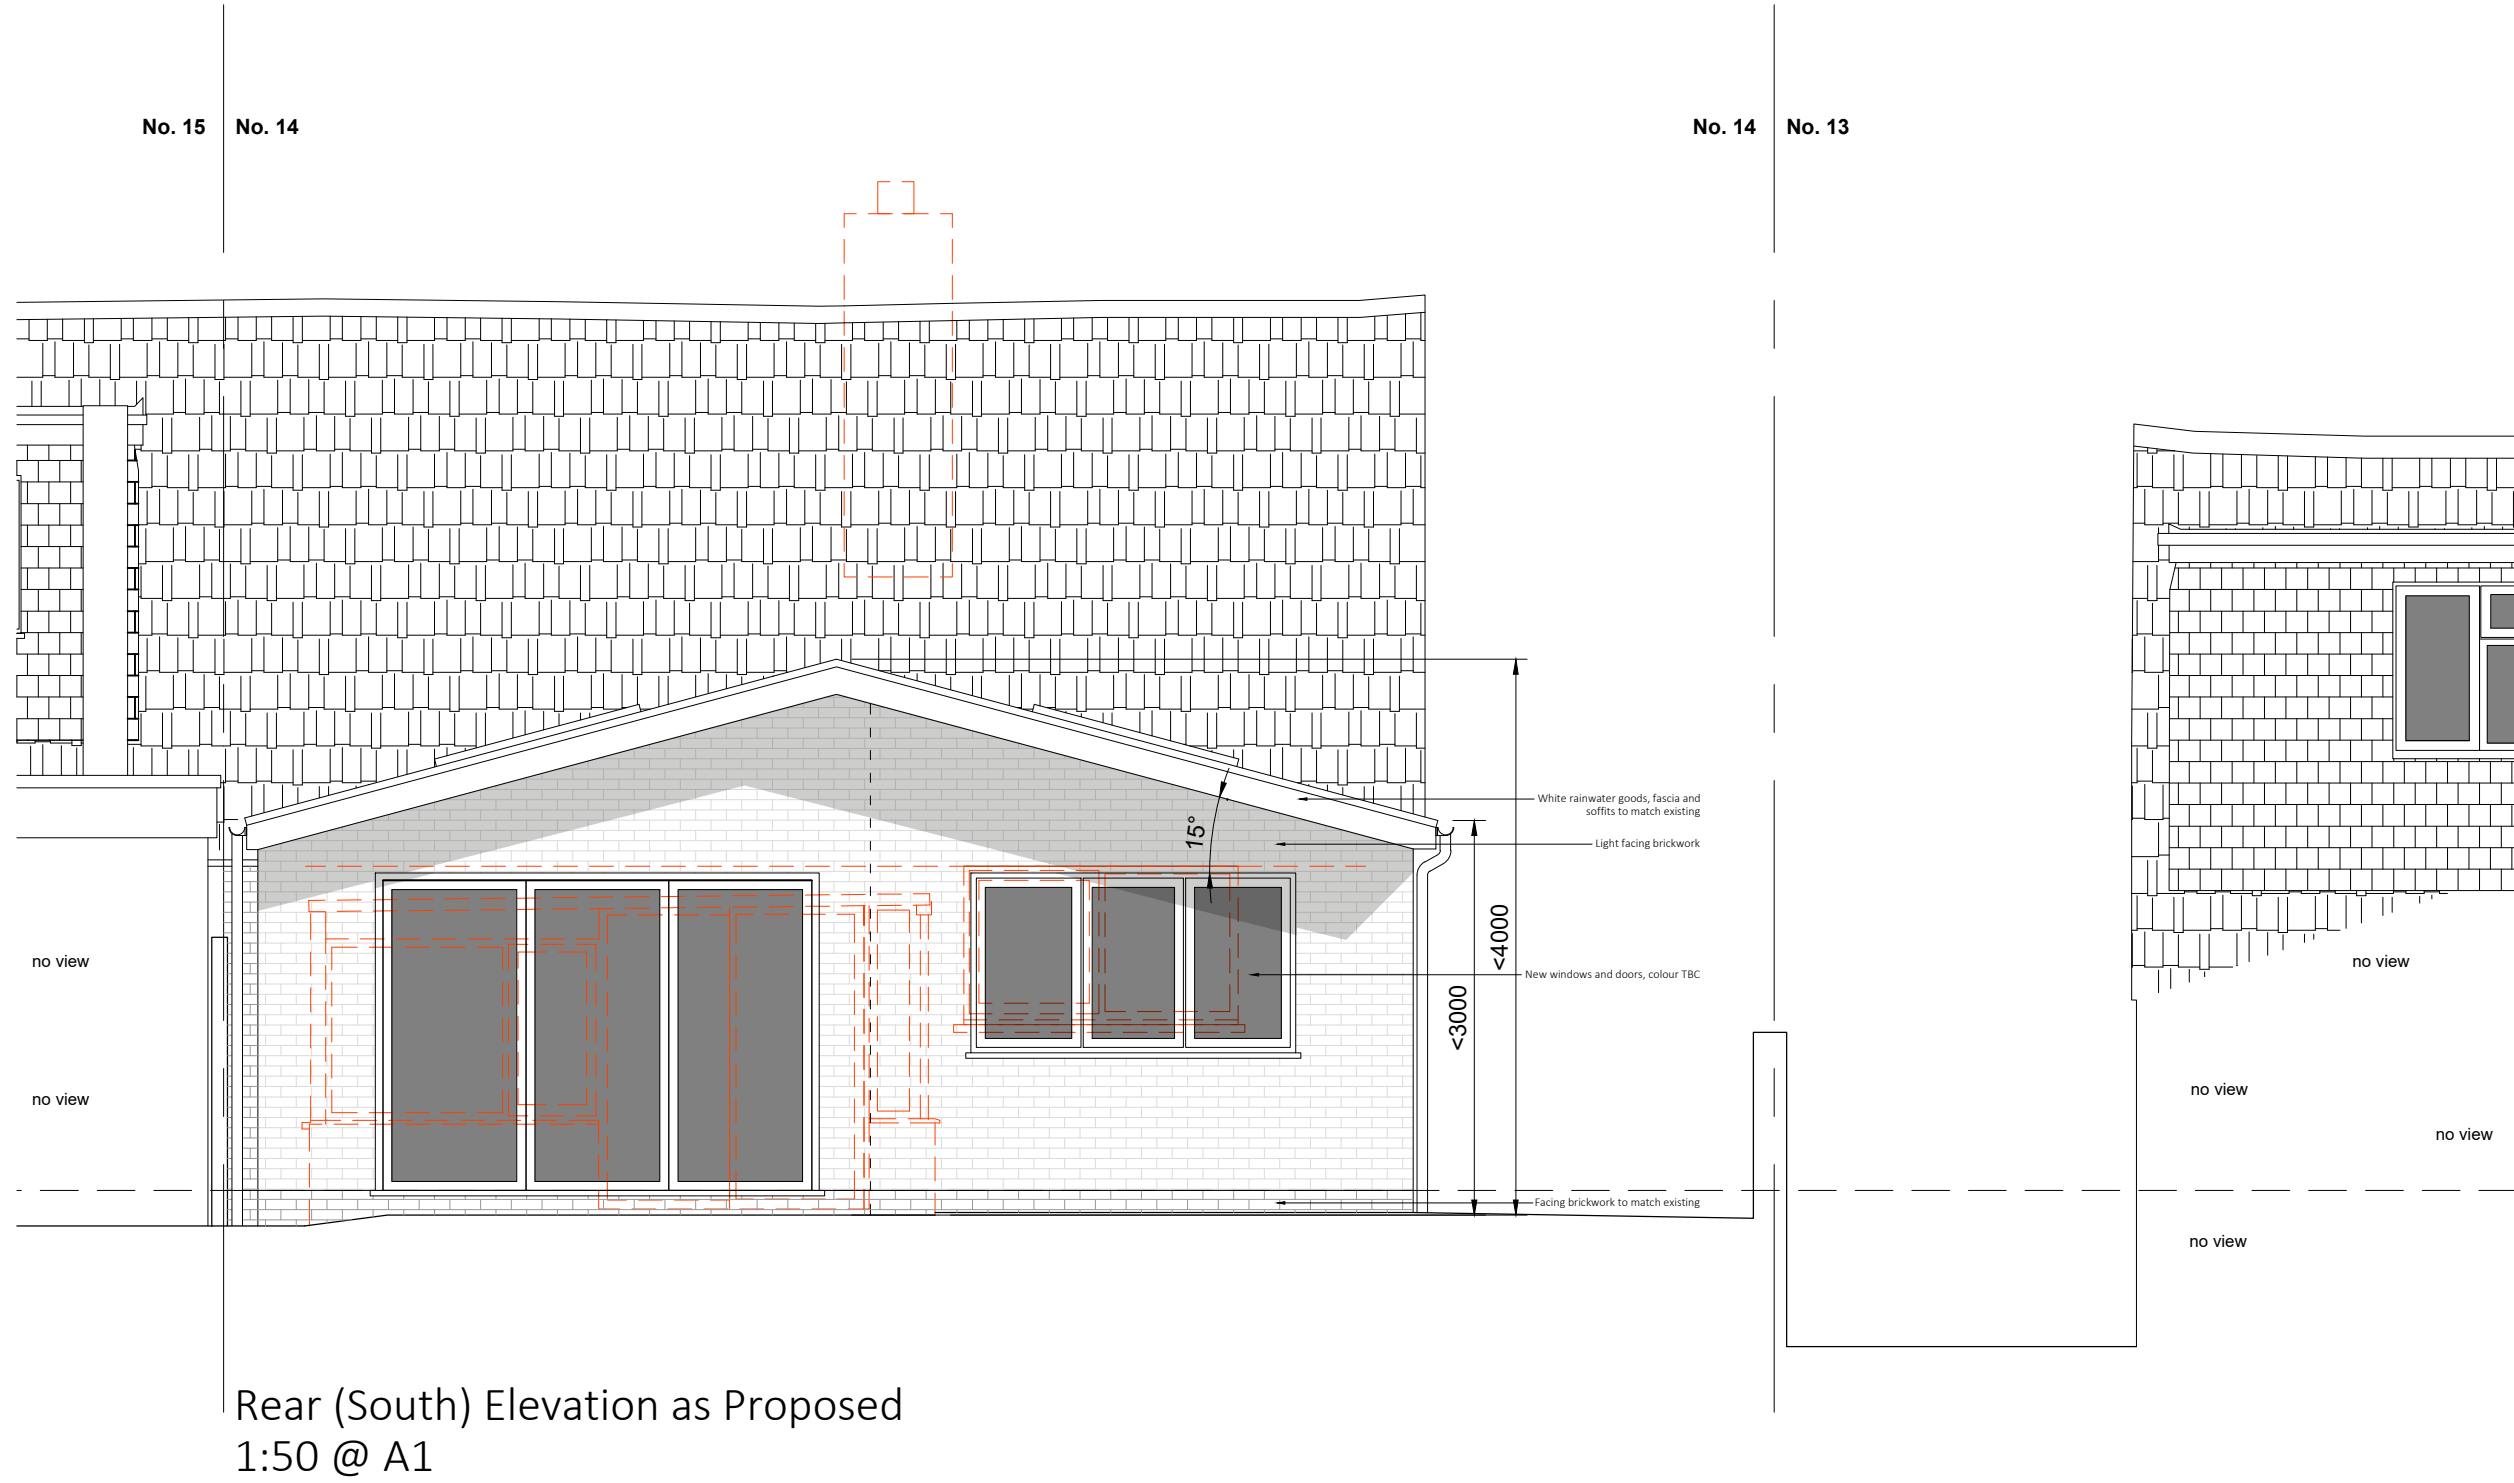

Rear (South) Elevation as Proposed
1:50 @ A1



Side (East) Elevation as Proposed
1:50 @ A1

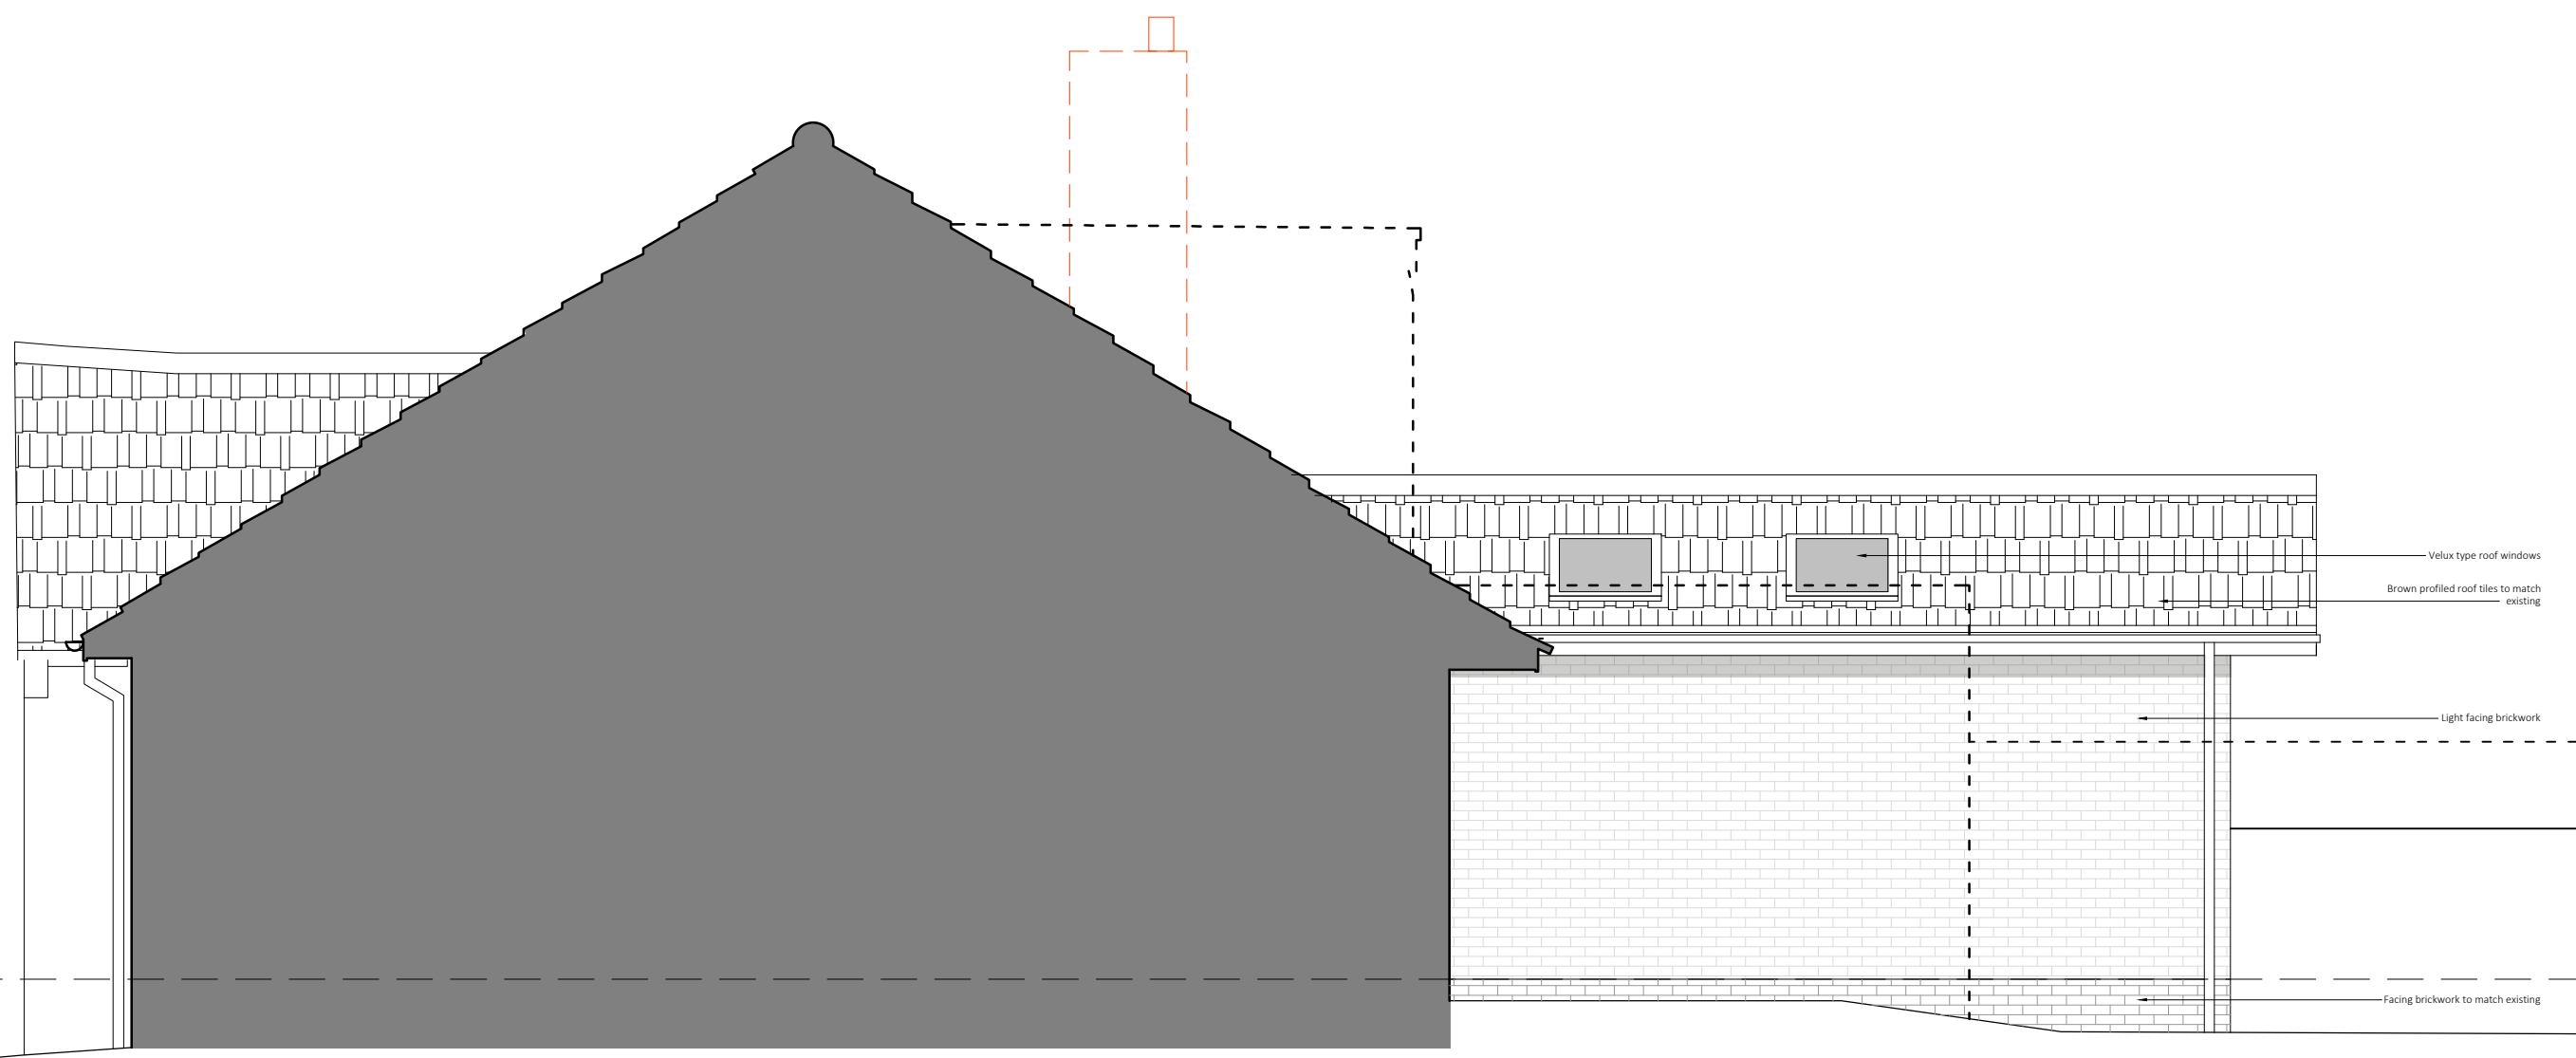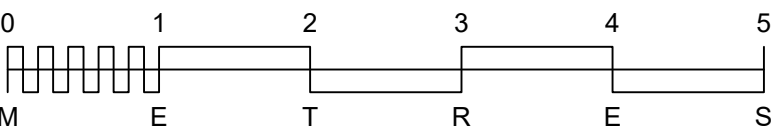

Side (West) Elevation as Proposed
1:50 @ A1

REV	DATE	DESCRIPTION

This drawing should be read in conjunction with all other drawings. Do not scale.
All Dimensions must be site checked.
Copyright © Catherine Whitby Architects

catherine whitby
ARCHITECTS

arb
Architects
Registration
Board
REG NO: 0696188

Drawing Status
PLANNING

Project
Mr & Mrs Ritchie
14 St George's Place
Hurstpierpoint

Title
Proposed Elevations

Project No. 02614	Drawn By cw	Checked By cw
Drawing No. 004	Scale 1:50 @ A1	Date Jul 26
Revision -		