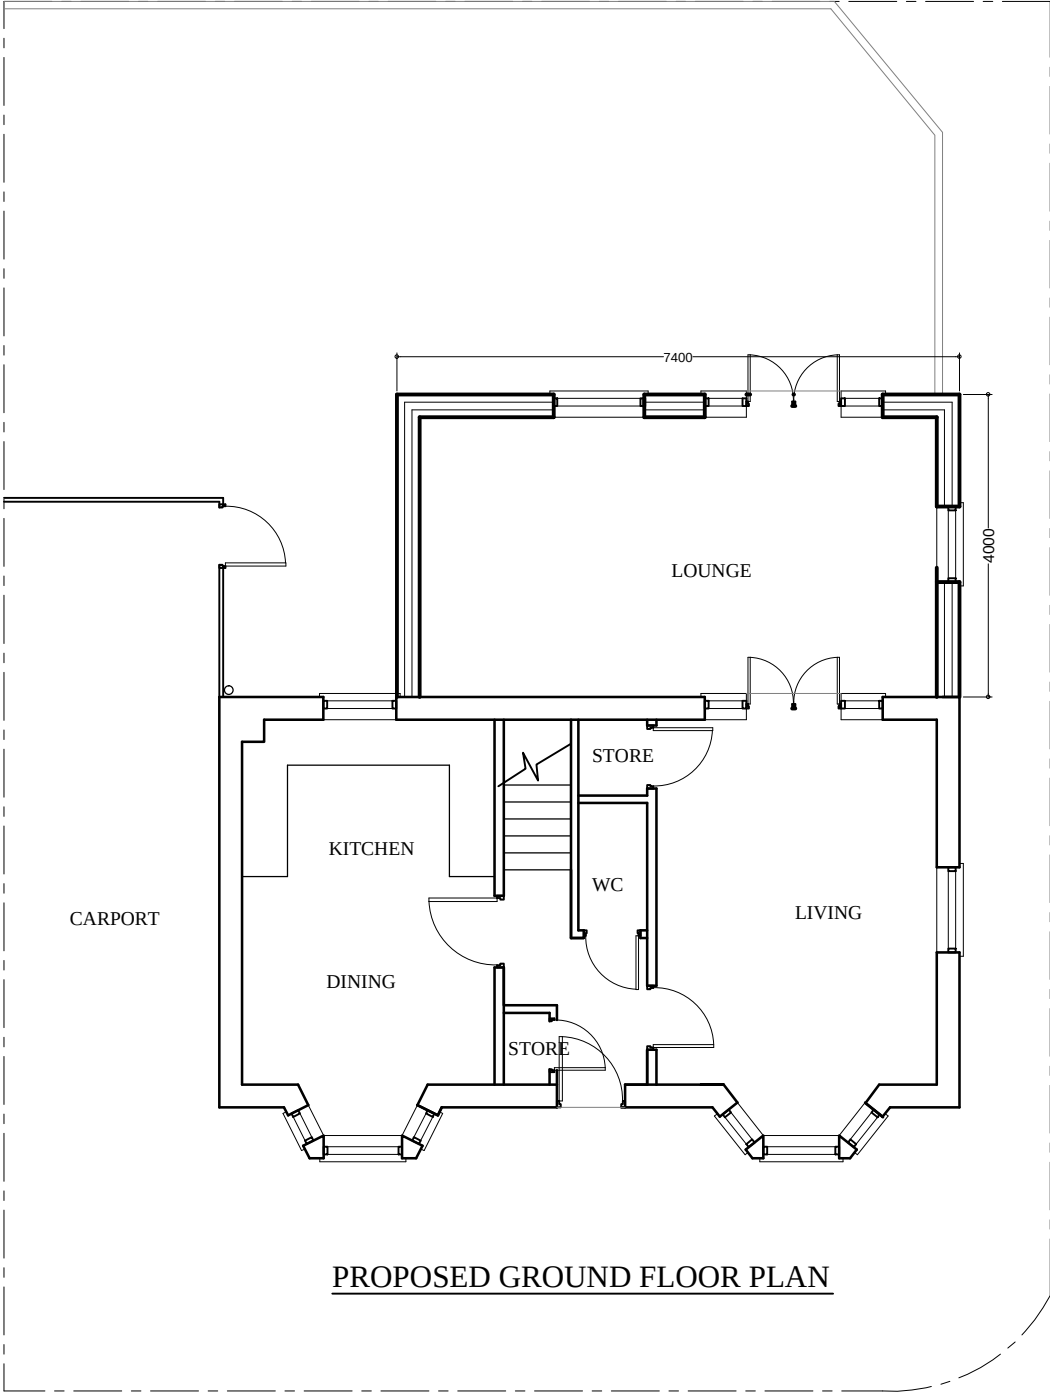
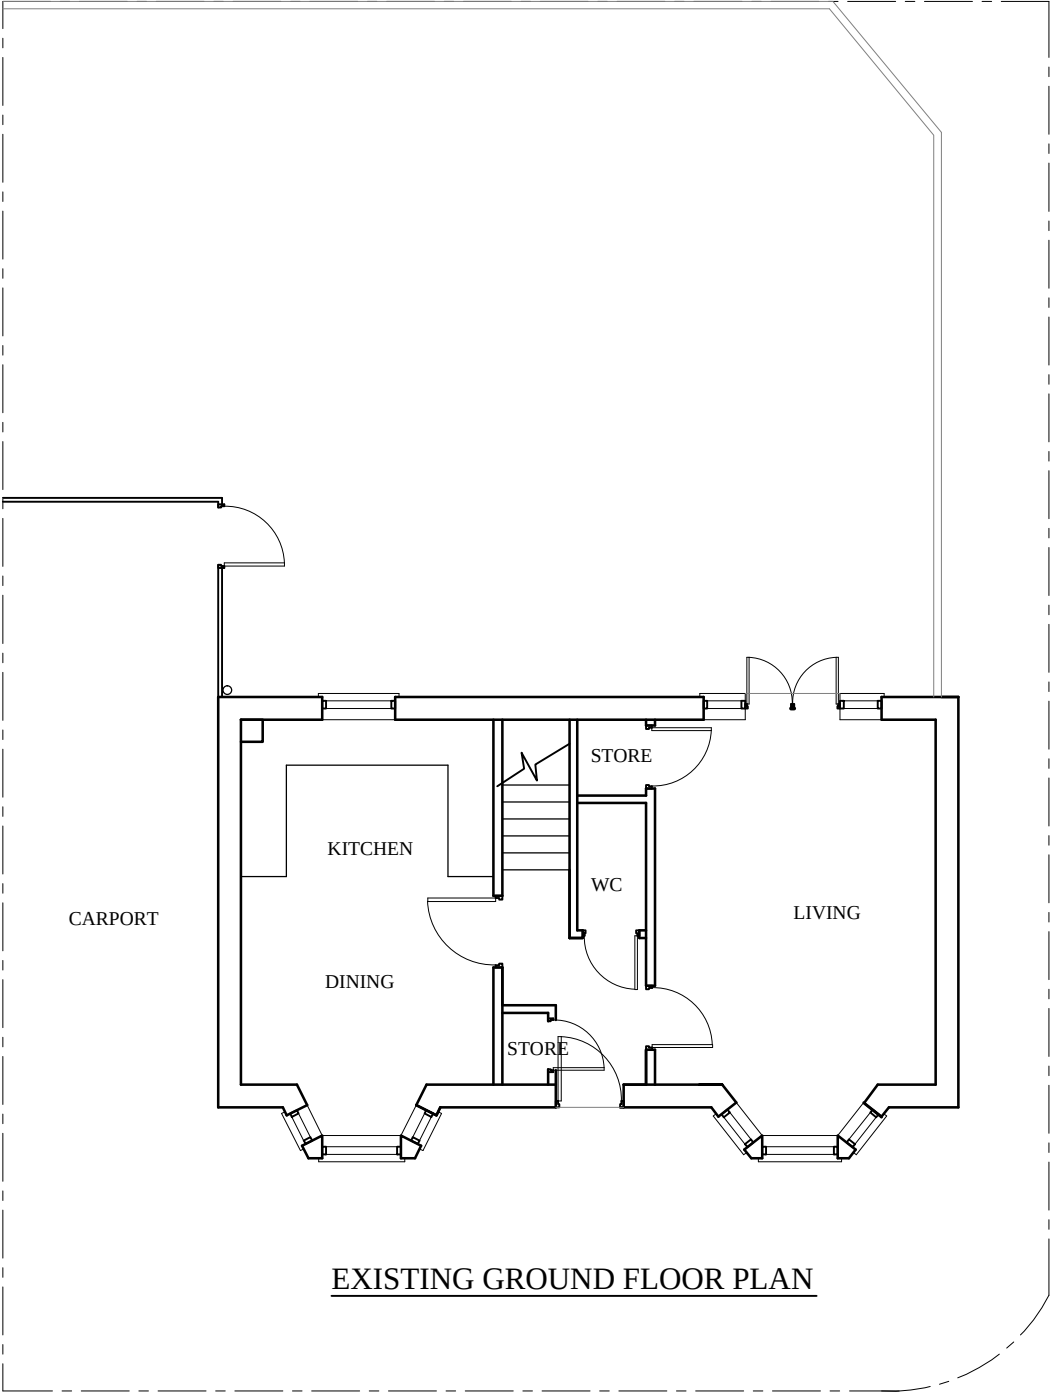


53 BONNET LANE BURGES HILL RH15 0FP
TITLE: PROPOSED SINGLE STOREY REAR EXTENSION
SCALE: 1:100@A3
DWG NO HD/BL/53/PL01