


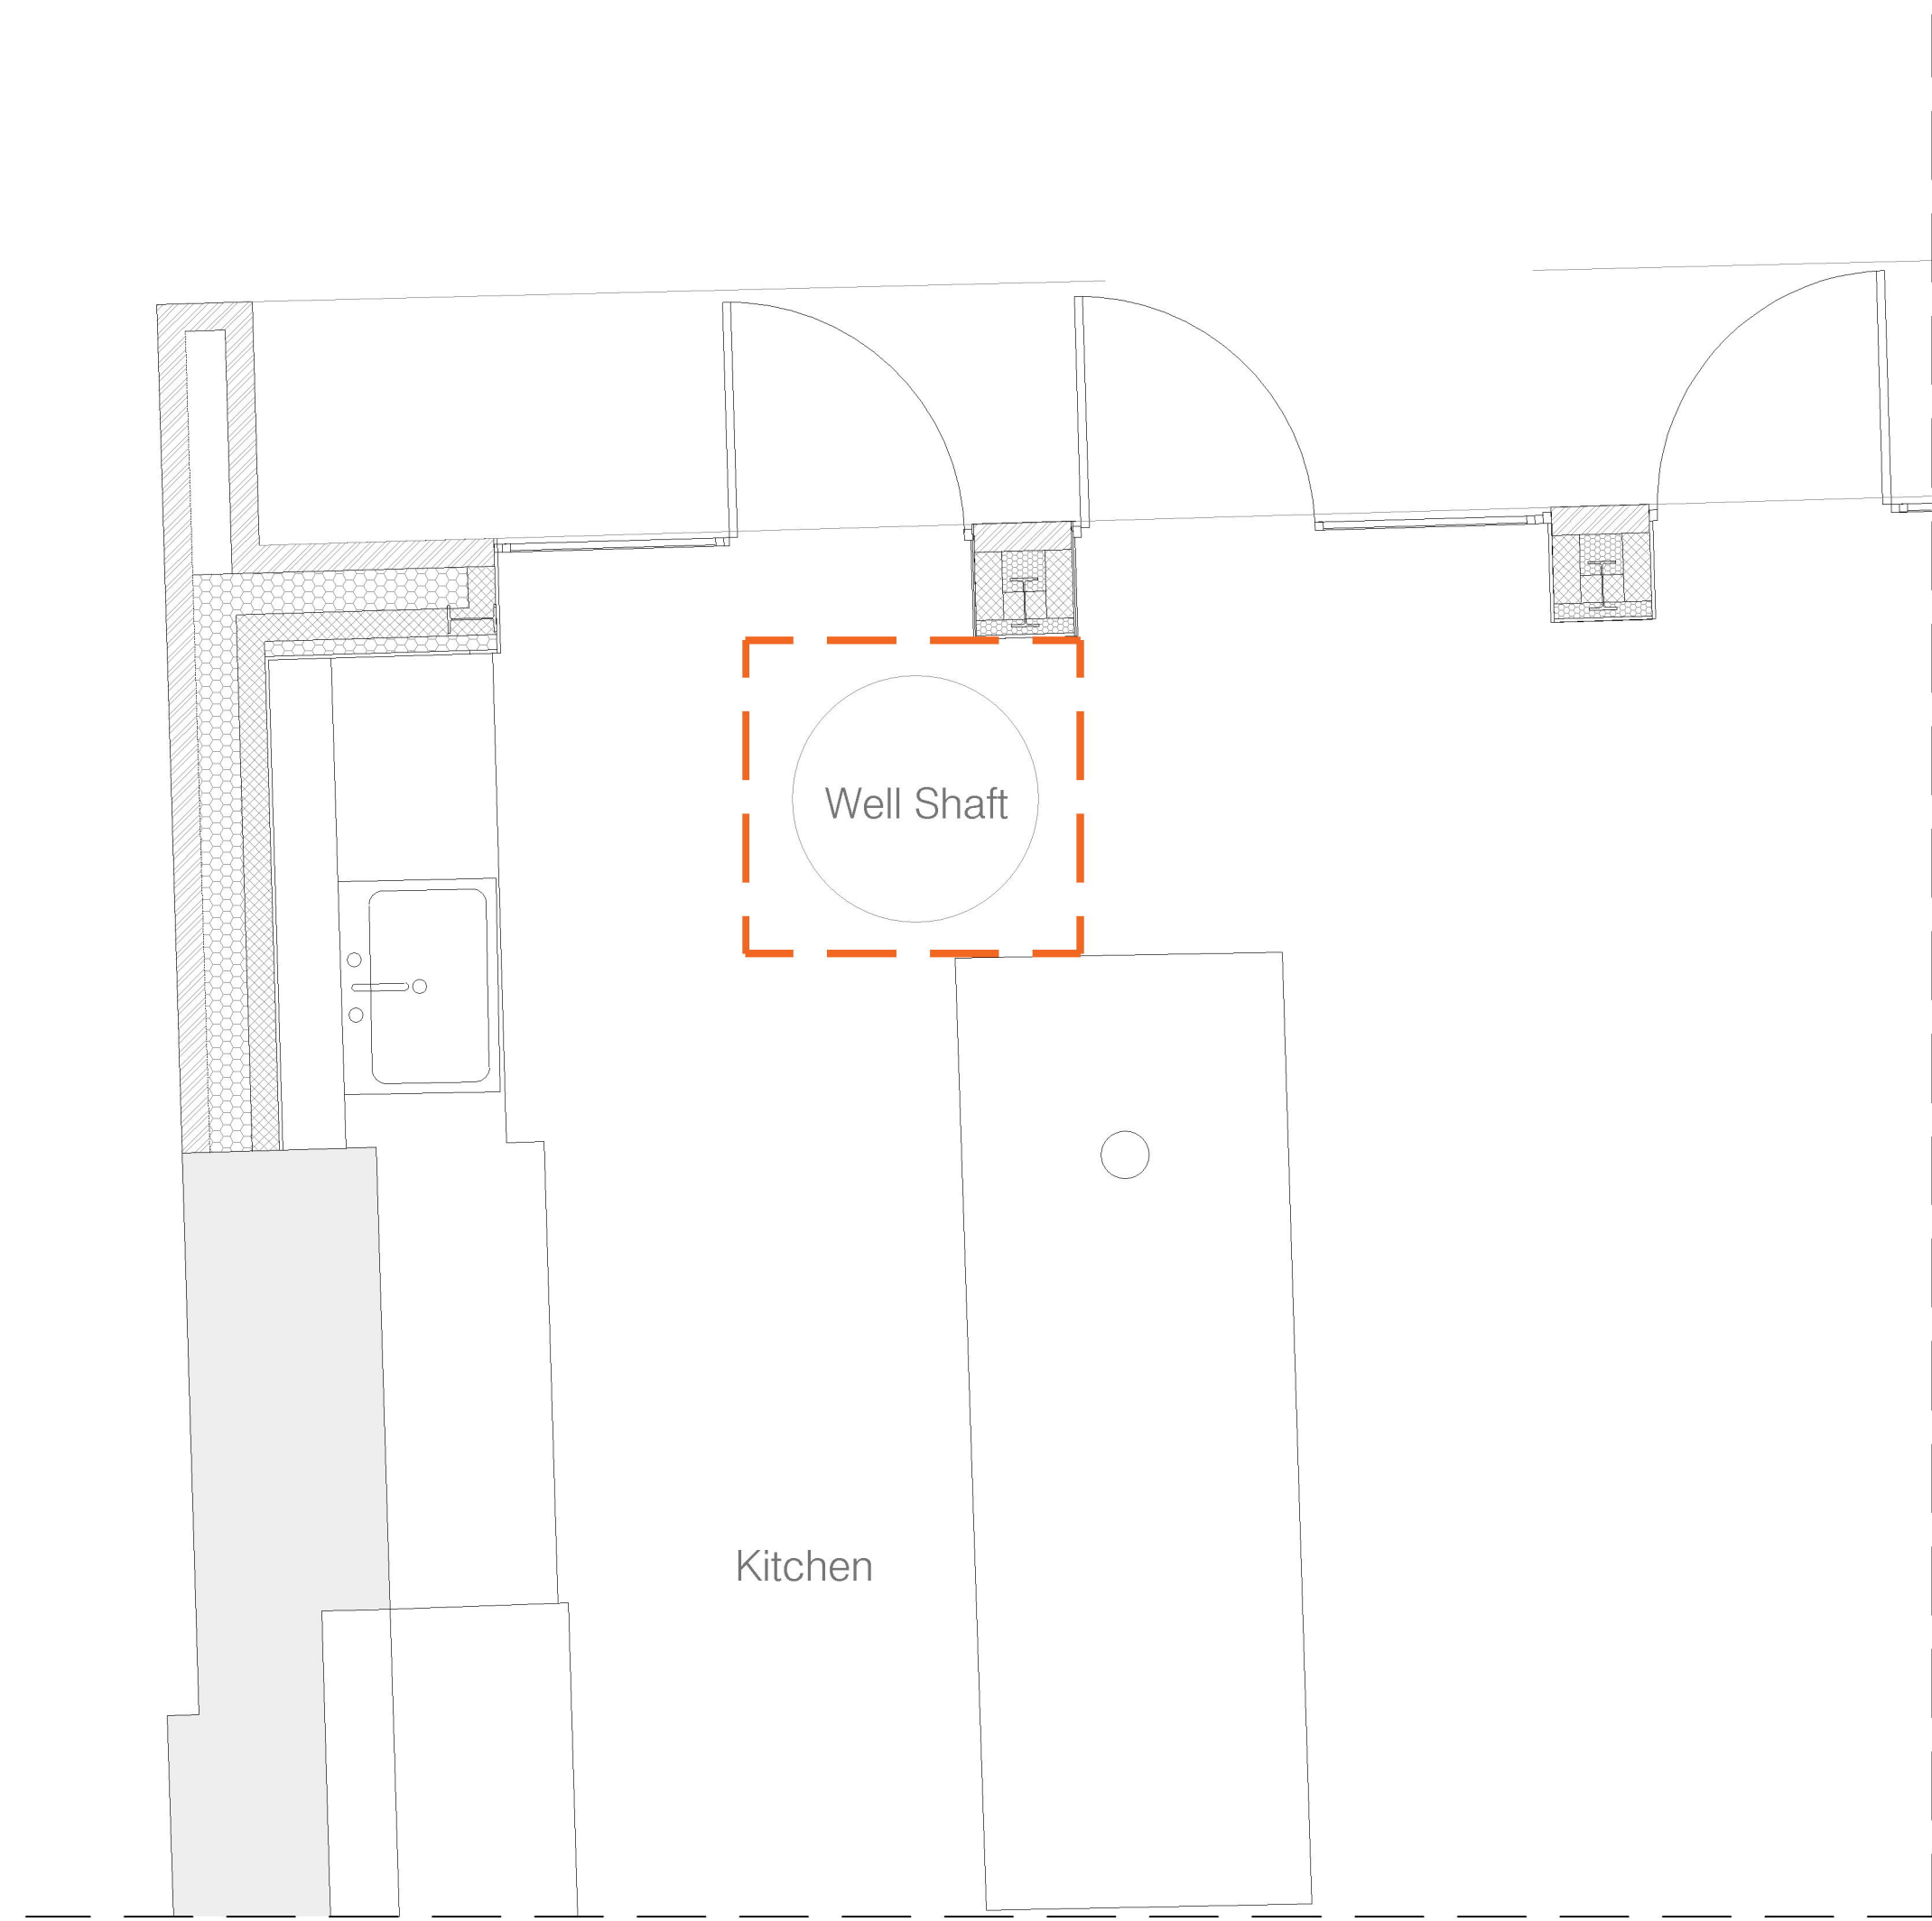


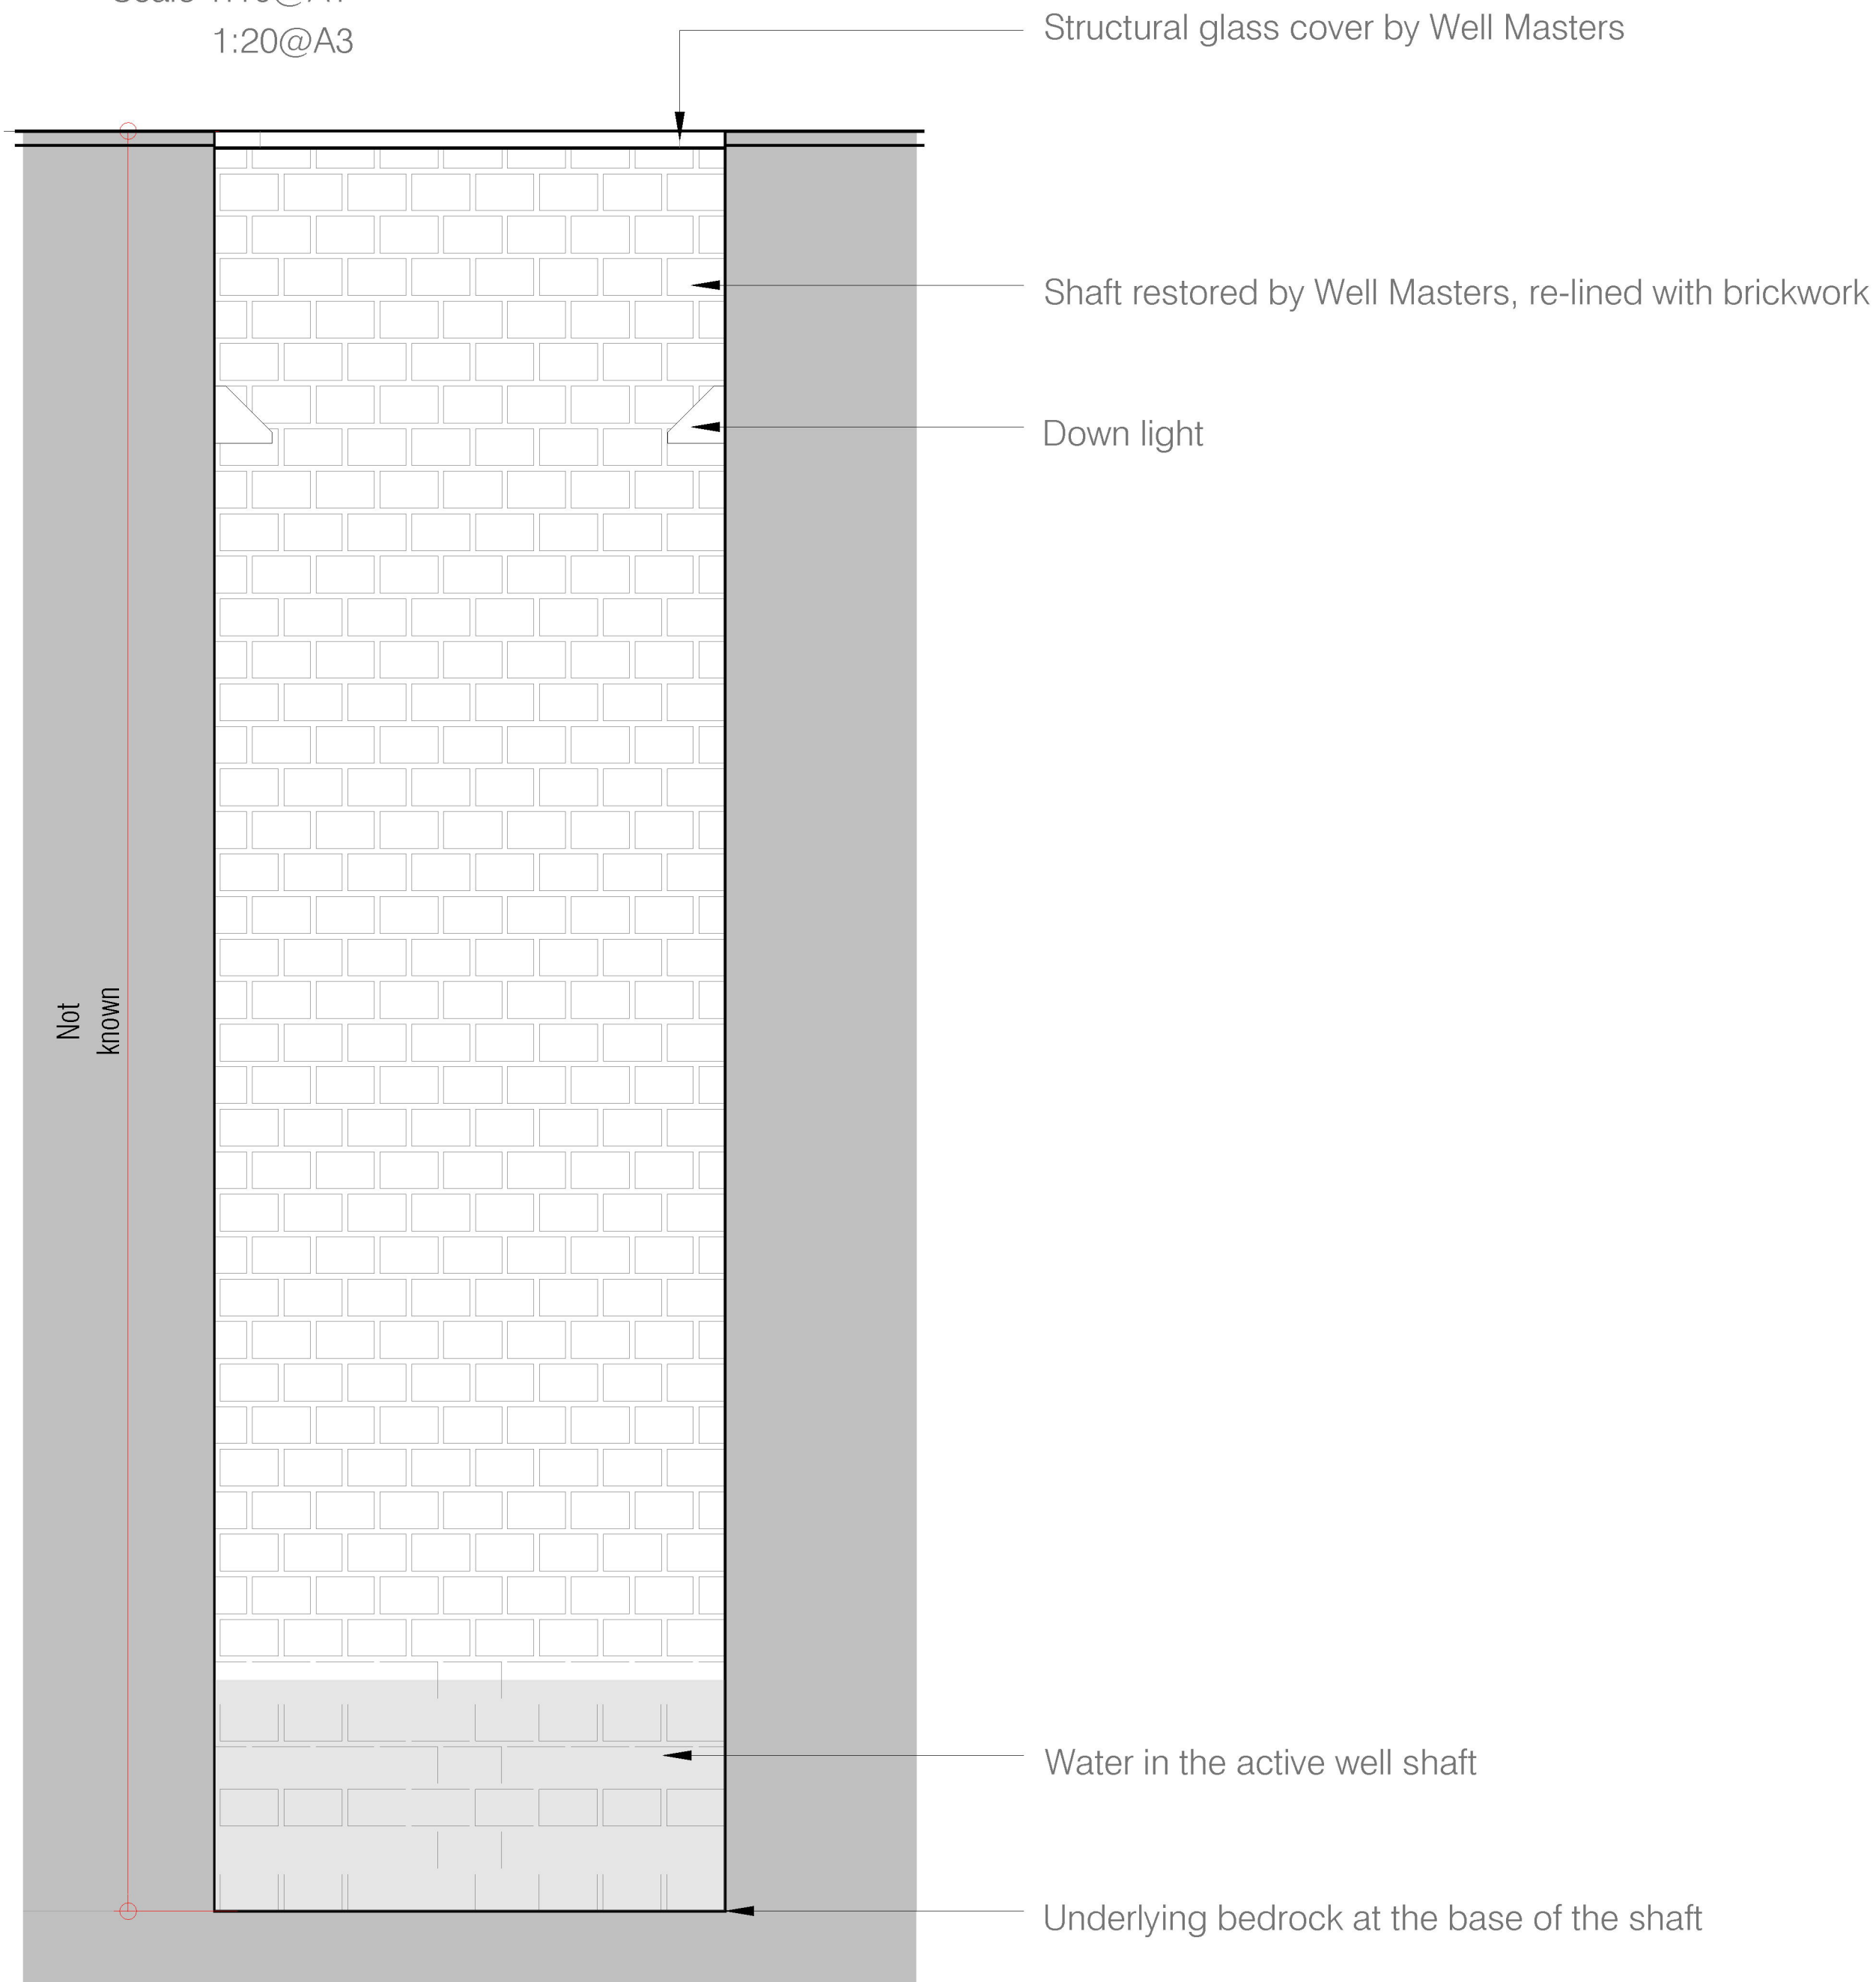

KEY PLAN
Ground Floor
Scale 1:25@A1
1:50@A3

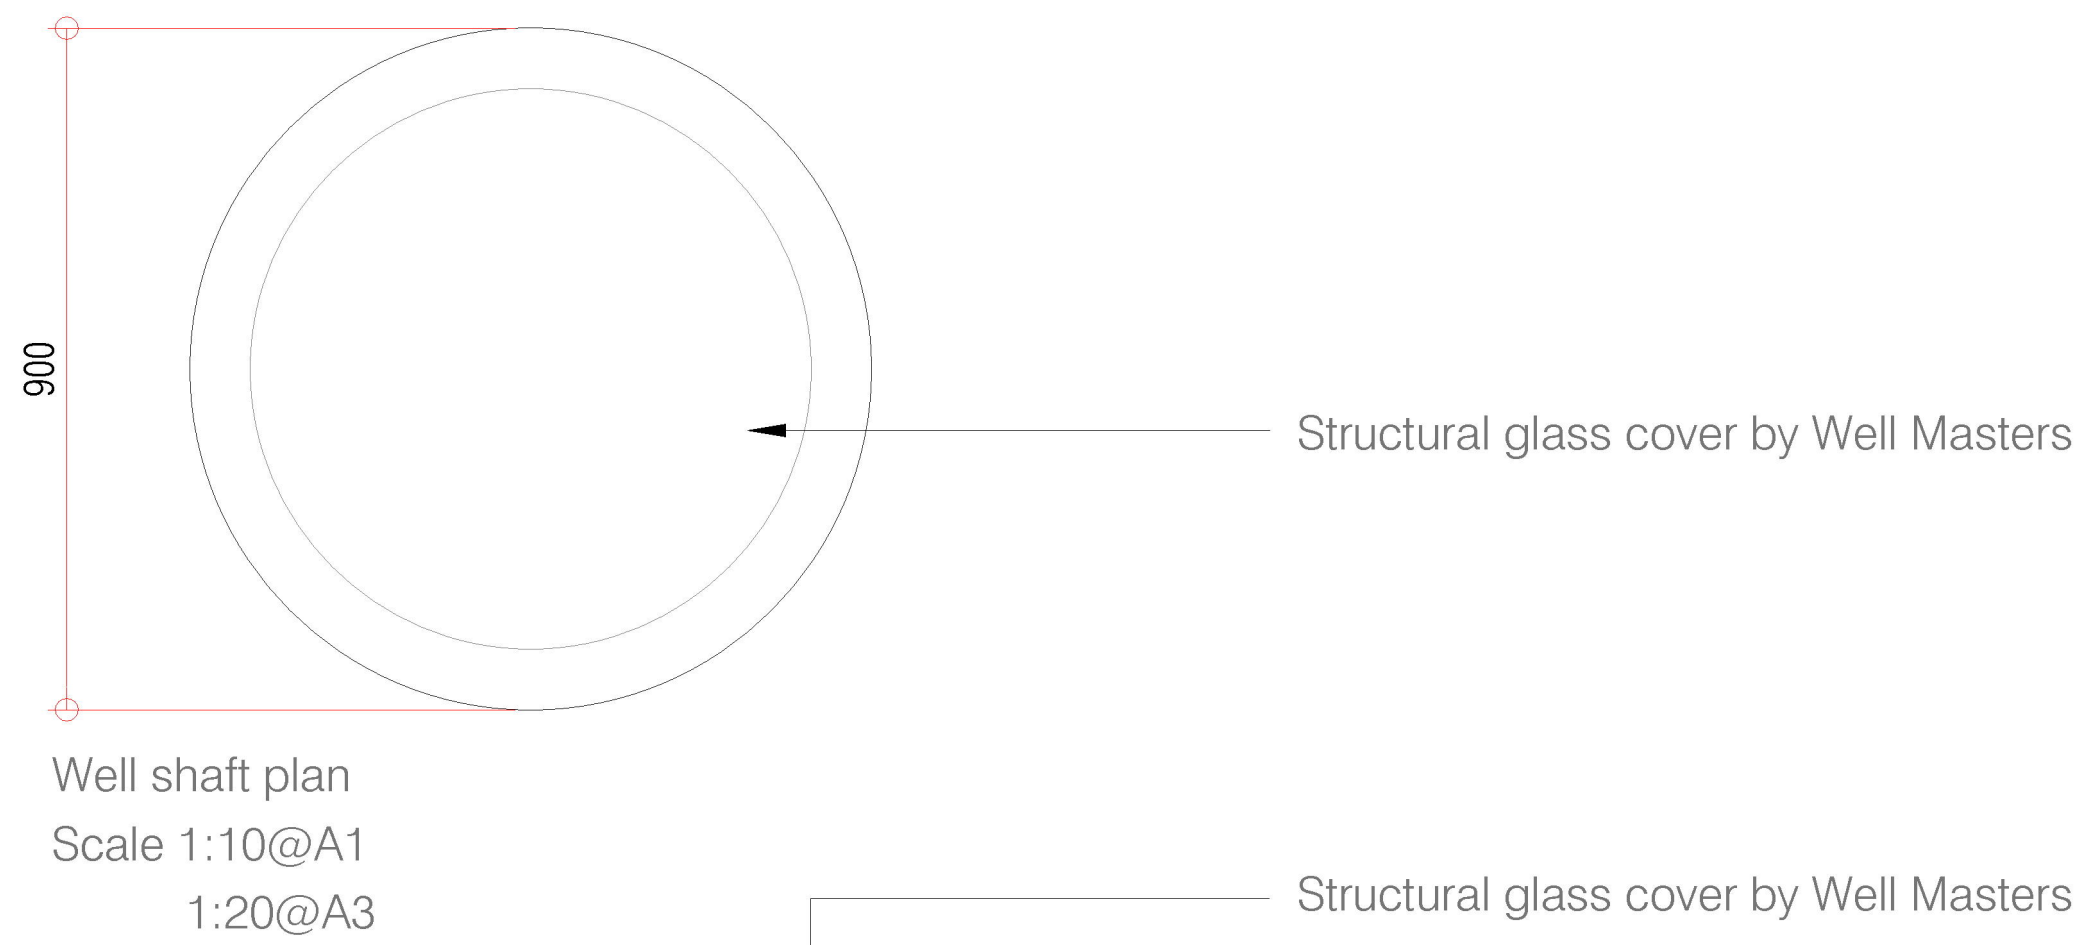

Well shaft section
Scale 1:10@A1
1:20@A3

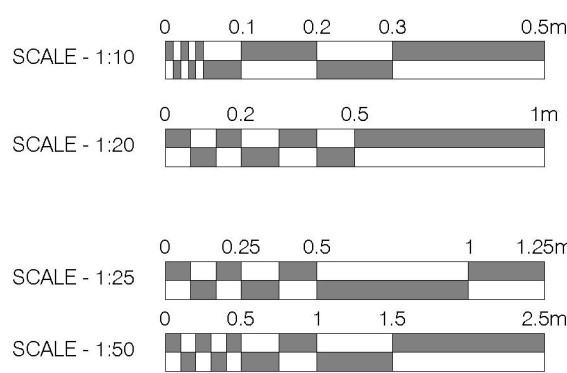

Recent photograph of the well shaft

Rev.	Comments	By:	Date:
-	-	-	-

Do not scale this drawing. All dimensions must be checked on site. All rights reserved. No reproduction in any material form is permitted without consent.

LISTED BUILDING CONSENT			
Client: Mr. Simon Dougall			
Project Title: 107 High St, Lindfield, Haywards Heath, West Sussex, RH16 2HR			
Drawing Title: Detail Drawings: Well Shaft			
Scale:	Date:	Drawn:	Checked:
1:25@A1 1:50@A3	Mar 25	KN	KW

kyson [®] Studio		
28 Scrutton Street London UK EC2A 4RP		
T: +44(0) 20 7247 2462 E: enquiries@kyson.co.uk W: www.kyson.co.uk		
Project No.: 900-25	Drawing No.: 5021	Revision: -