




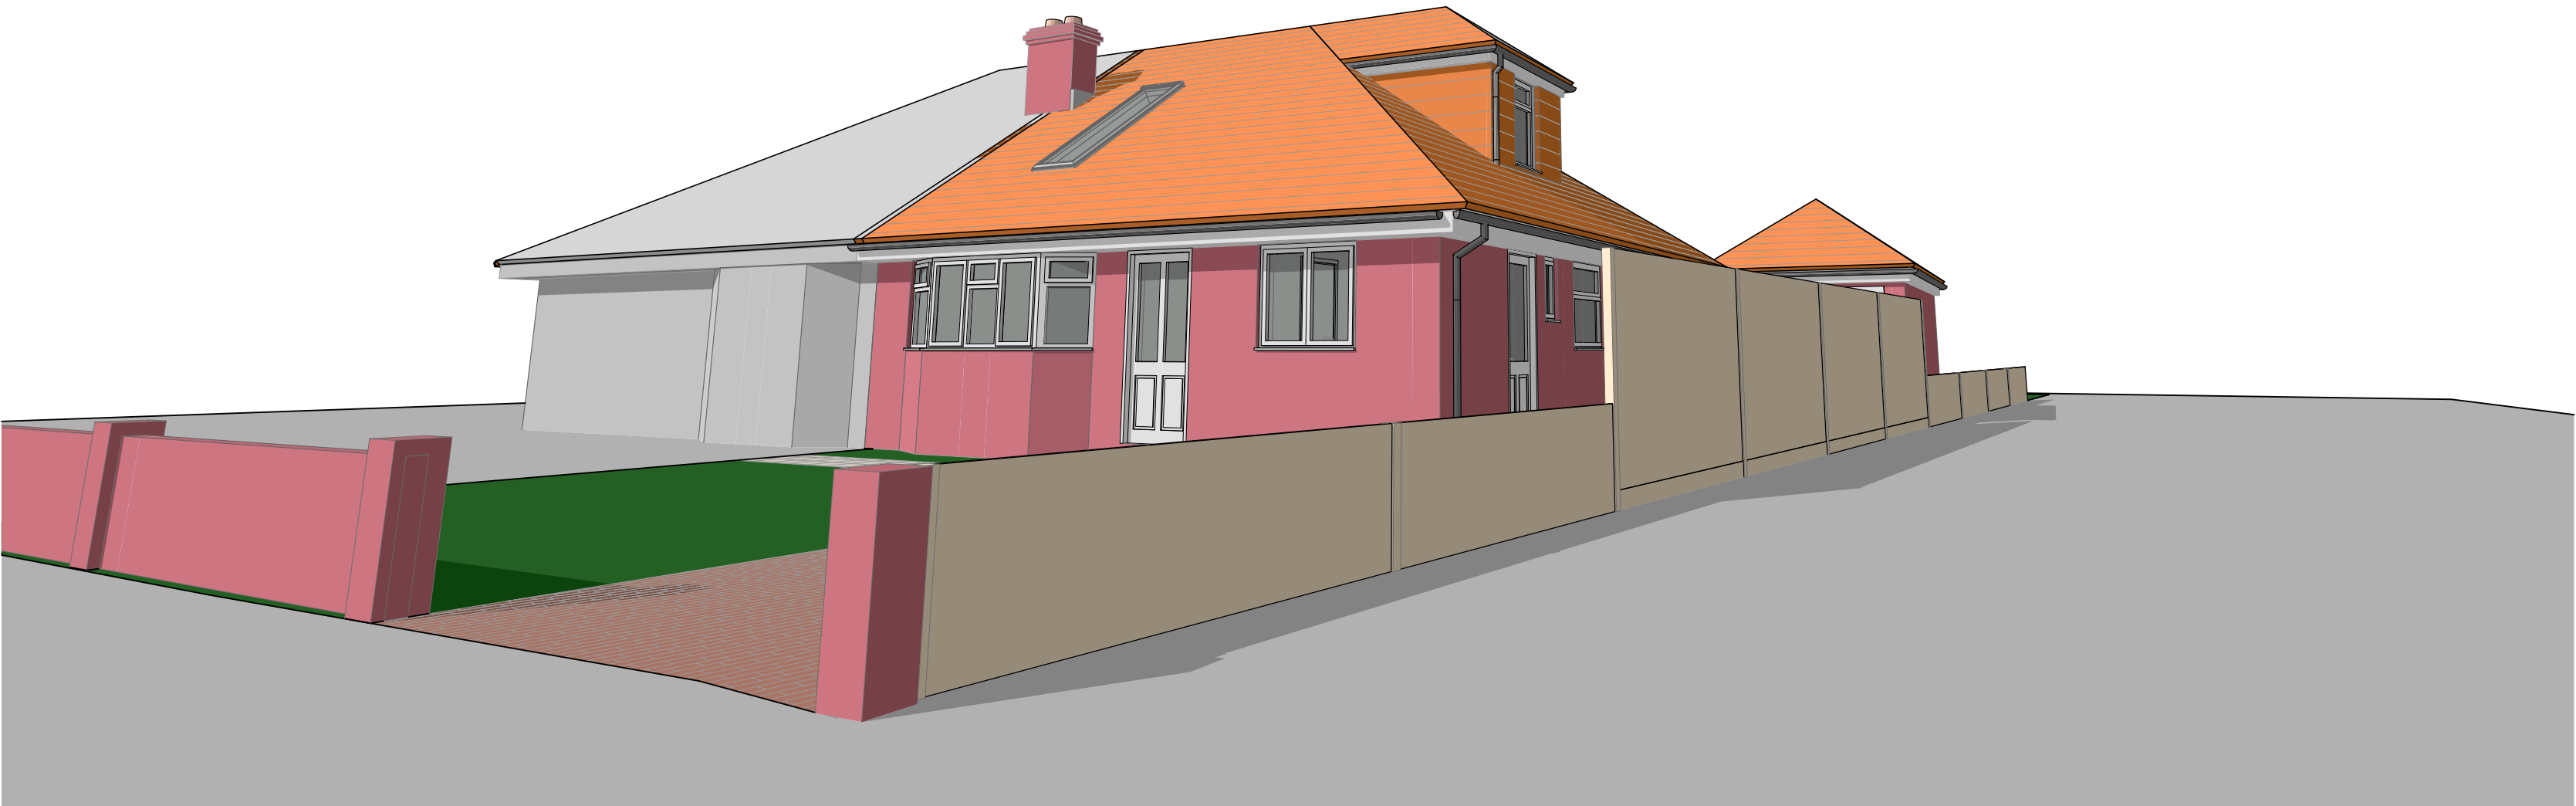

Existing Perspective 1

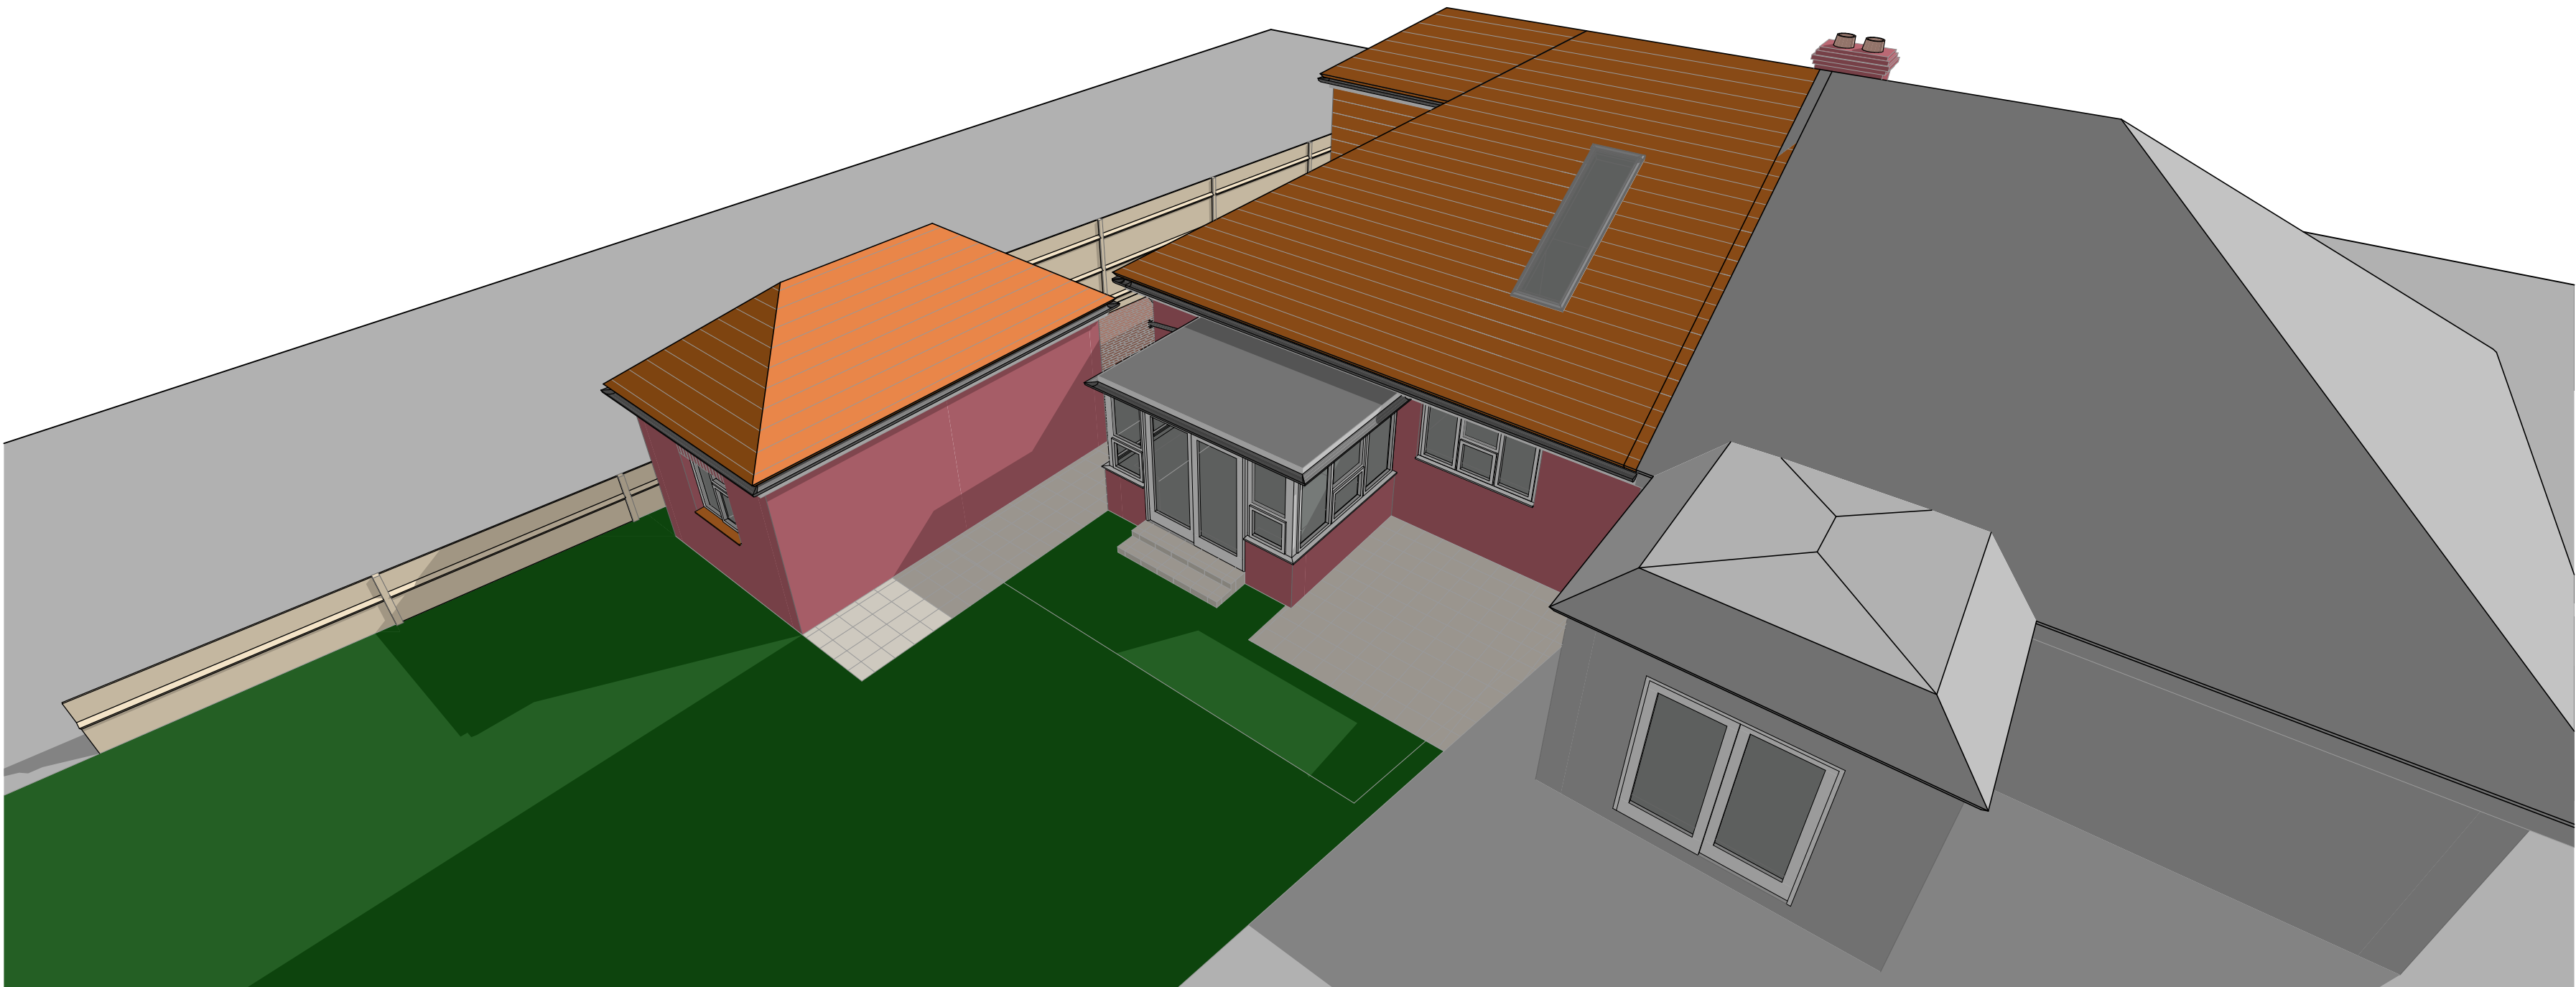

Existing Perspective 2

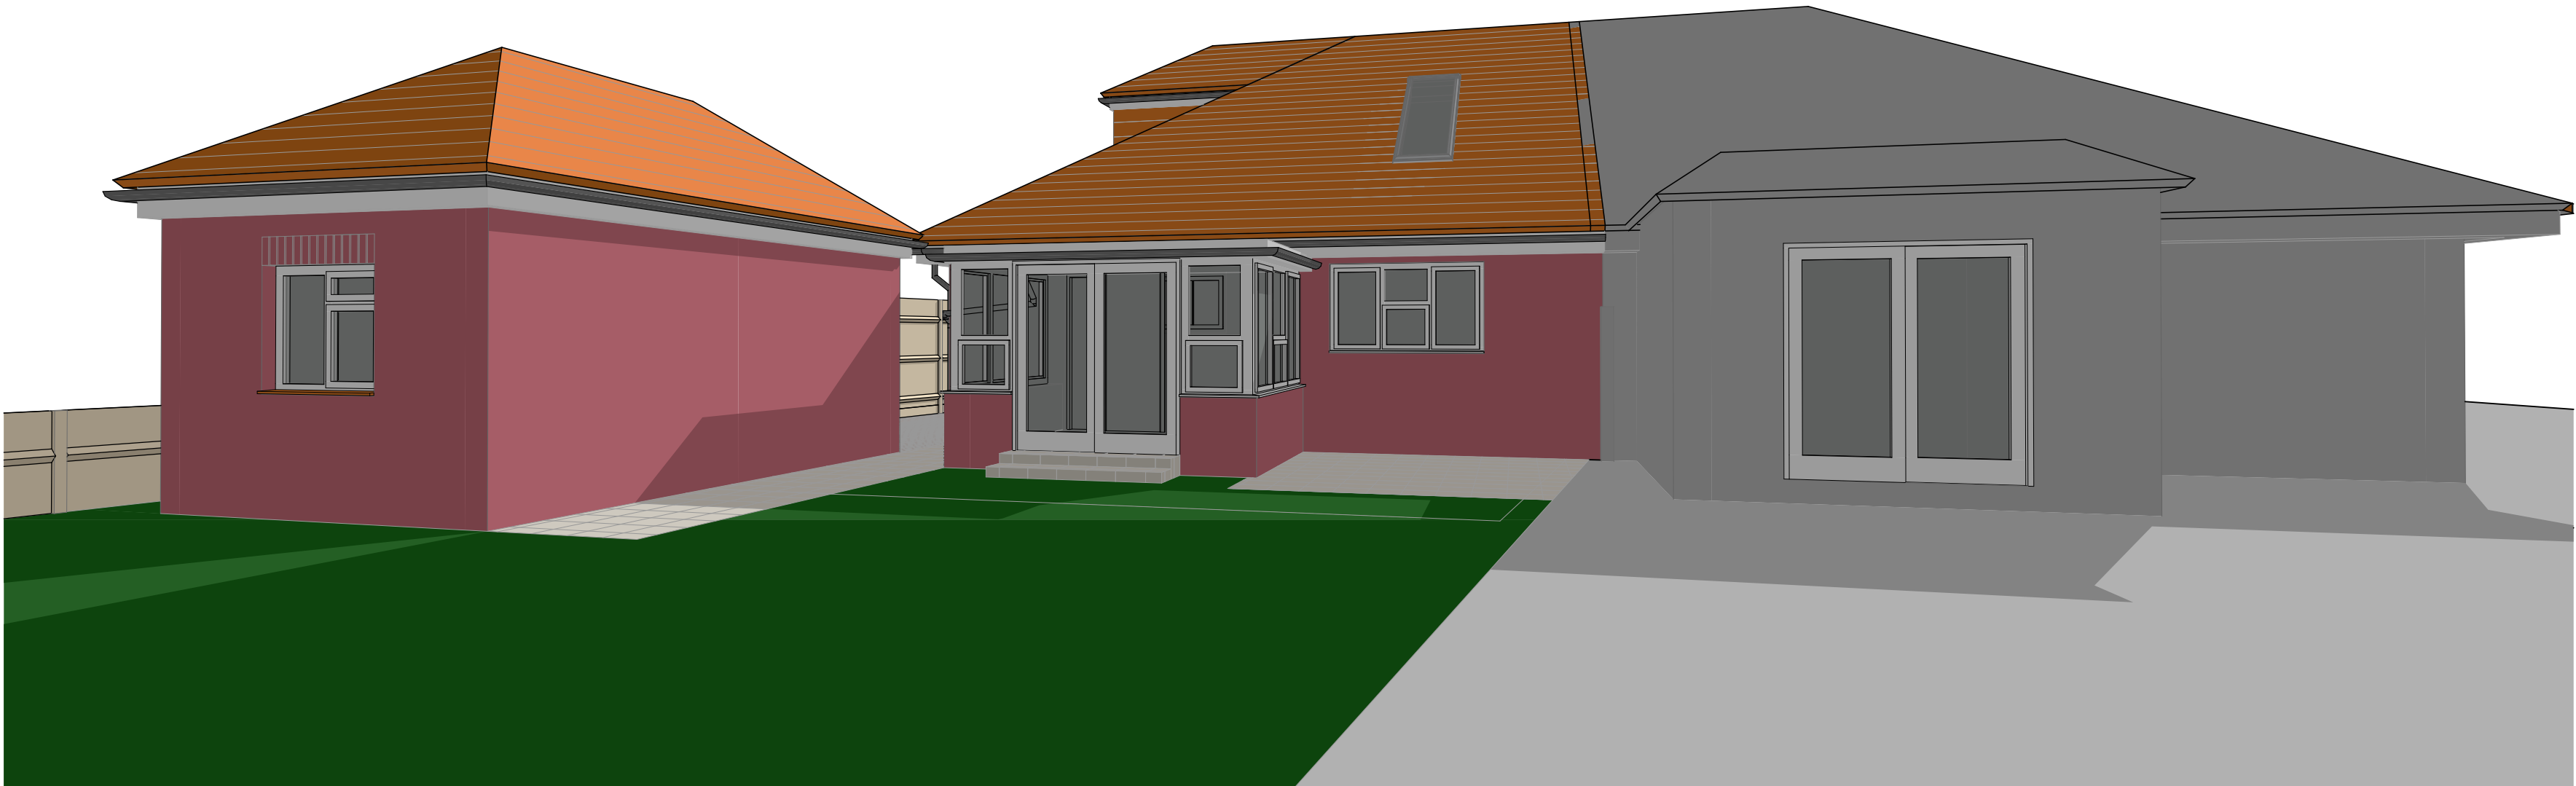

Existing Perspective 3

Notes

Do not scale off this drawing except for planning purposes

Check all dimensions on site before any work commences

All goods, materials and workmanship must conform to current building regulations, british standards and codes of practice.

Copyright of this drawing is to be retained by Ecotecture Ltd and must not be reproduced without written consent from the practice.

Drawing to be printed A1

RevID	Layout	Comment
EXISTING		
ecotecture		
ECOLOGICAL ARCHITECTURE		
01444 416745	info@ecotecture.co.uk www.ecotecture.co.uk	
31 Sussex Road West Sussex	Haywards Heath RH16 4DZ	
Client:	Richard Tibbott	
Address:	5 Hickmans Lane, West Sussex. RH16 2BQ	
Description:	Existing Perspectives	
Scale:1:166.67	Drawn: BI	Date:09/10/2025 Checked:JS
Drawing No:	833	151