
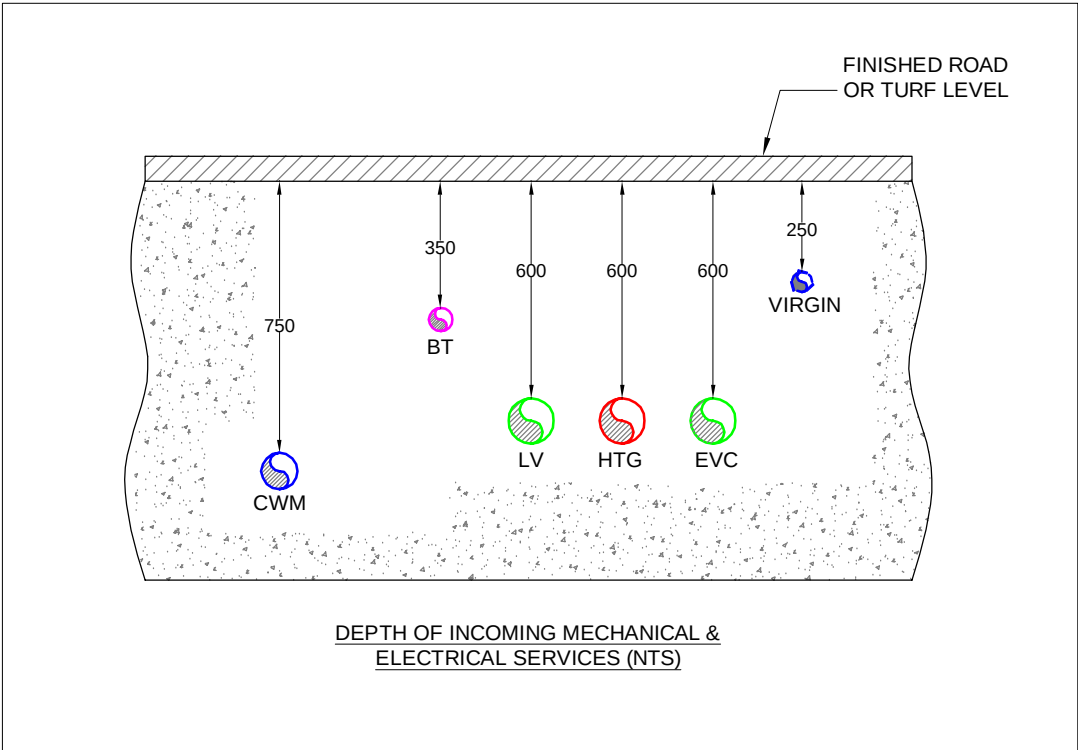


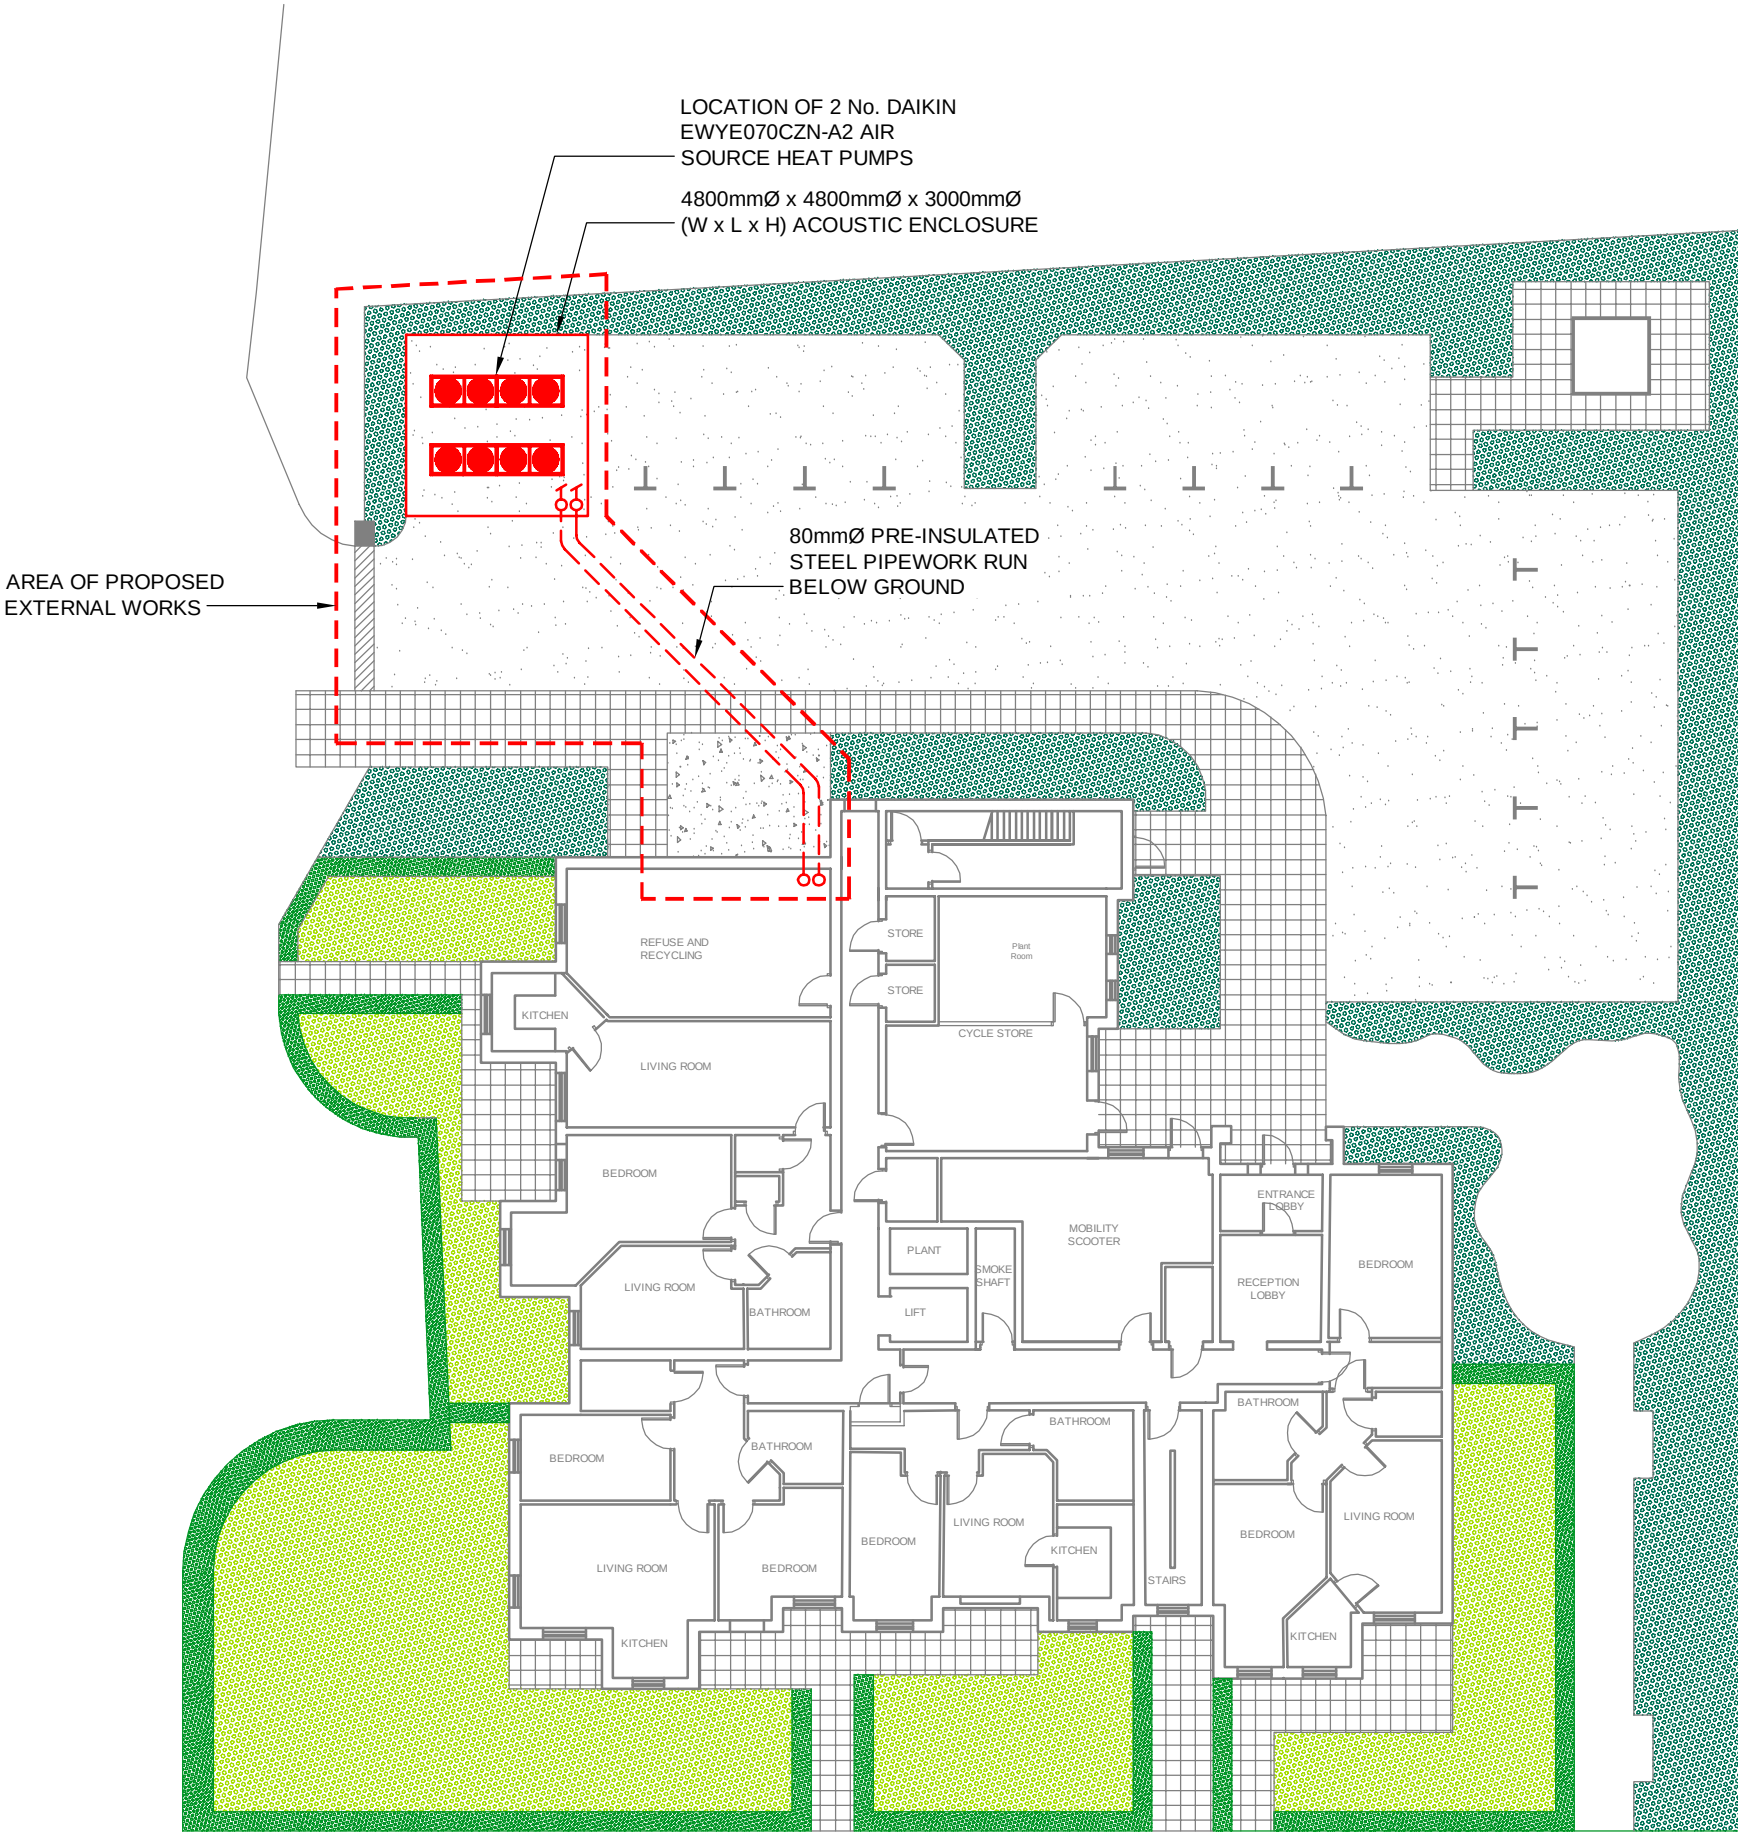

DMP File No.
Z:\CAD\DMP\DWGS\

HEATING SERVICES KEY:

HEATING SERVICES

PIPE AT LOW LEVEL

PIPE AT HIGH LEVEL

PIPE IN CEILING VOID

PIPE BELOW GROUND

P	10.10.25	ISSUED FOR COMMENT
REV	DATE	DESCRIPTION

dmp

david miles & partners

8 Holgate Court, Western Road,
Romford, Essex, RM1 3JS
Tel: 01708 729070 www.davidmiles.co.uk

project
CHERRY HILL COURT

title
SITE WIDE PLAN
PROPOSED EXTERNAL MECHANICAL
SERVICES LAYOUT

scale	1:200@A2	date	OCT 2025
drawn	SGK	checked	JF
		rev	P

drawing no.
8130-SW-M-001

PRELIMINARY

DO NOT SCALE FROM THIS DRAWING

This drawing is copyright and is the property of David Miles & Partners Ltd.
It is to be used between themselves and the client.
Any reproduction without the written permission of David Miles & Partners Ltd is strictly prohibited.