




01 Existing Front (East) Elevation
1:50@A1


ROOFLINE
FIRST FLOOR
GROUND FLOOR

ROOFLINE
FIRST FLOOR
GROUND FLOOR

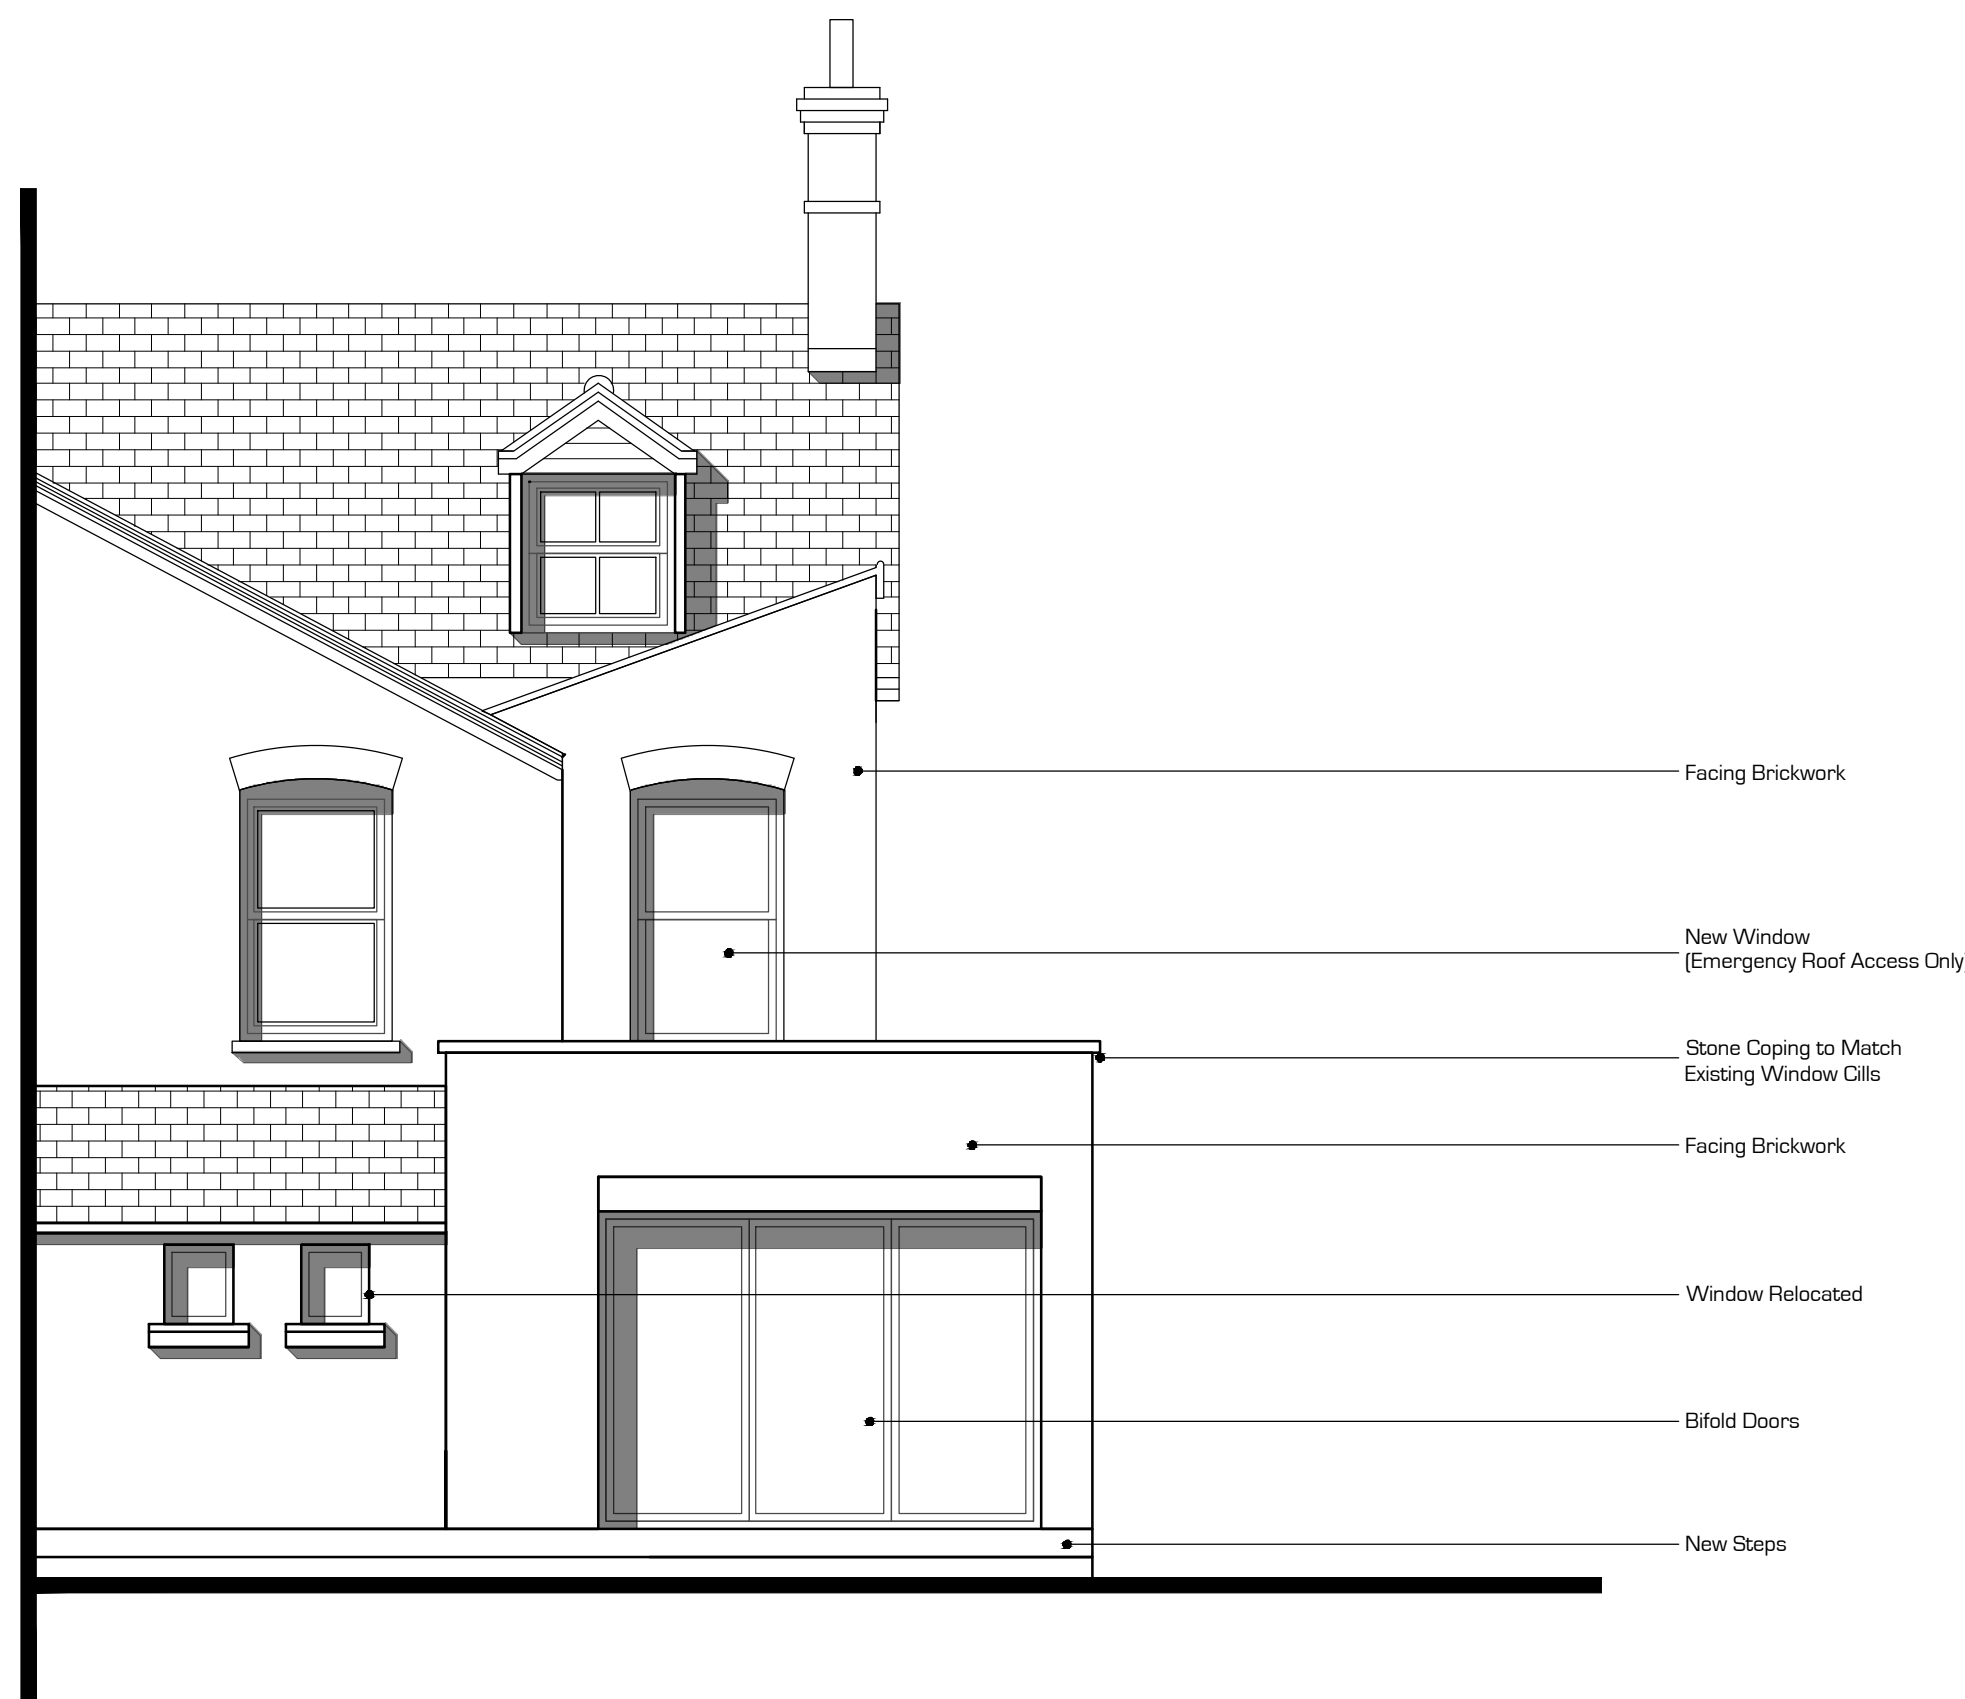

02 Existing Rear (West) Elevation
1:50@A1

Facing Brickwork
New Window
(Emergency Roof Access Only)
Stone Coping to Match
Existing Window Cills
Facing Brickwork
Window Relocated
Bifold Doors
New Steps

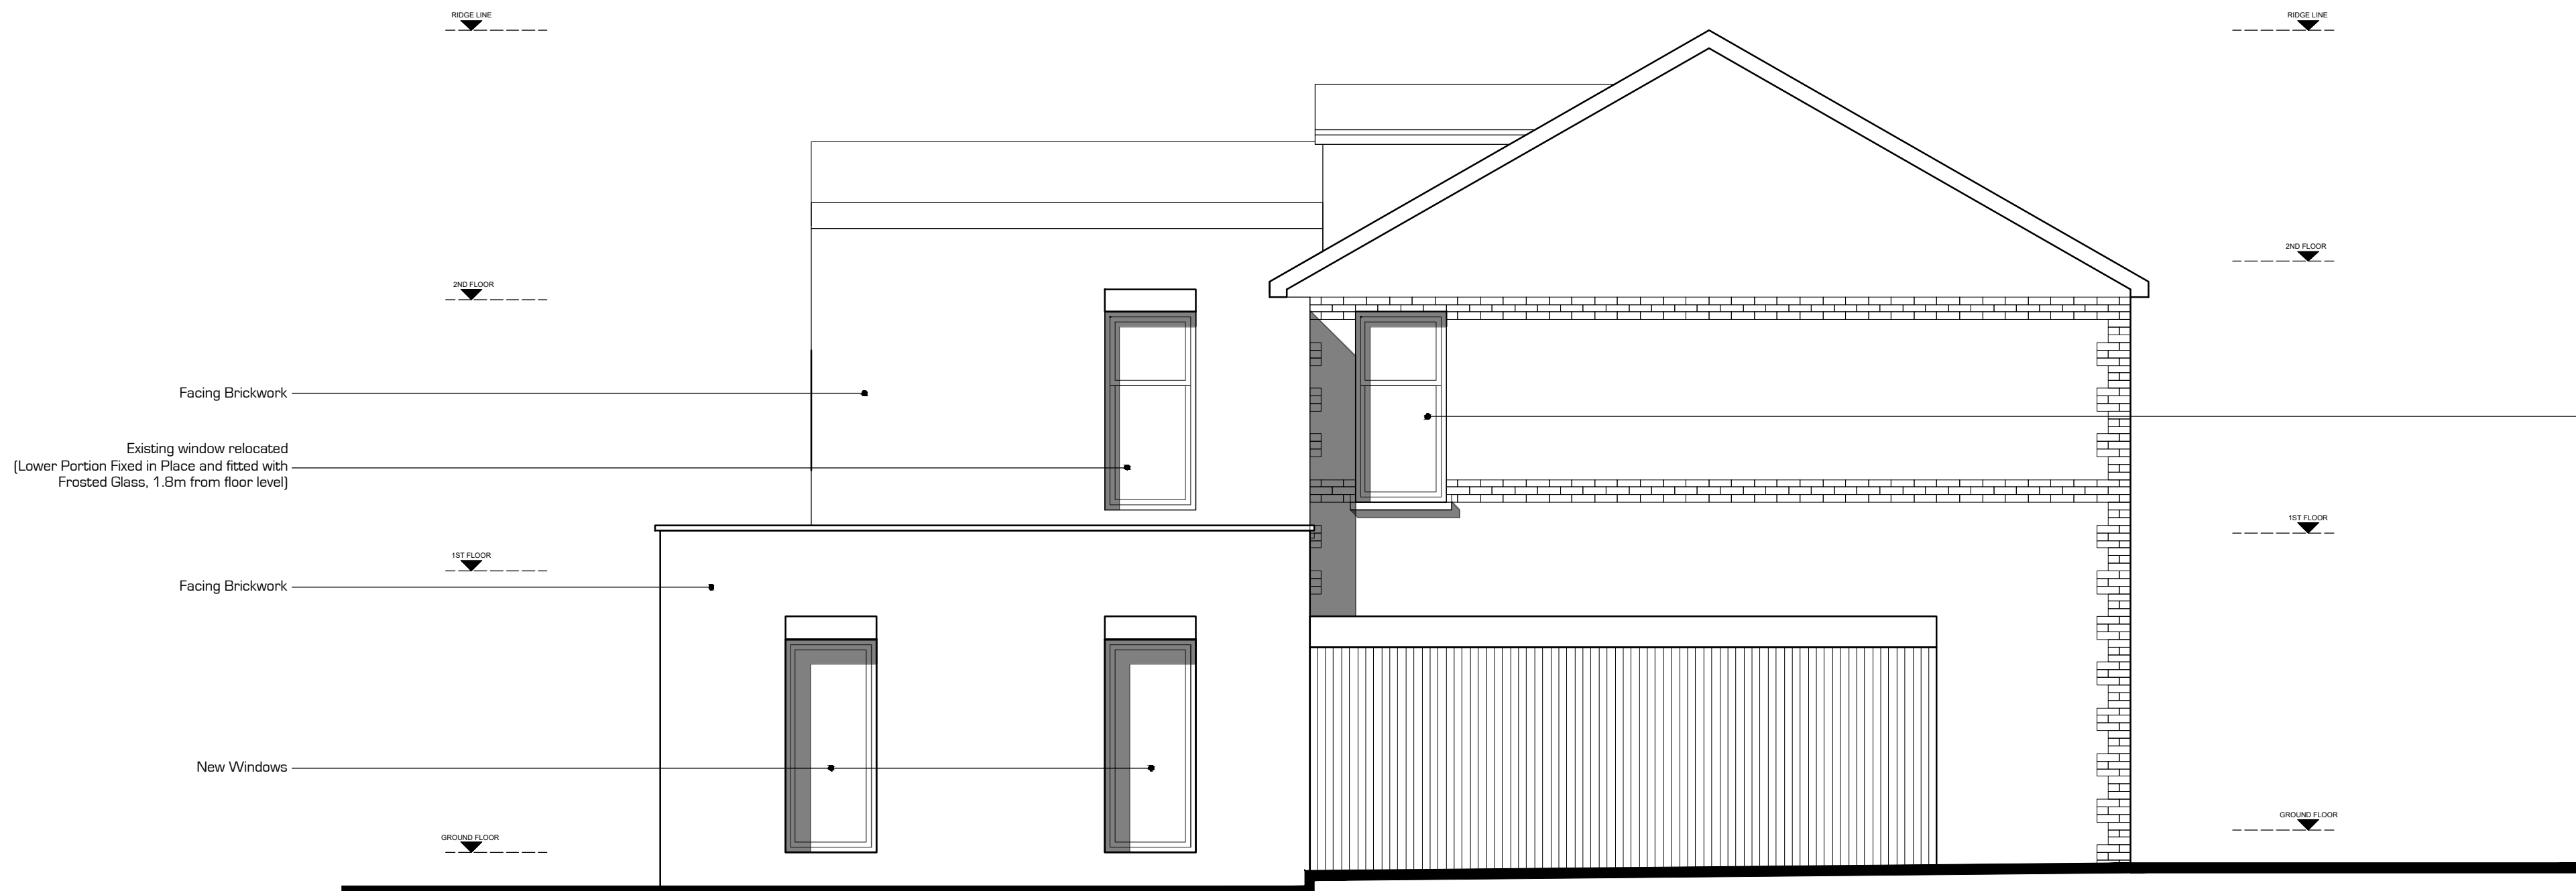

03 Proposed Side (South) Elevation
1:50@A1


Facing Brickwork
Existing window relocated
(Lower Portion Fixed in Place and fitted with
Frosted Glass, 1.8m from floor level)
Facing Brickwork
New Windows
Existing window relocated
(Lower Portion Fixed in Place and fitted
with Frosted Glass, 1.8m from floor level)

Locator Plan

Drawing Key

P5	Re-Submitted for Planning	MJP	20.07.26
P4	Re-Submitted for Planning	MJP	28.05.26
P3	Re-Submitted for Planning	MJP	11.12.25
P2	Re-Submitted for Planning	MJP	26.09.25
P1	Submitted for Planning	MJP	31.03.25

Rev	Description	By	Date
-----	-------------	----	------

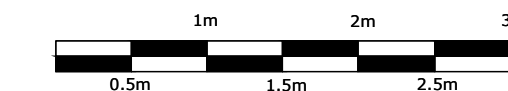

PLANNING


Proposed Elevations

Site:
Haywards Road, Haywards Heath, Sussex

Date: March 2025	Drawn: MJP	Checked: XXX
----------------------------	----------------------	------------------------

Scale:
1:100 @ A3 / 1:50 @ A1

Drawing No: BP_011_P_GE01	Rev: P5
-------------------------------------	-------------------

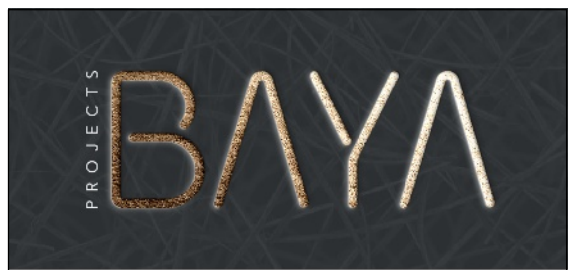

General Notes
This drawing is the property of BAYA Group Ltd and is issued on the condition that it is not reproduced, disclosed or copied to any unauthorised person without written consent. Levels are in AOD unless otherwise stated. Dimensions are in millimeters unless otherwise stated. BAYA Group Ltd must be informed of any drawing errors immediately in writing. This drawing is for planning purposes only.

Contact Details

Nine Hills Road,
Cambridge,
CB2 1GE

01223 803852

www.baya-group.co.uk | email: info@baya-group.co.uk