


01 Proposed Section B - B
1:50@A1

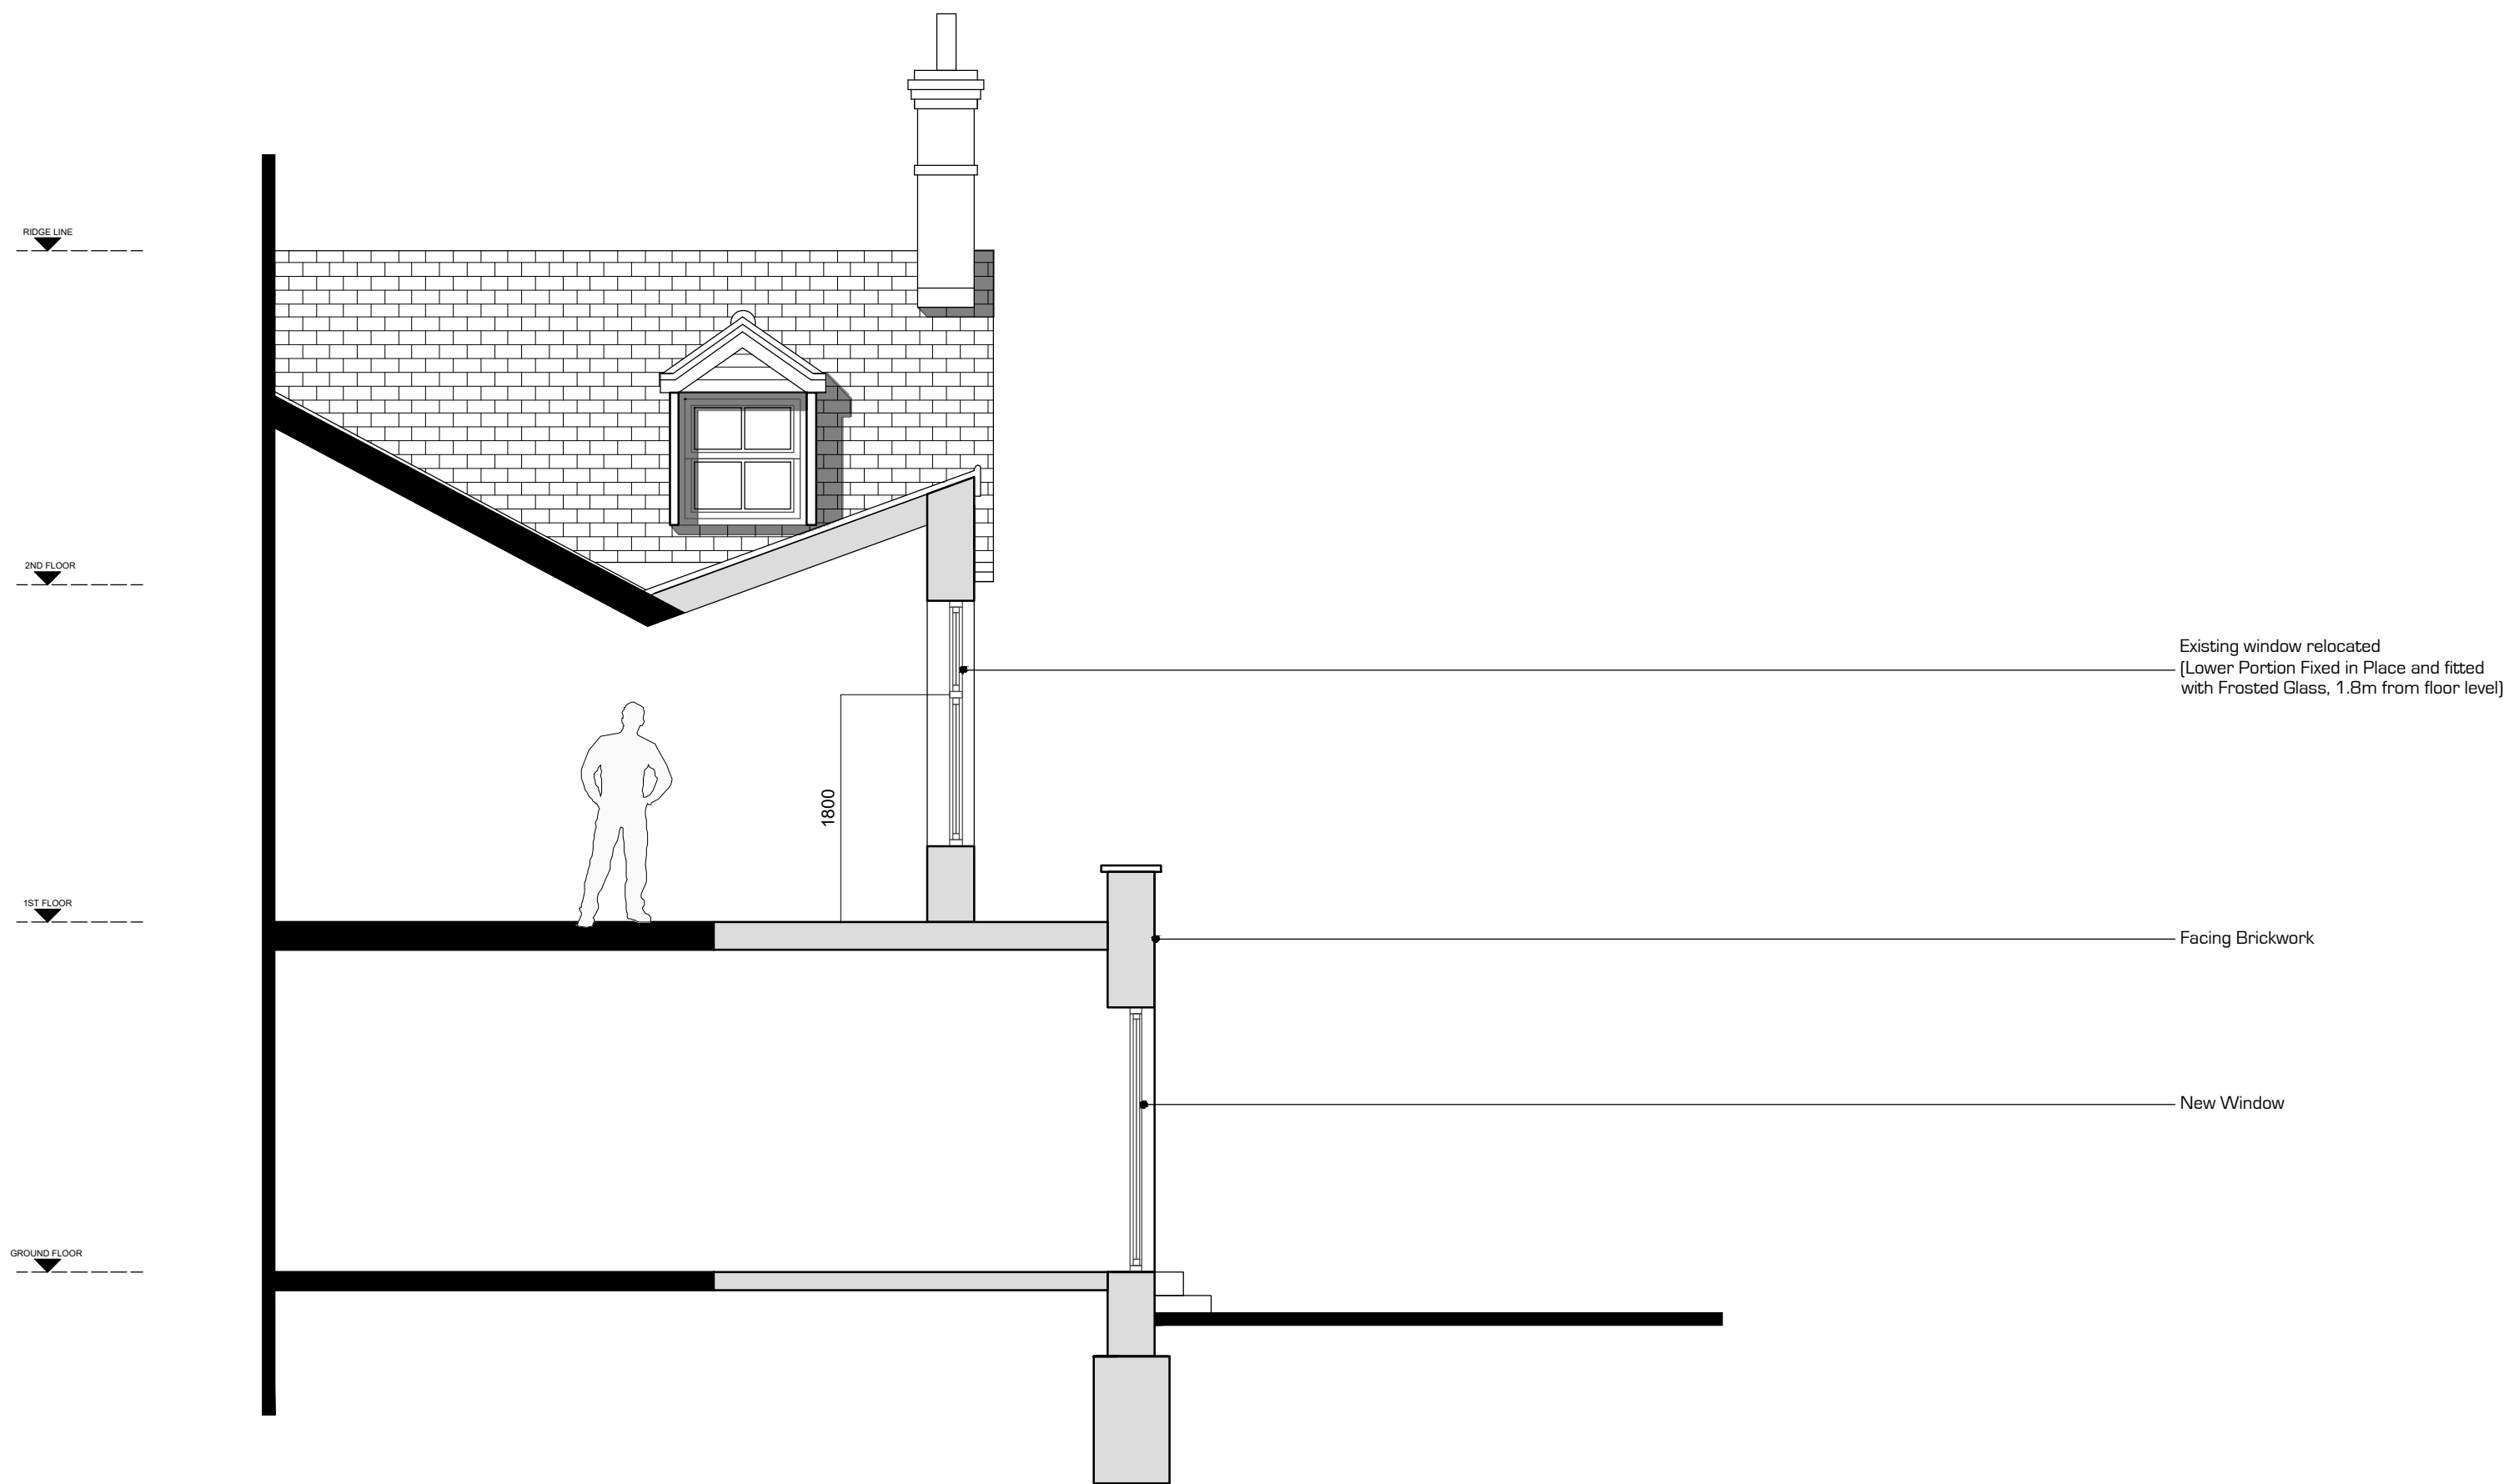

Locator Plan

Drawing Key

Existing Wall

Proposed Wall

P1	Submitted for Planning	MJP	20.07.26
Rev	Description	By	Date
0.5m1m1.5m2m2.5m3m			
PLANNING			
Proposed Section B-B			
Site: Haywards Road, Haywards Heath, Sussex			
Date: March 2025		Drawn: MJP	Checked: XXX
Scale: 1:100 @ A3 / 1:50 @ A1			
Drawing No: BP_011_P_GS.02			Rev: P1
PROJECTS BAYA			
General Notes This drawing is the property of BAYA Group Ltd and is issued on the condition that it is not reproduced, disclosed or copied to any unauthorised person without written consent. Levels are in AOD unless otherwise stated. Dimensions are in millimeters unless otherwise stated. BAYA Group Ltd must be informed of any drawing errors immediately in writing. This drawing is for planning purposes only.			
Contact Details Nine Hills Road, Cambridge, CB2 1GE 701223 803852 www.baye-group.co.uk email: info@baye-group.co.uk			