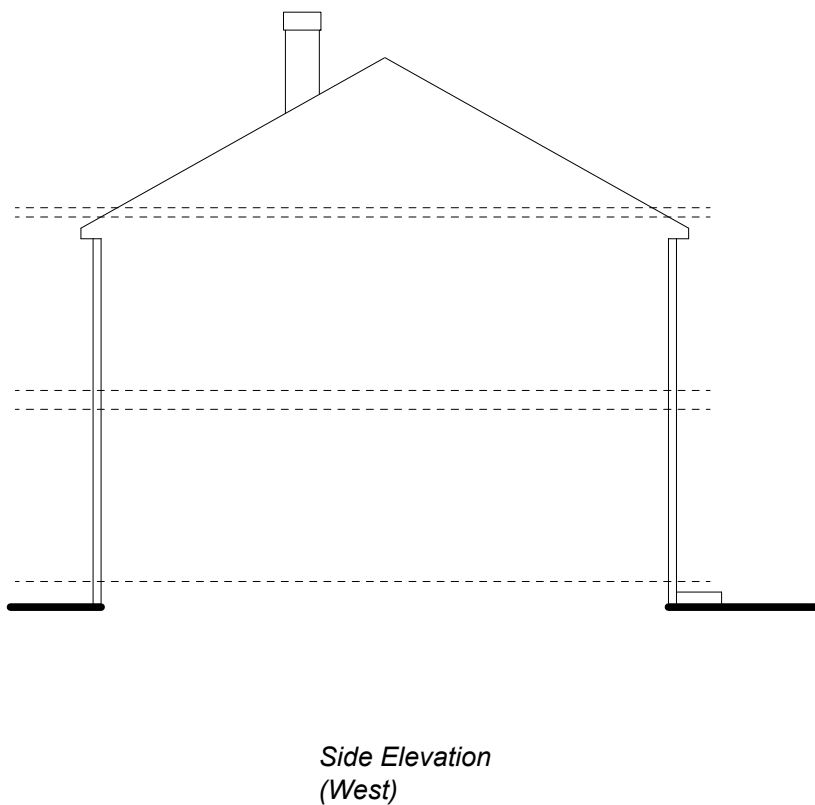
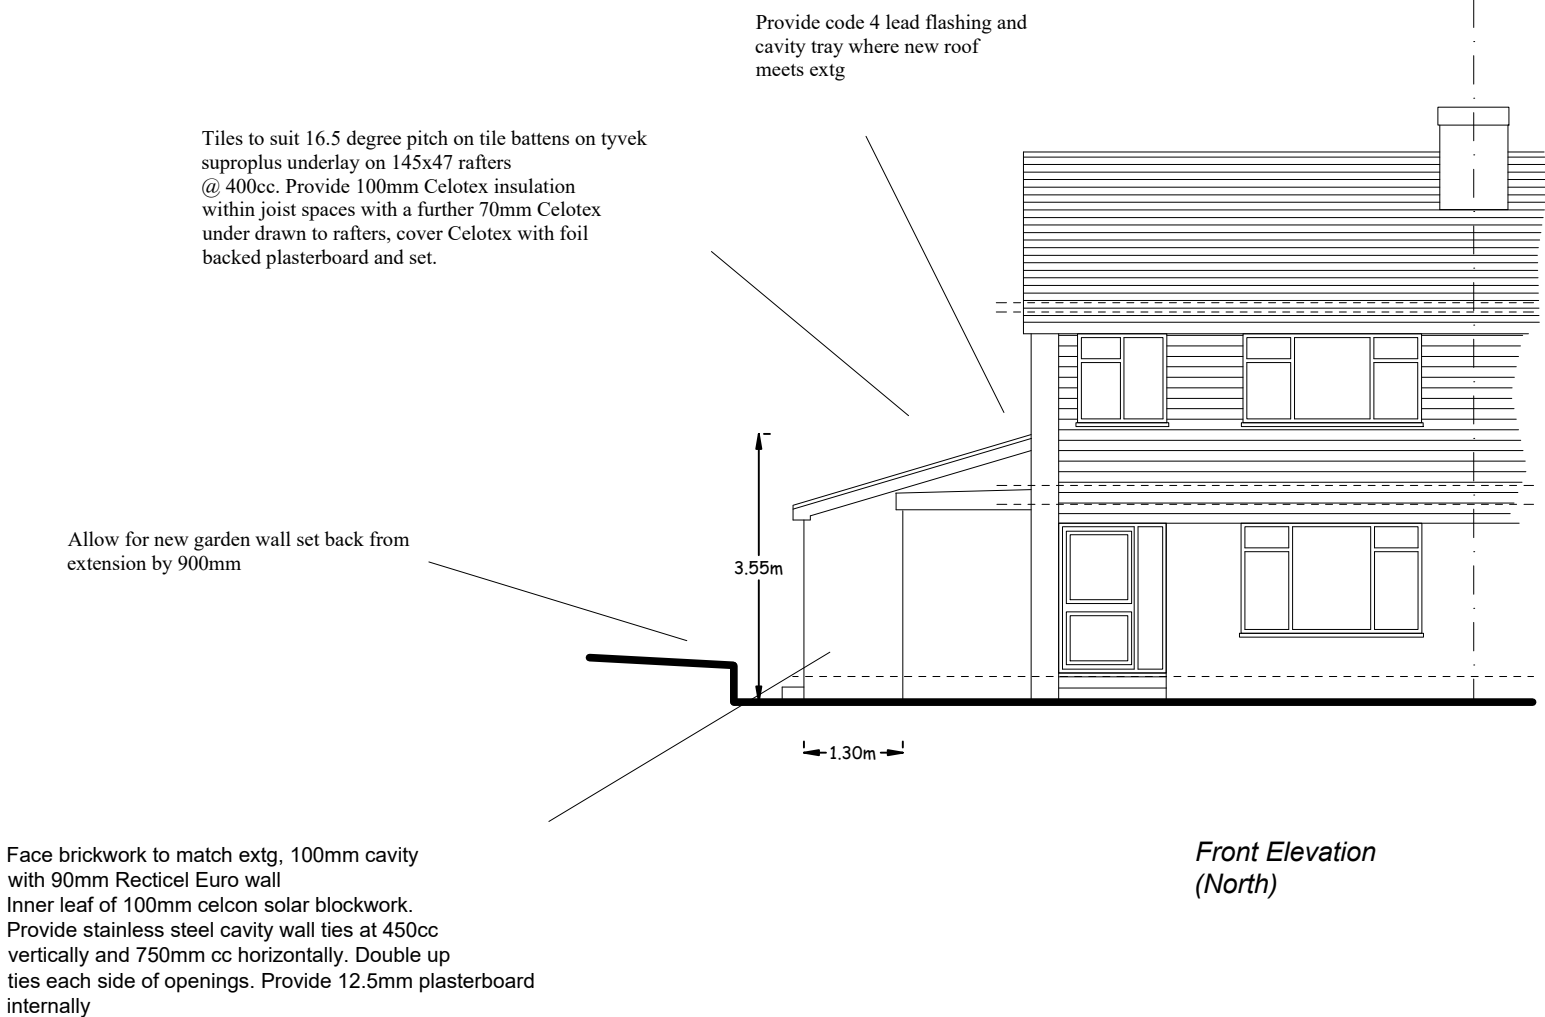
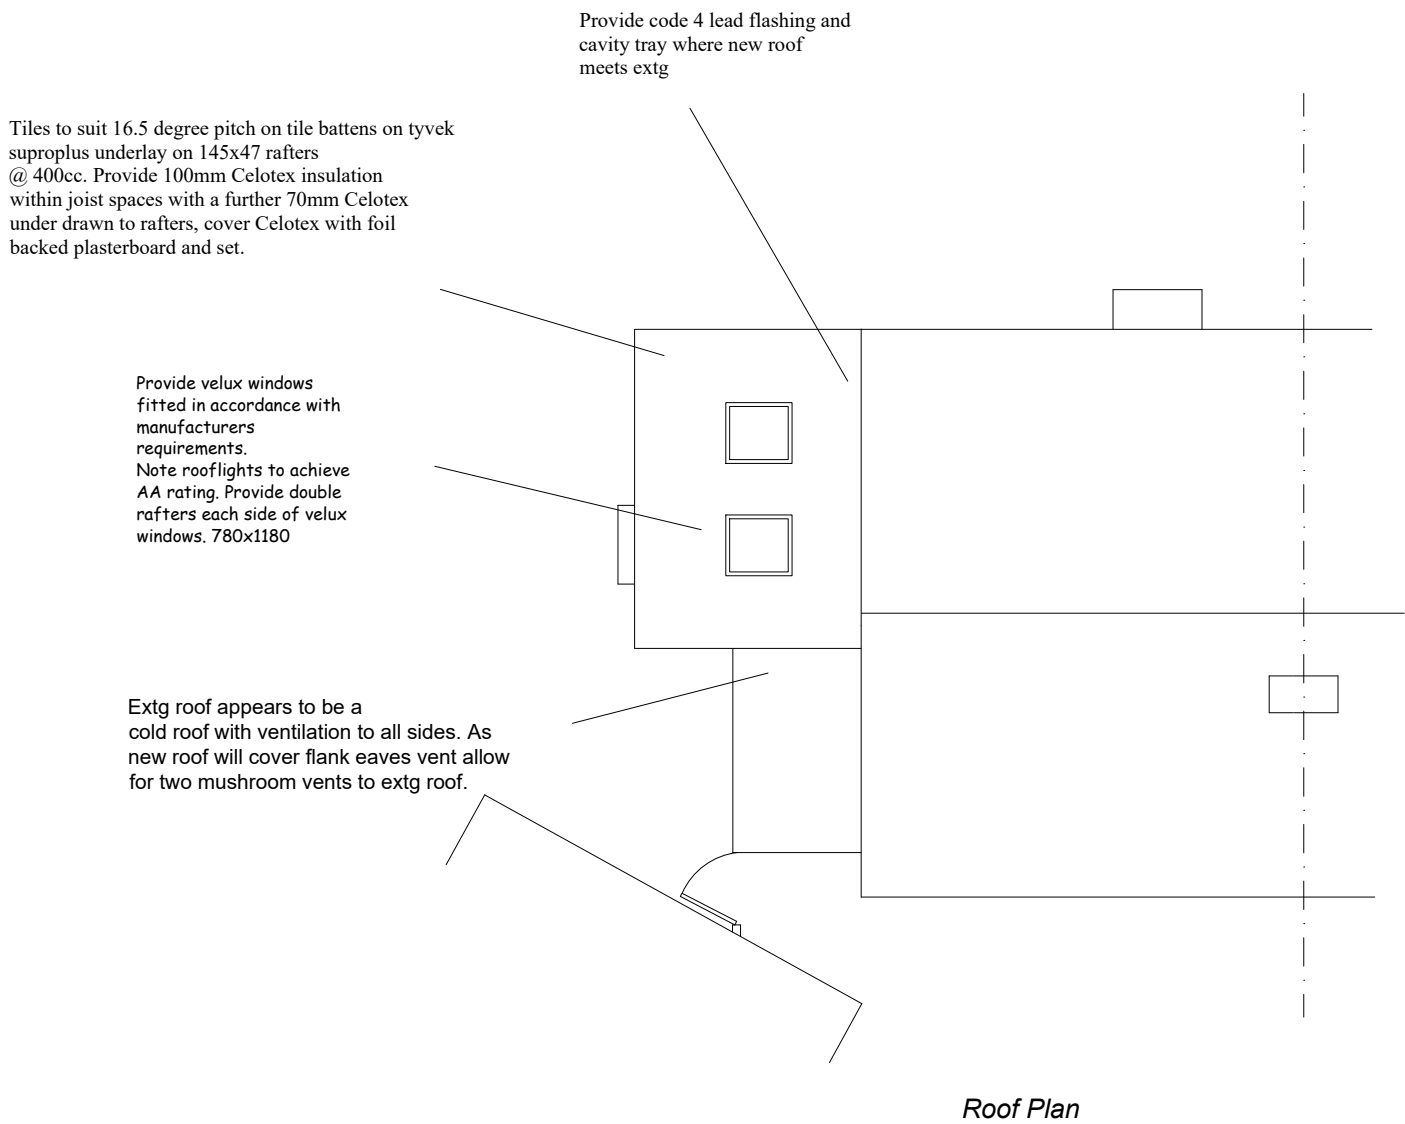
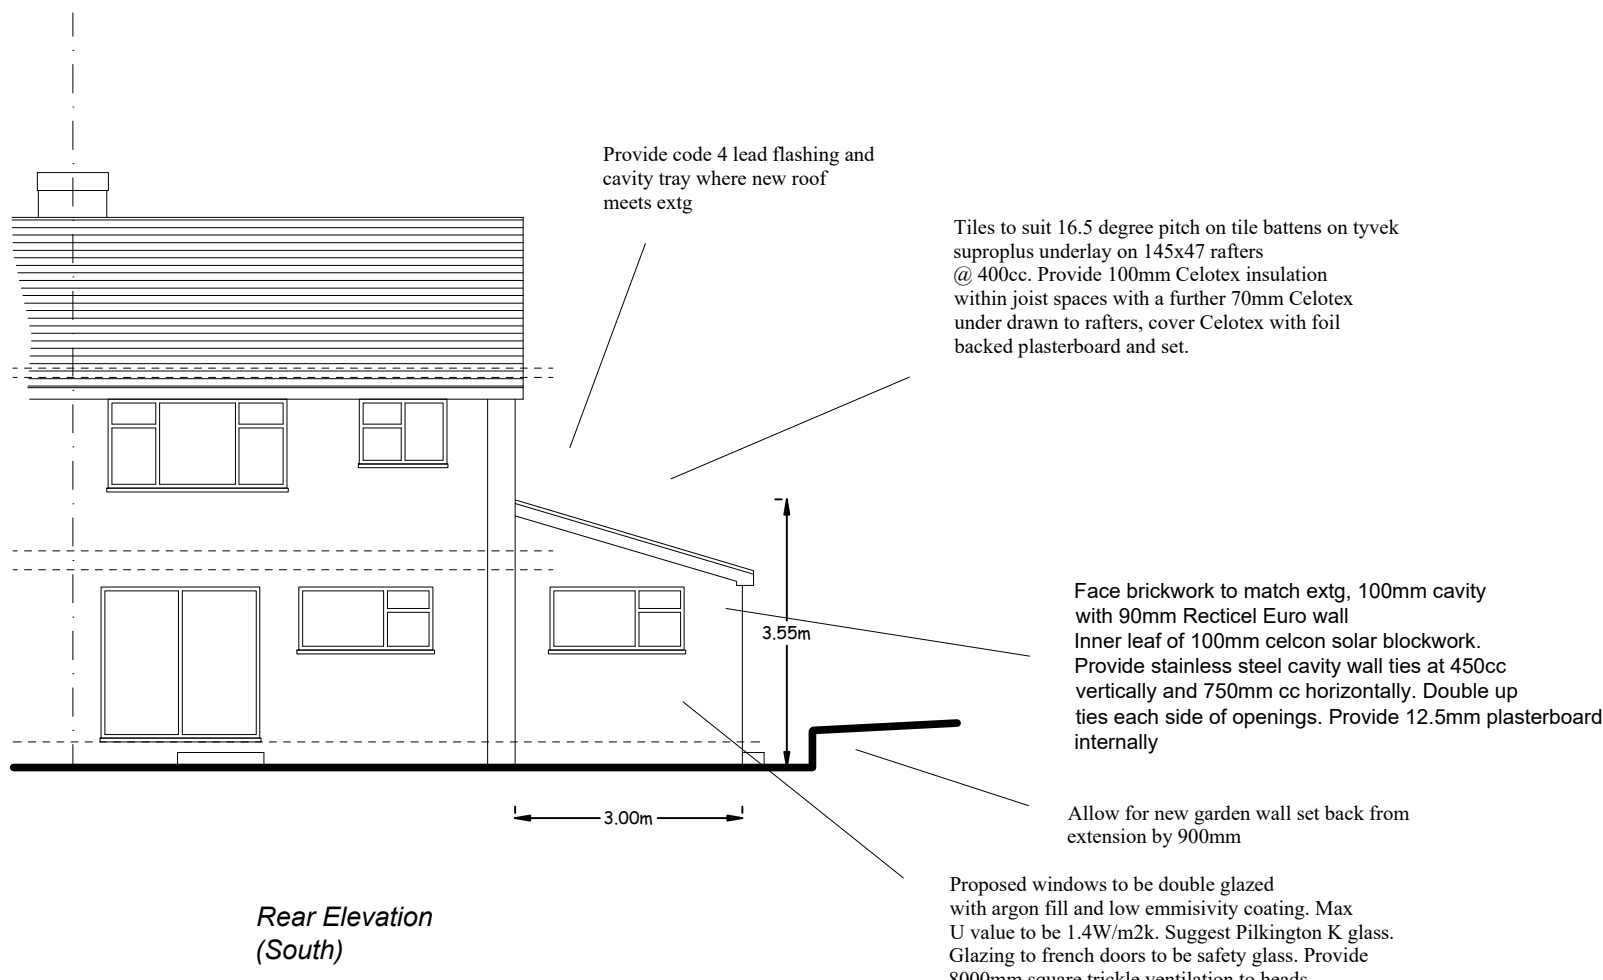
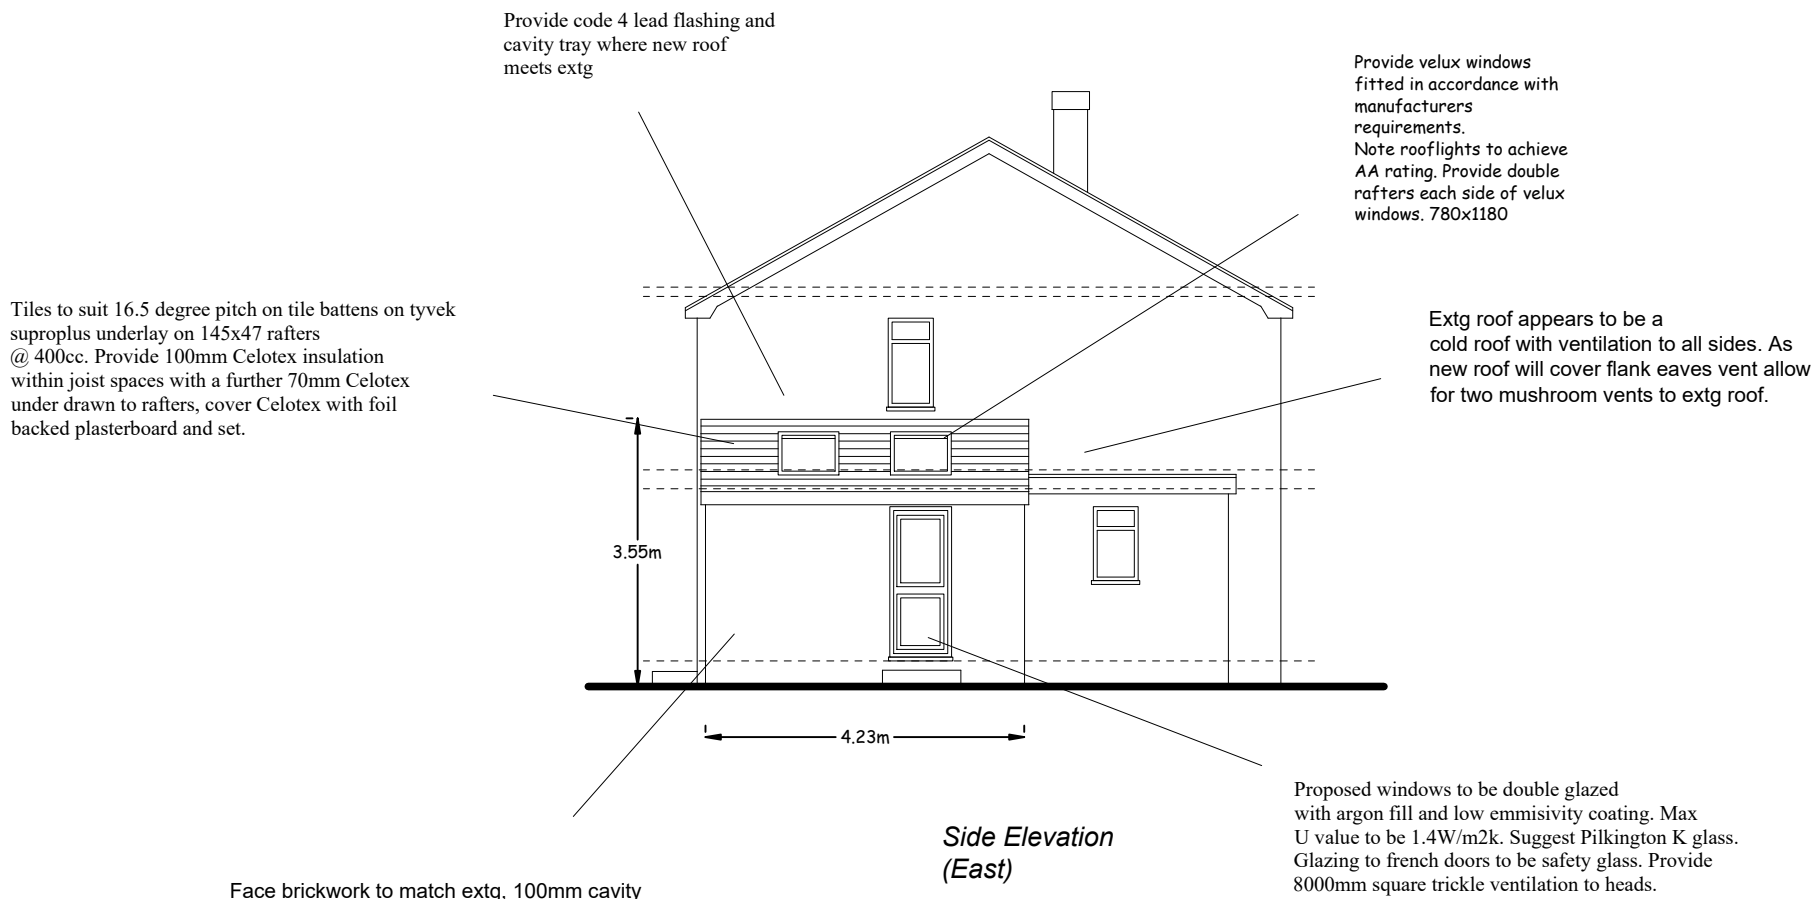


Client	Mr and Mrs Smith		Drawing Title	Proposed Elevations	
Job Title	Extension At 14 Wordswoth Rise East Grinstead. RH19 1TW		Scale	1:100	Date May 2025
			Drawing No	25/10-03	Drawn By KRS Designs