
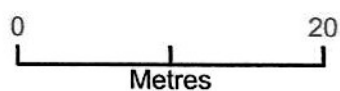


14 wordsworth rise

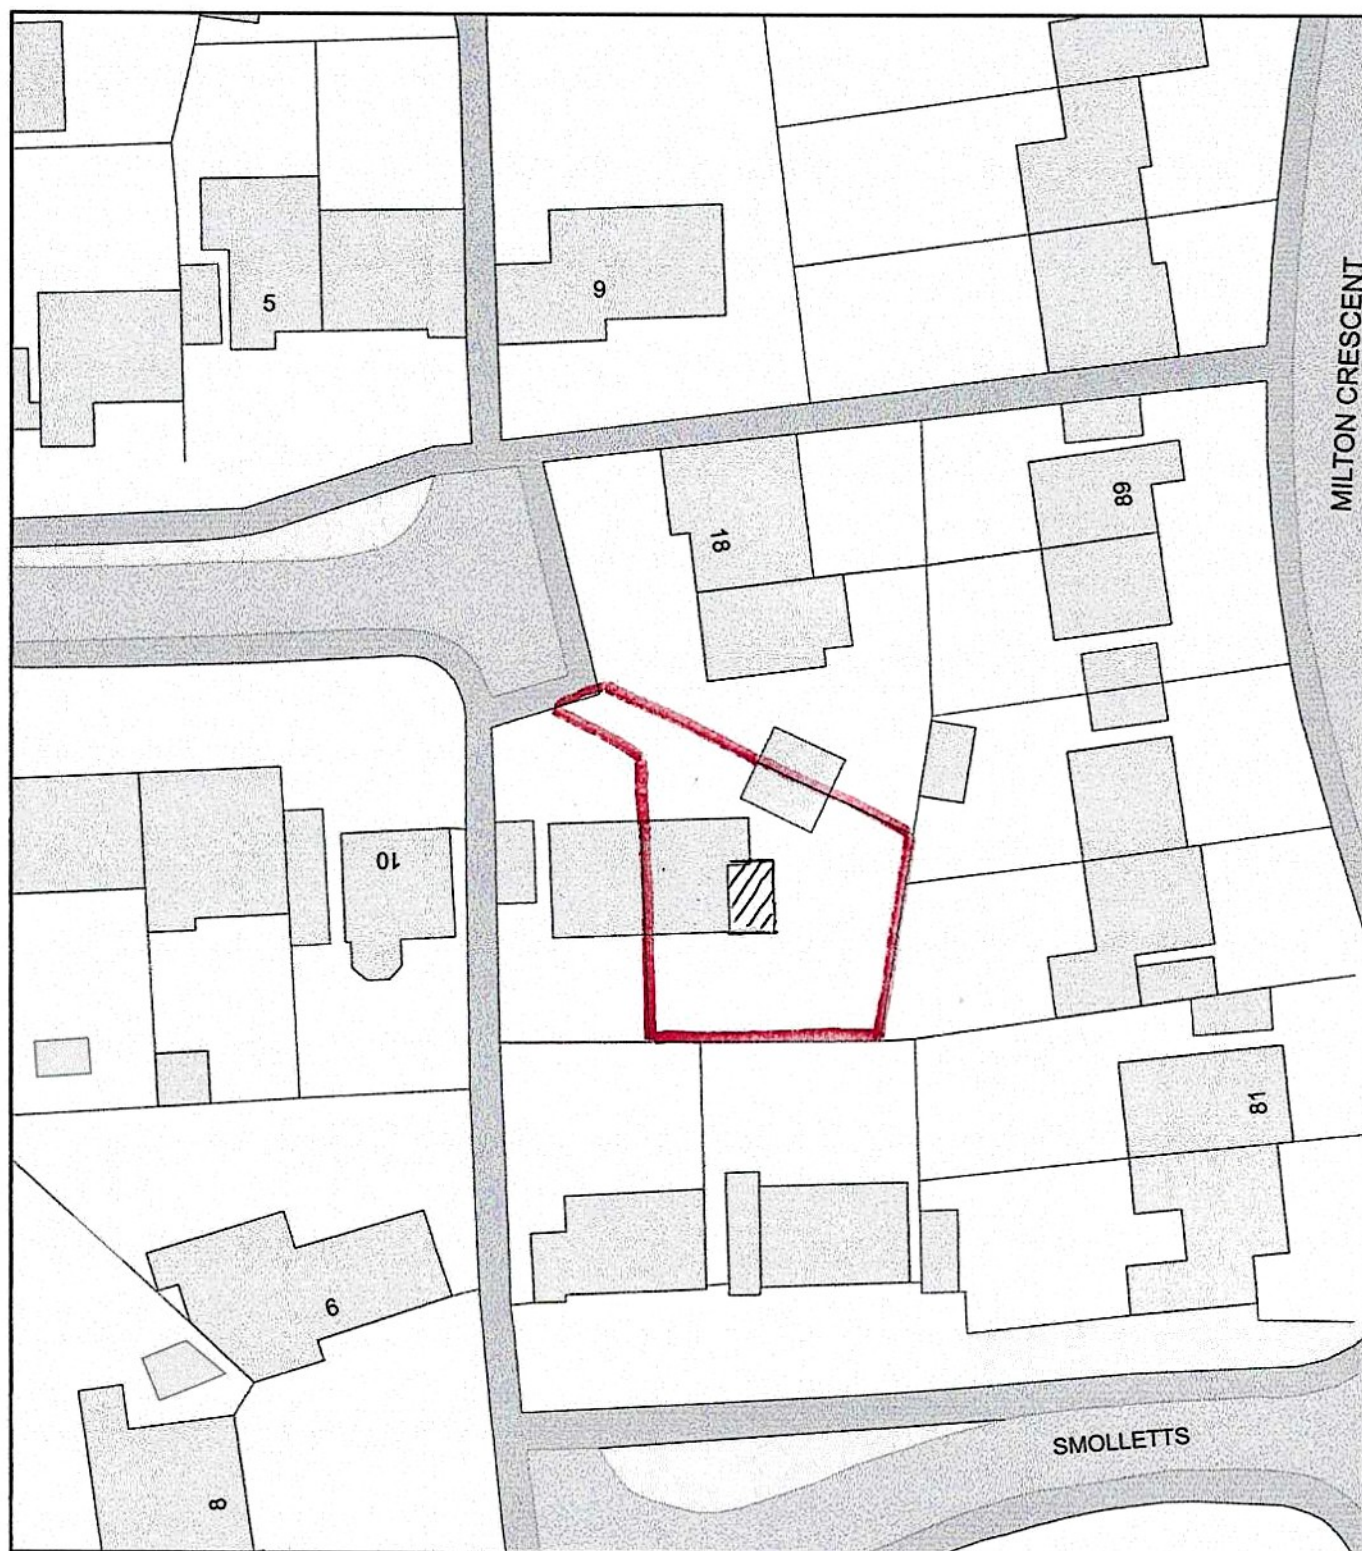

Plan Produced for: KRS Designs

Date Produced: 13 Jun 2025

Plan Reference Number: TQRQM25164154651901

Scale: 1:500 @ A4