


Location Plan

Site Address: 14, Wordsworth Rise, East Grinstead, RH19 1TW

Date Produced: 14-Jun-2025

Scale: 1:1250 @A4

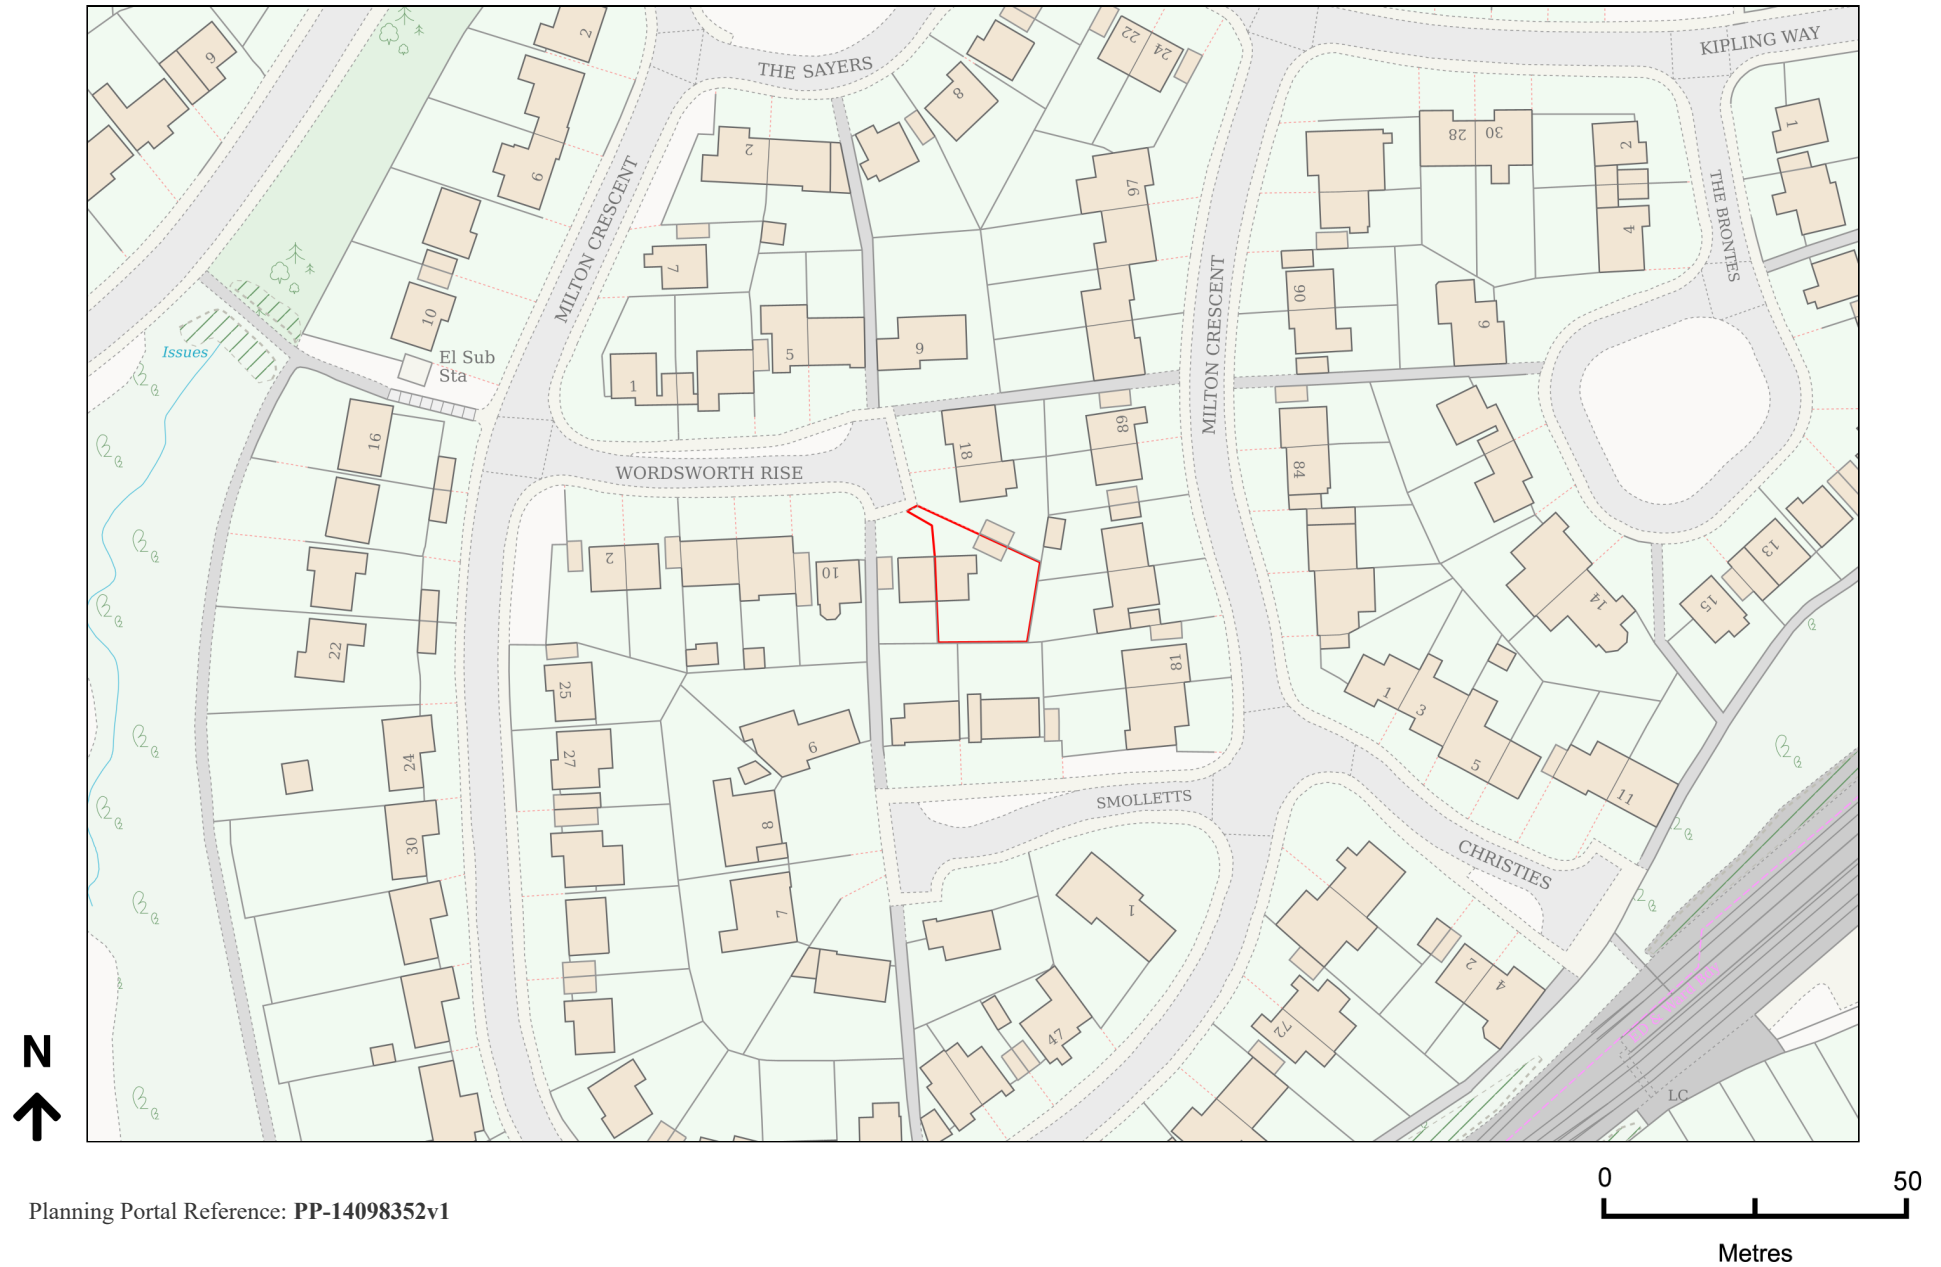

Planning Portal Reference: PP-14098352v1