



Do Not Scale

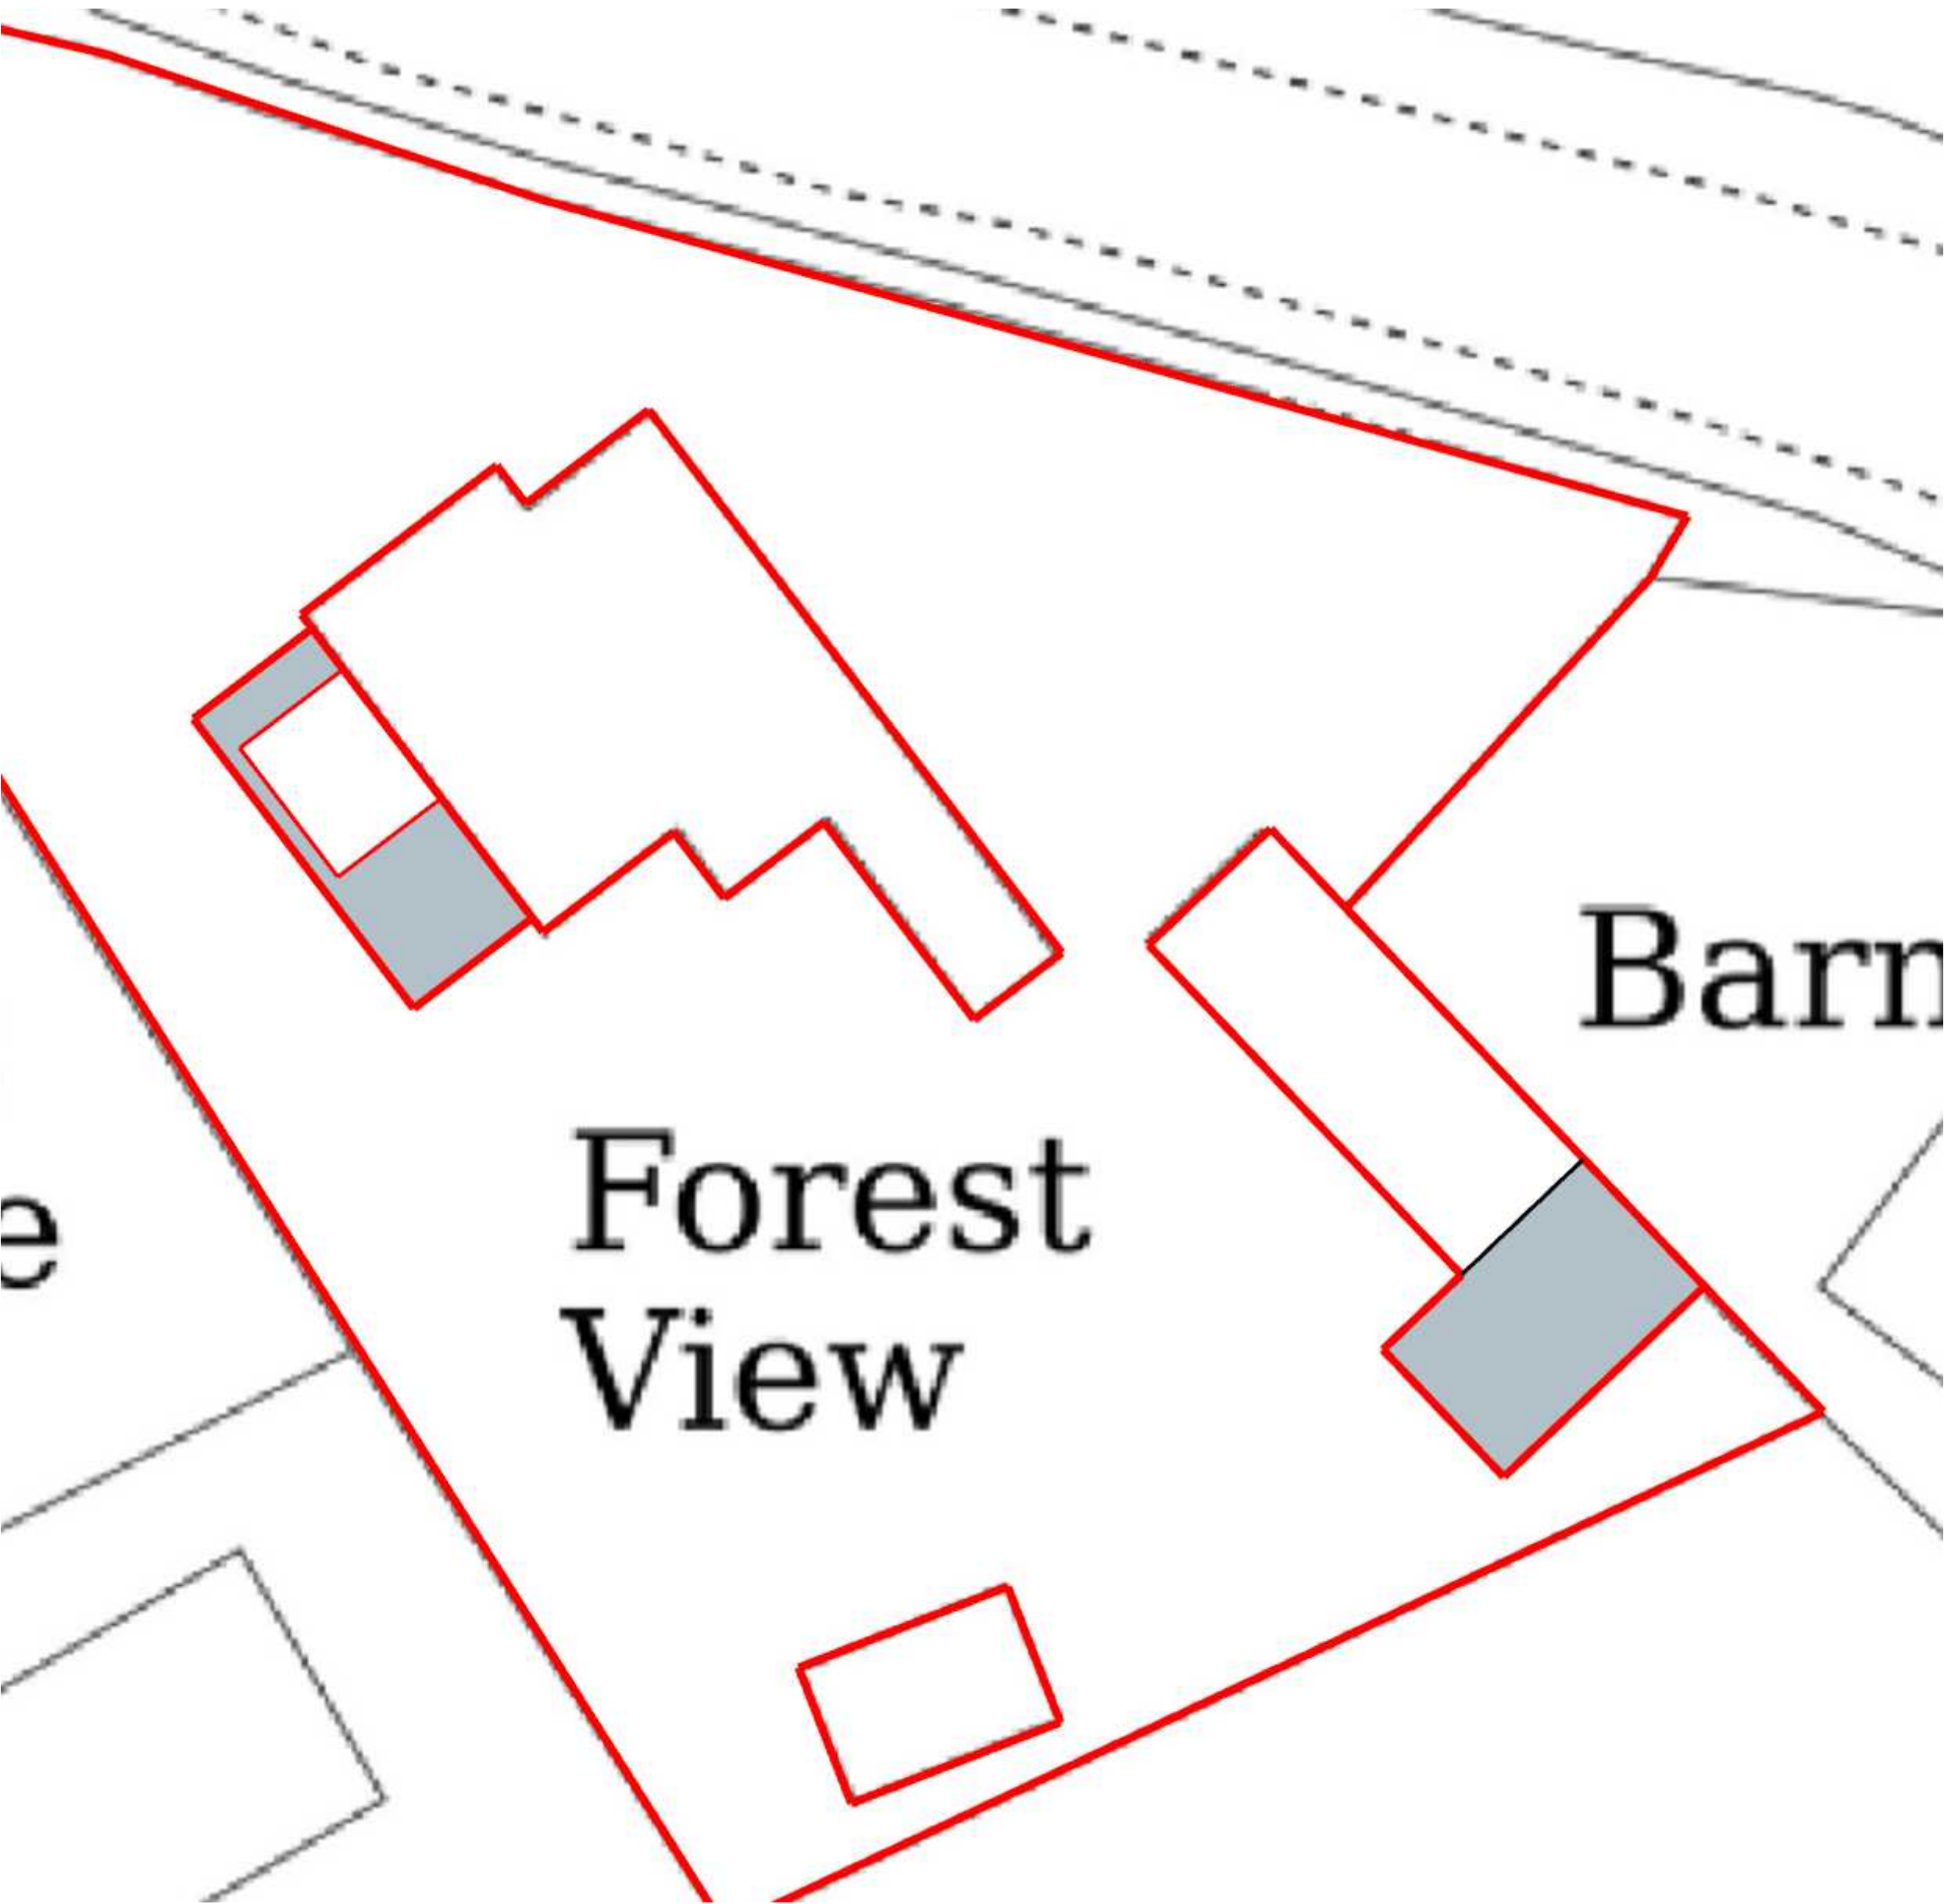


Block Plan 1:500

Forest View House, Haywards Heath Road, Balcombe, Haywards Heath, RH17 6NZ

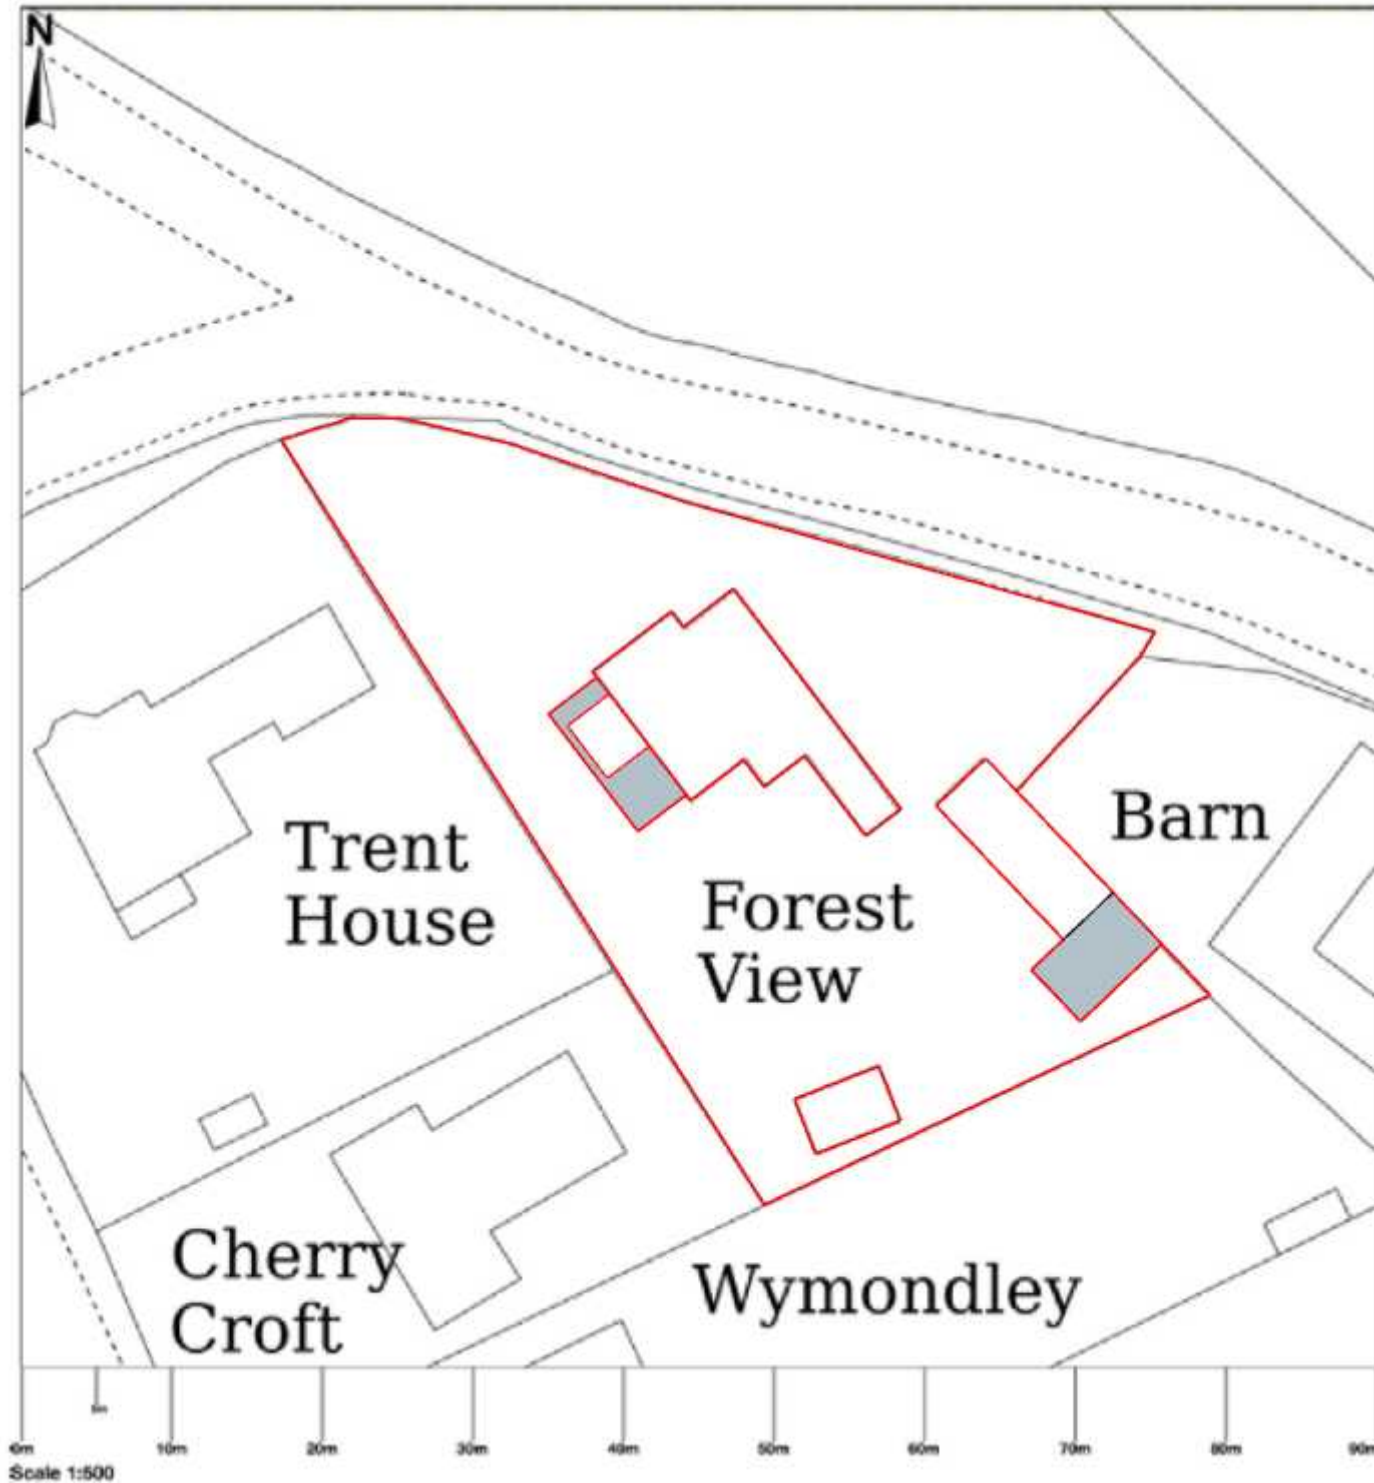

Location Plan 1:1250

Forest View House, Haywards Heath Road, Balcombe, Haywards Heath, RH17 6NZ

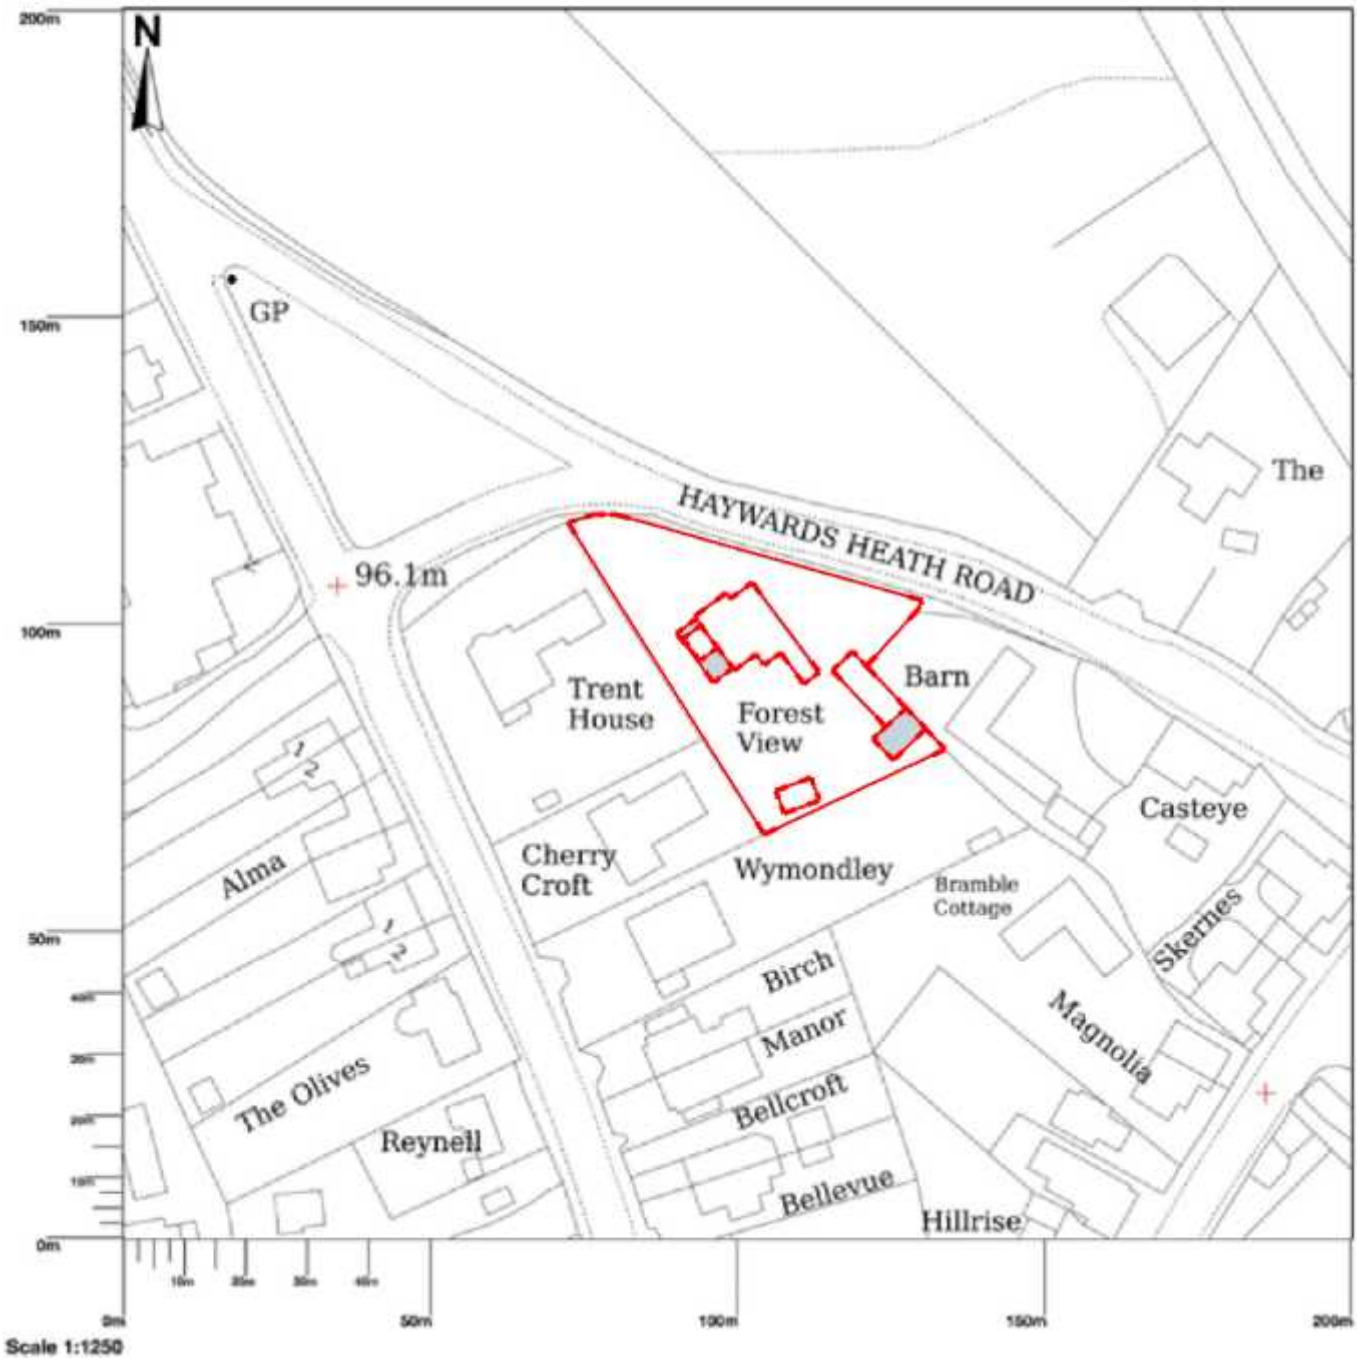

READ IN CONJUNCTION WITH ALL OTHER PROJECT DOCUMENTS-REFER ALL DISCREPANCIES AND ERRORS TO THE ARCHITECT/AUTHOR. SCALING THIS DRAWING IS PERMITTED EXCEPT FOR CONSTRUCTION PURPOSES-WORK ONLY TO FIGURED DIMENSIONS DURING CONSTRUCTION NOT AUTHORISED FOR CONSTRUCTION UNLESS SPECIFICALLY STATED. ALL COPYRIGHTS IN THIS DRAWING AND DESIGNS SHOWN THEREIN IS RETAINED-DO NOT REPRODUCE WITHOUT CONSENT.



PAGE DESCRIPTION: OS Maps

CLIENT: Jen and Jo Blundell

DATE: 11/06/2025

PROJECT STAGE: Planning

ADDRESS: Forest View House, Haywards Heath, Heath Road, Balcombe, RH17 6NZ

DRAWN BY CRG