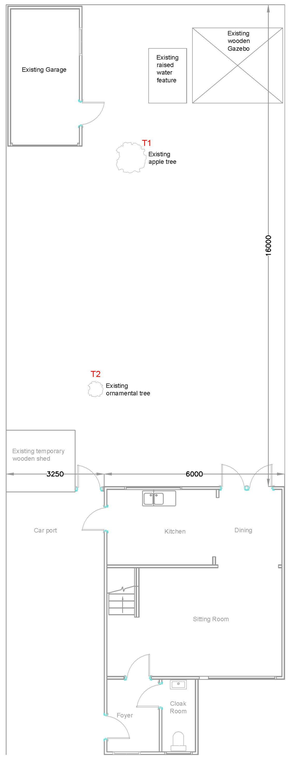

Existing Ground Floor Layout
Scale 1:100

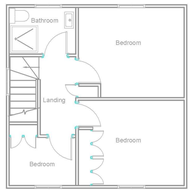

Existing First Floor Layout
Scale 1:100

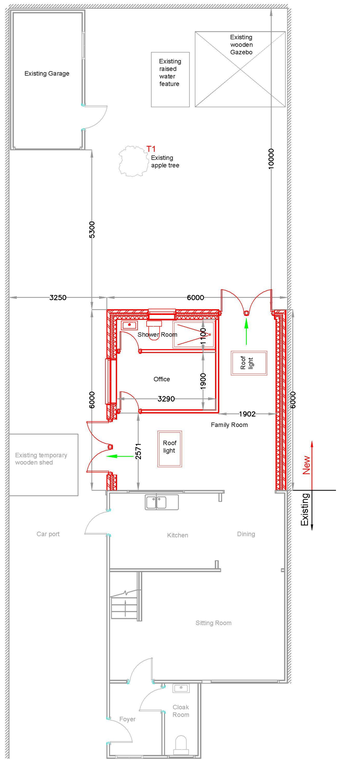

Proposed Ground Floor Layout
Scale 1:100

Rear home extension scheme

Total eaves height - 2451 mm
Total roof height - 3560 mm
Total extension projection - 6000 mm

First Floor Layout
(No changes) Scale 1:100

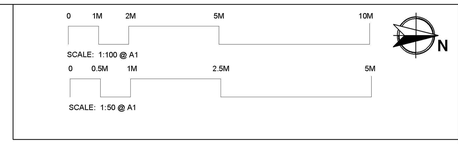

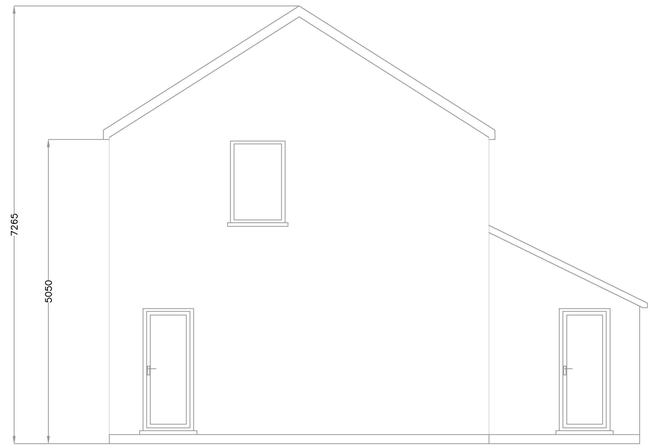

Existing Side Elevation
Scale 1:50

NOTES

1. DO NOT SCALE.
2. ALL DIMENSIONS ARE IN MILLIMETERS UNLESS OTHERWISE NOTED.
3. NEW ROOF TILES TO MATCH EXISTING IN TYPE & COLOUR.
4. NEW FACING BRICKWORK TO MATCH EXISTING.
5. THE REQUIREMENTS OF THE PARTY WALL ACT SHOULD BE OBSERVED
6. FINISHED FLOOR LEVELS TO MATCH EXISTING.
7. NO PART OF THE EXISTING EXTENSION INCLUDING FOUNDATIONS AND GUTTERS, SHOULD ENCROACH THE PROPERTY BOUNDARY

View from garden to the property

Backyard with a garage and gazebo

Existing Rear Elevation
Scale 1:50

Proposed Rear Elevation
Scale 1:50

Proposed Side Elevation
Scale 1:50

STATUS	**FOR APPROVAL**
JOB TITLE	**48, POTTERS LANE, BURGESS HILL, RH15 9JS**

DATE	SCALE
03/06/2025	**1:50, 1:100 at A1**

DRAWING TITLE

PROPOSED SINGLE STOREY REAR EXTENSION SCHEME AT 48, POTTERS LANE, BURGESS HILL

DWG NO	DRAWN BY	REV
PL-001	AJ	**A**