


01

Typical Balustrade Detail
1:10 @A1

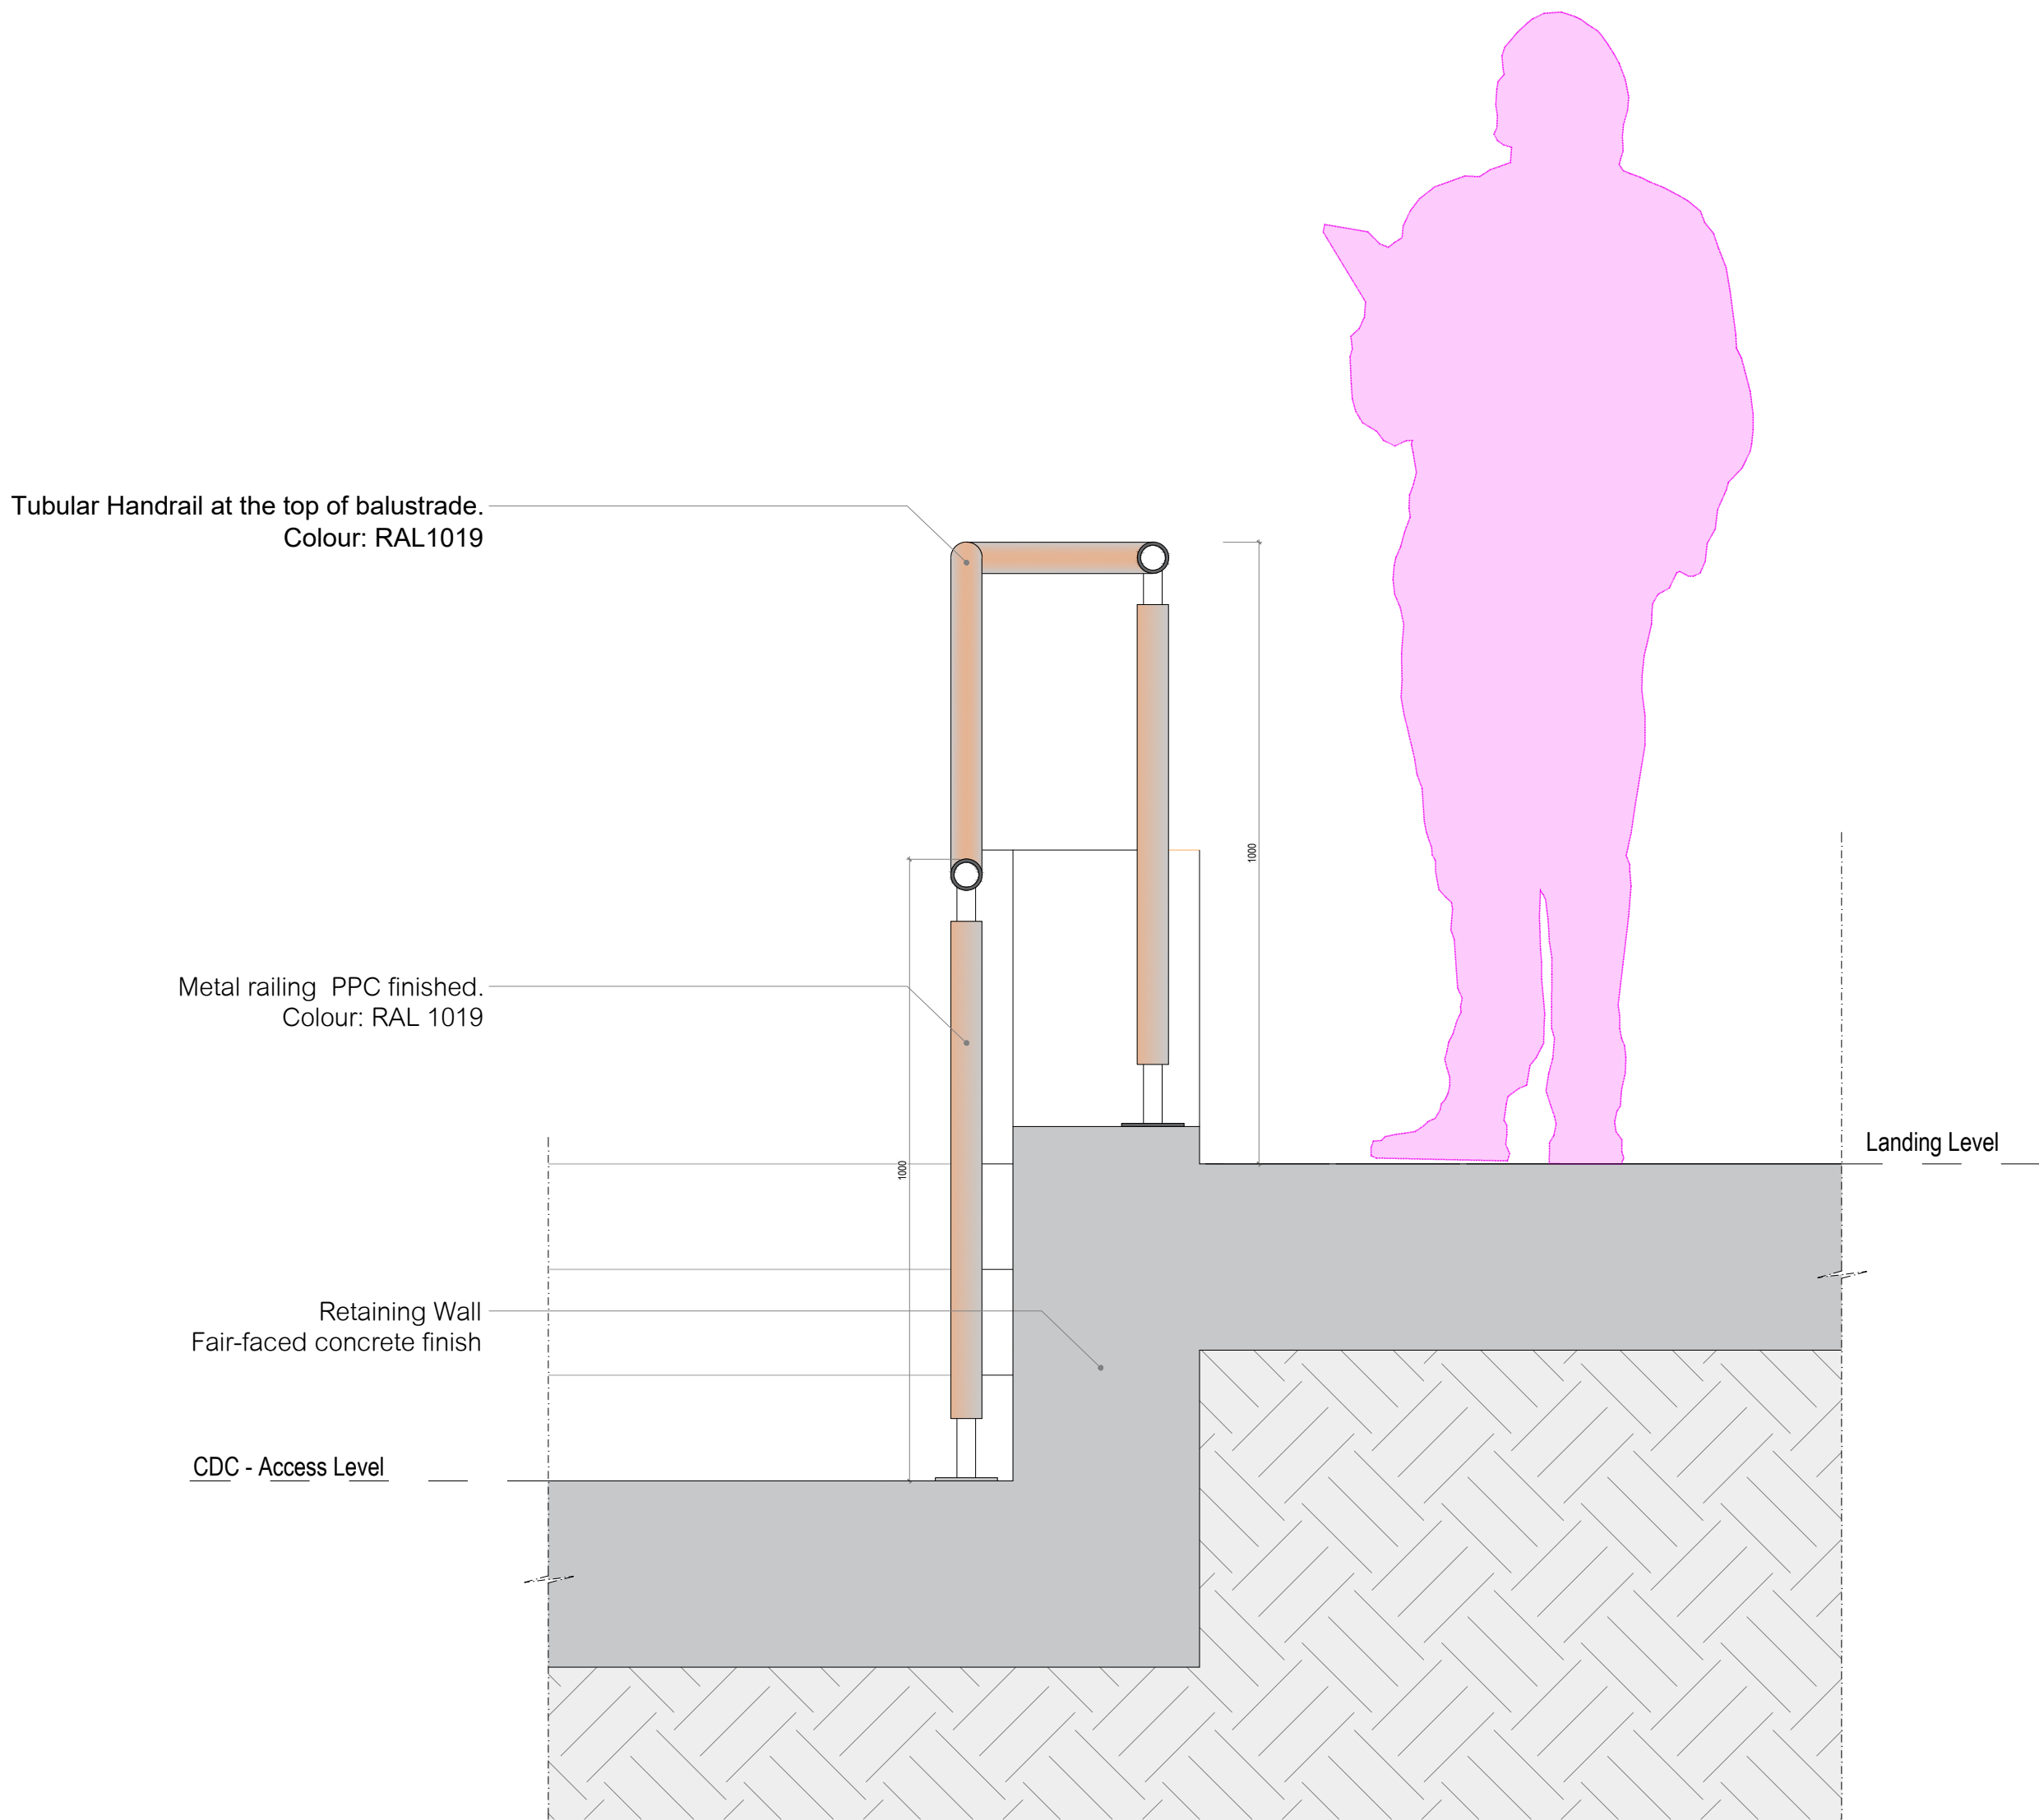

02

Colour Reference: RAL 1019
NTS



03

Balustrade reference image
NTS

P01 03.11.2025 VMG For Planning

Revision History

hunters

Space One Breckton Road
London W6 6EA
T 020 8237 8200
mail@hunters.co.uk
www.hunters.co.uk

Queen Victoria Hospital - CDC

Typical Balustrade Detail

Issued for For Planning

hunters project number:	client project number:	scale:	drawn by	checked by
M10750	1442	1:10@A1	LRP	VMG

drawing title:
1142-HUN-XX-XX-DR-A-21-0022

revision	date	revised by
P01	03.11.2025	VMG
Preliminary issue		

0 0.1m 0.25m

All drawings are to be printed in colour.
file name: 1142-HUN-XX-XX-D-A-210022-P01-LandscapeDetails.dwg
Use figured dimensions only. All levels and dimensions to be checked on site. This drawing is to be read in conjunction with all other relevant drawings and specifications. Hunters is a trading name of Hunter & Partners Limited. © Hunter & Partners Limited. All rights reserved.