


2 Watermead Block Plan

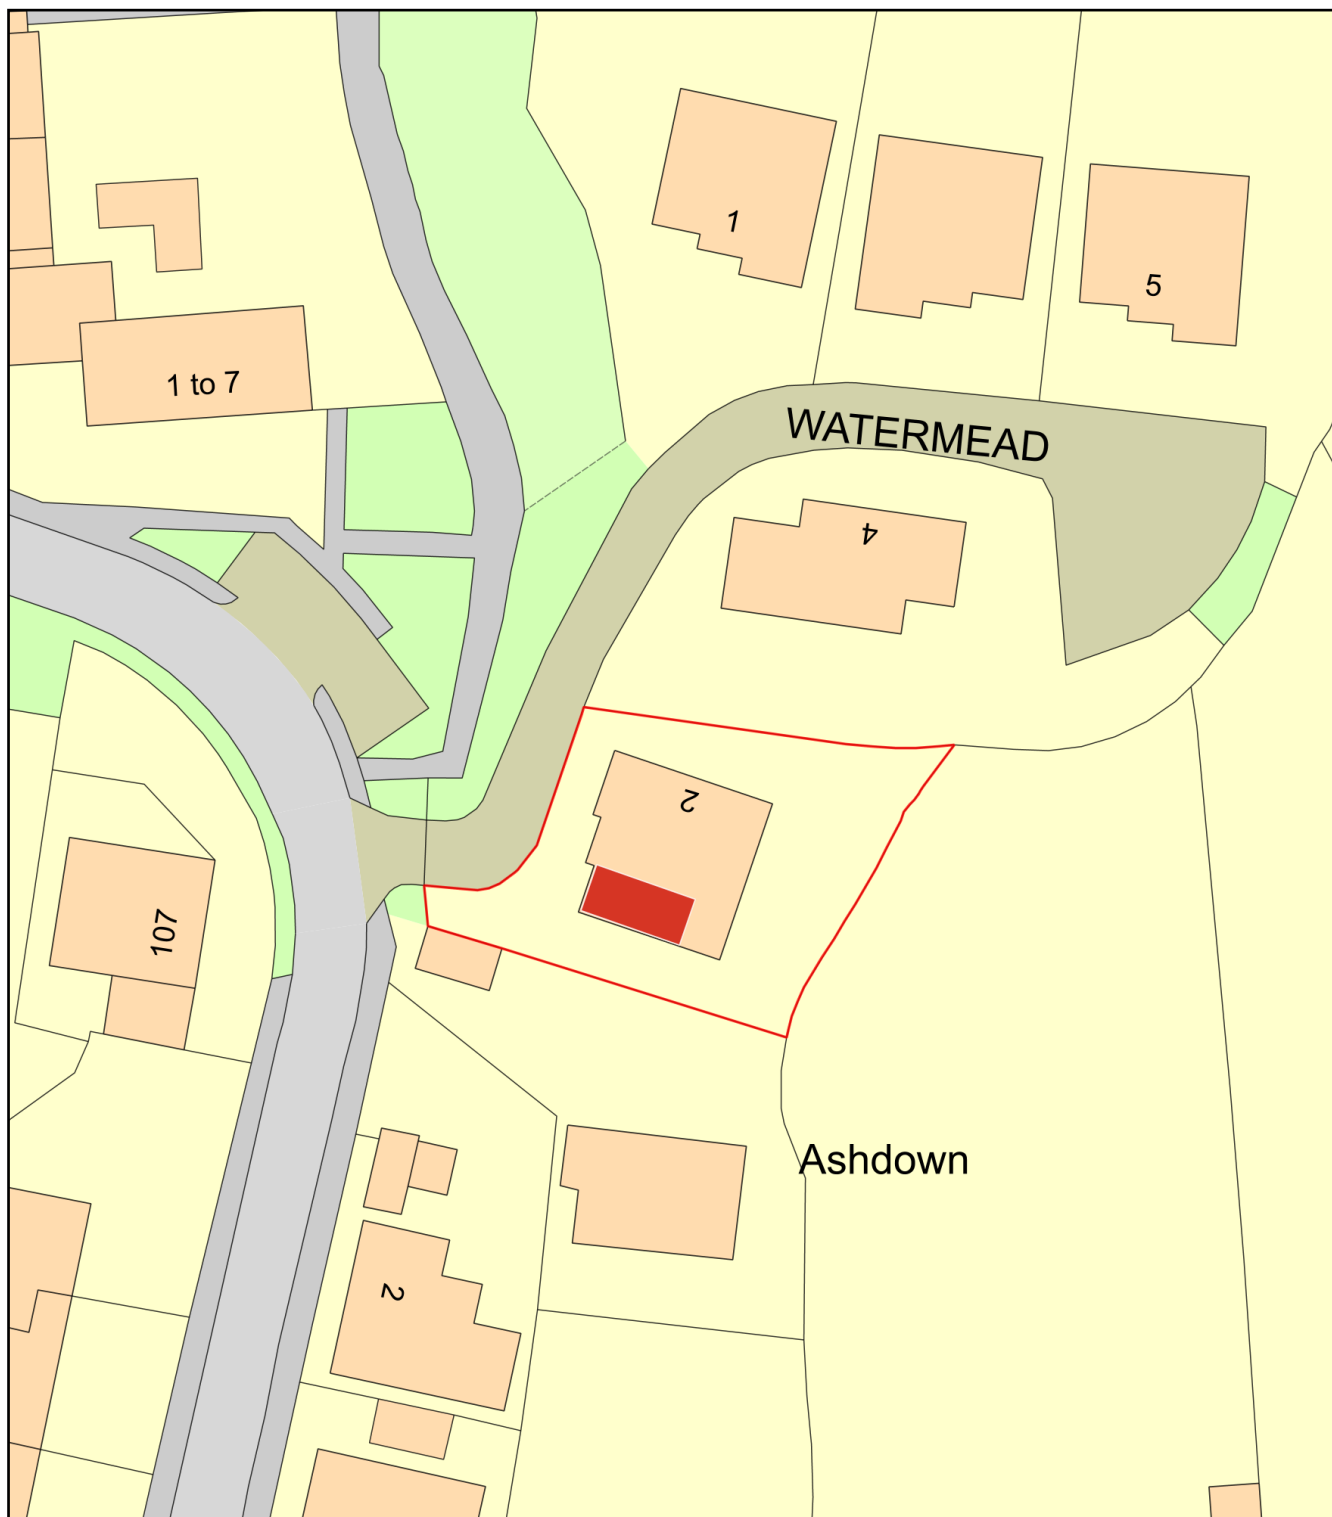

0 20
Metres



Plan Produced for: Sarah Breeze

Date Produced: 27 Oct 2025

Plan Reference Number: TQRQM25300122312116

Scale: 1:500 @ A4