




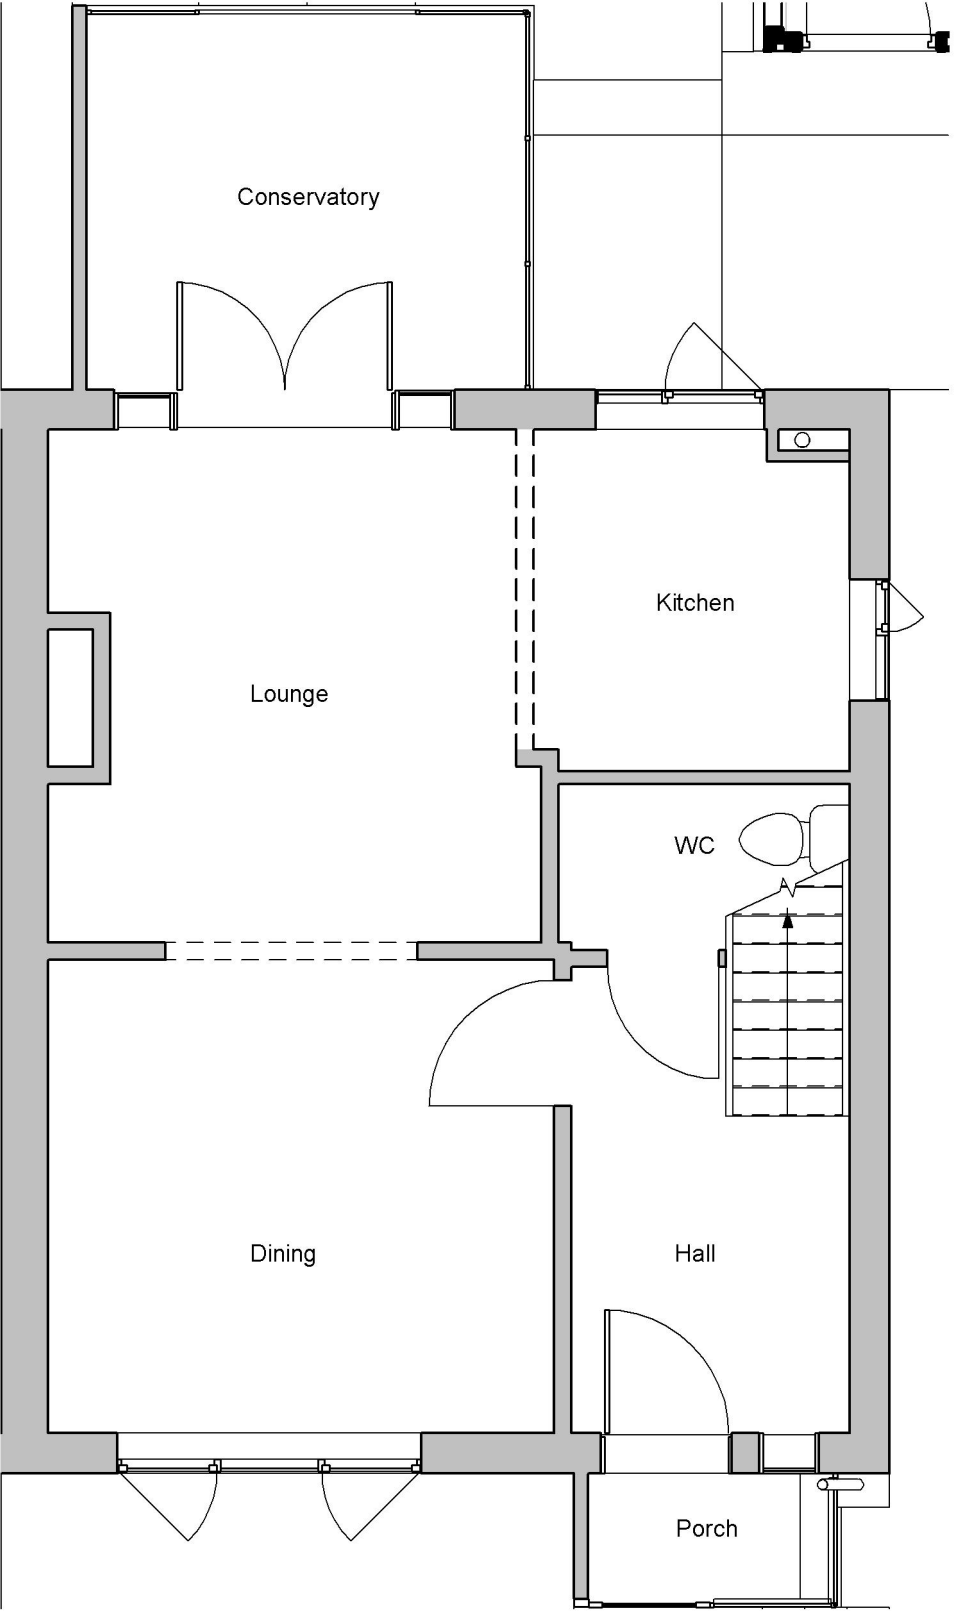


Existing Ground Floor
1 : 50

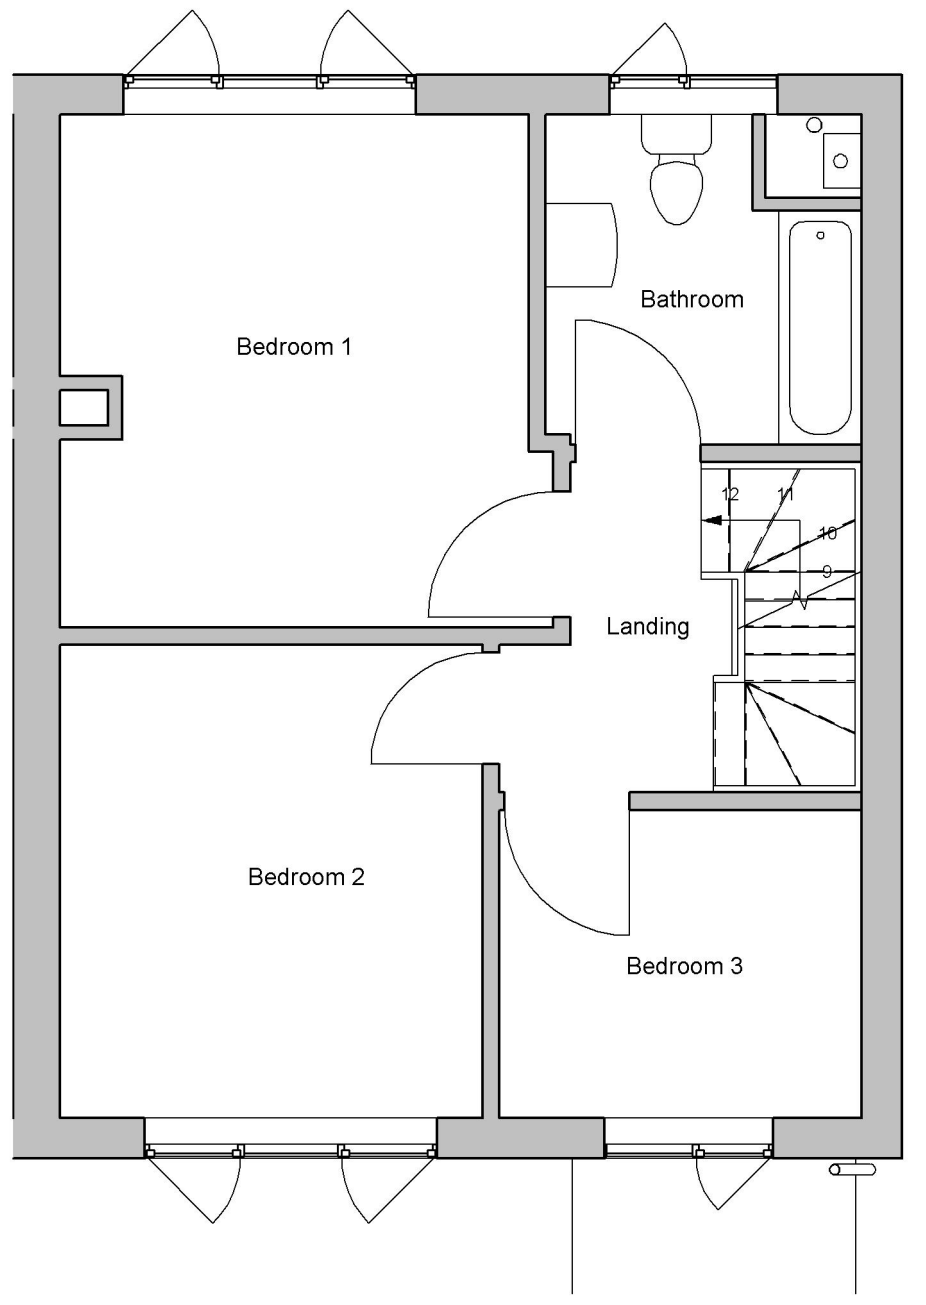


Existing First Floor
1 : 50

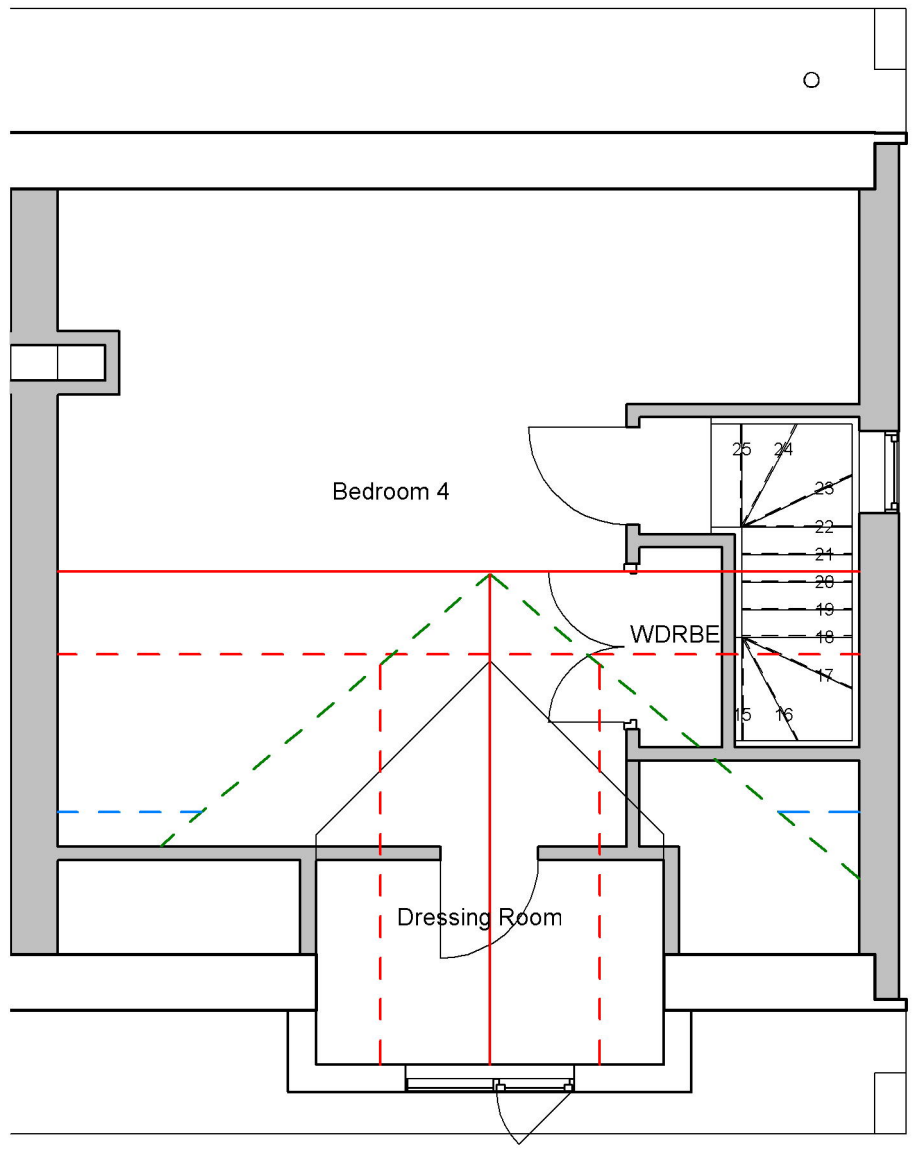


Existing Second Floor
1 : 50

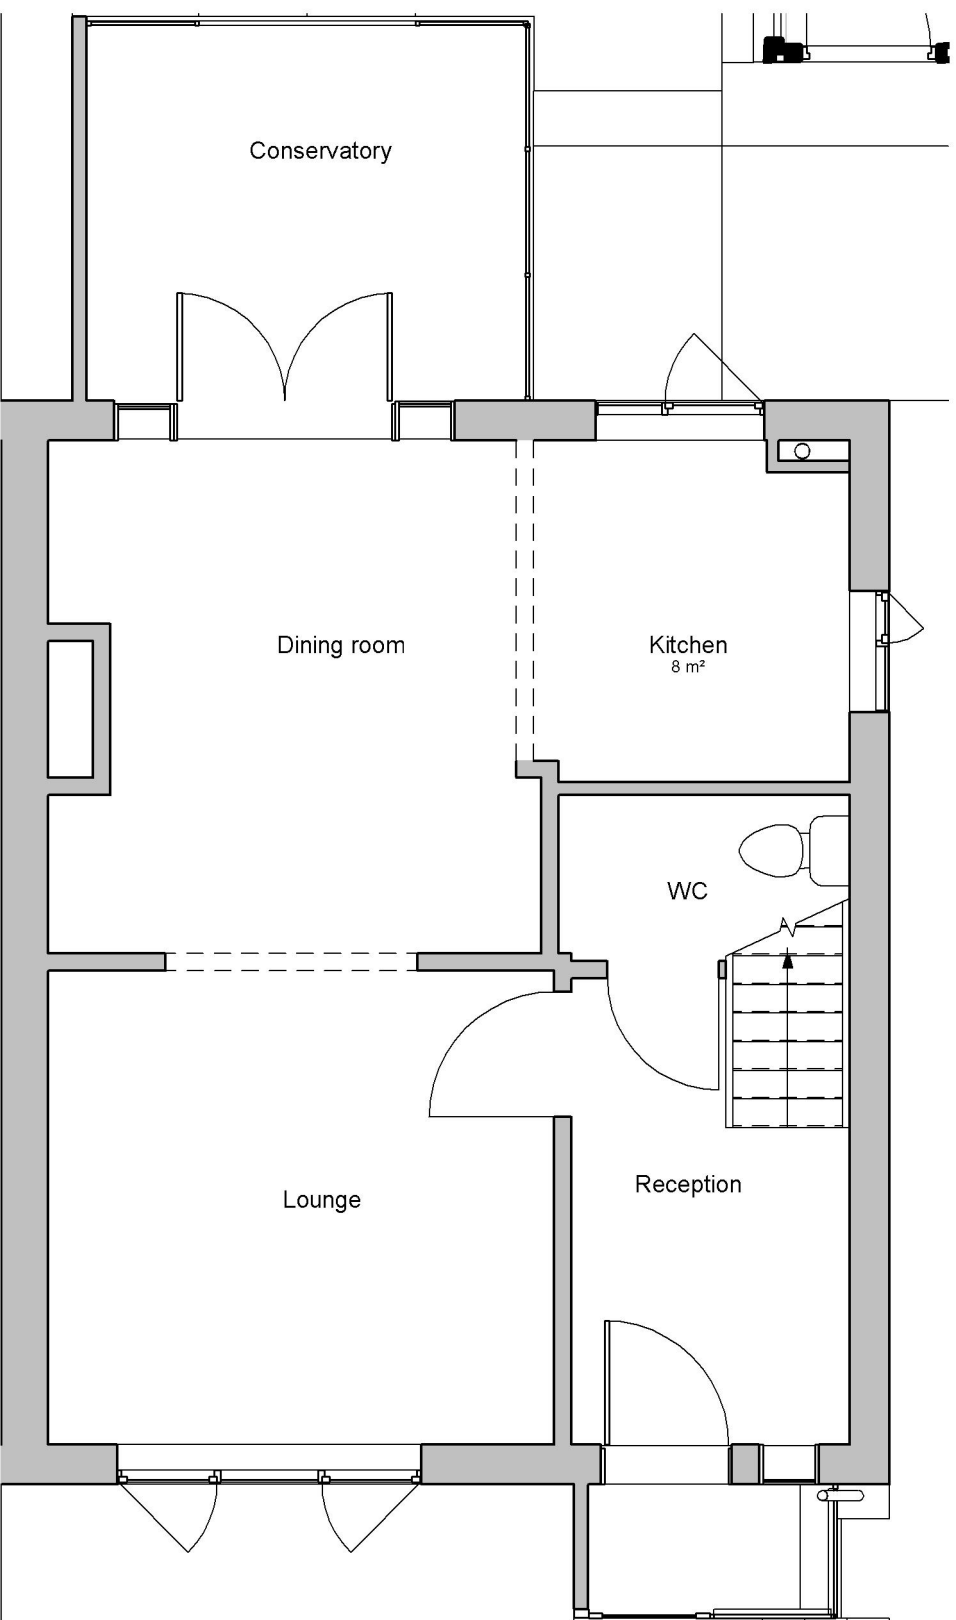

Proposed Ground Floor
1 : 50

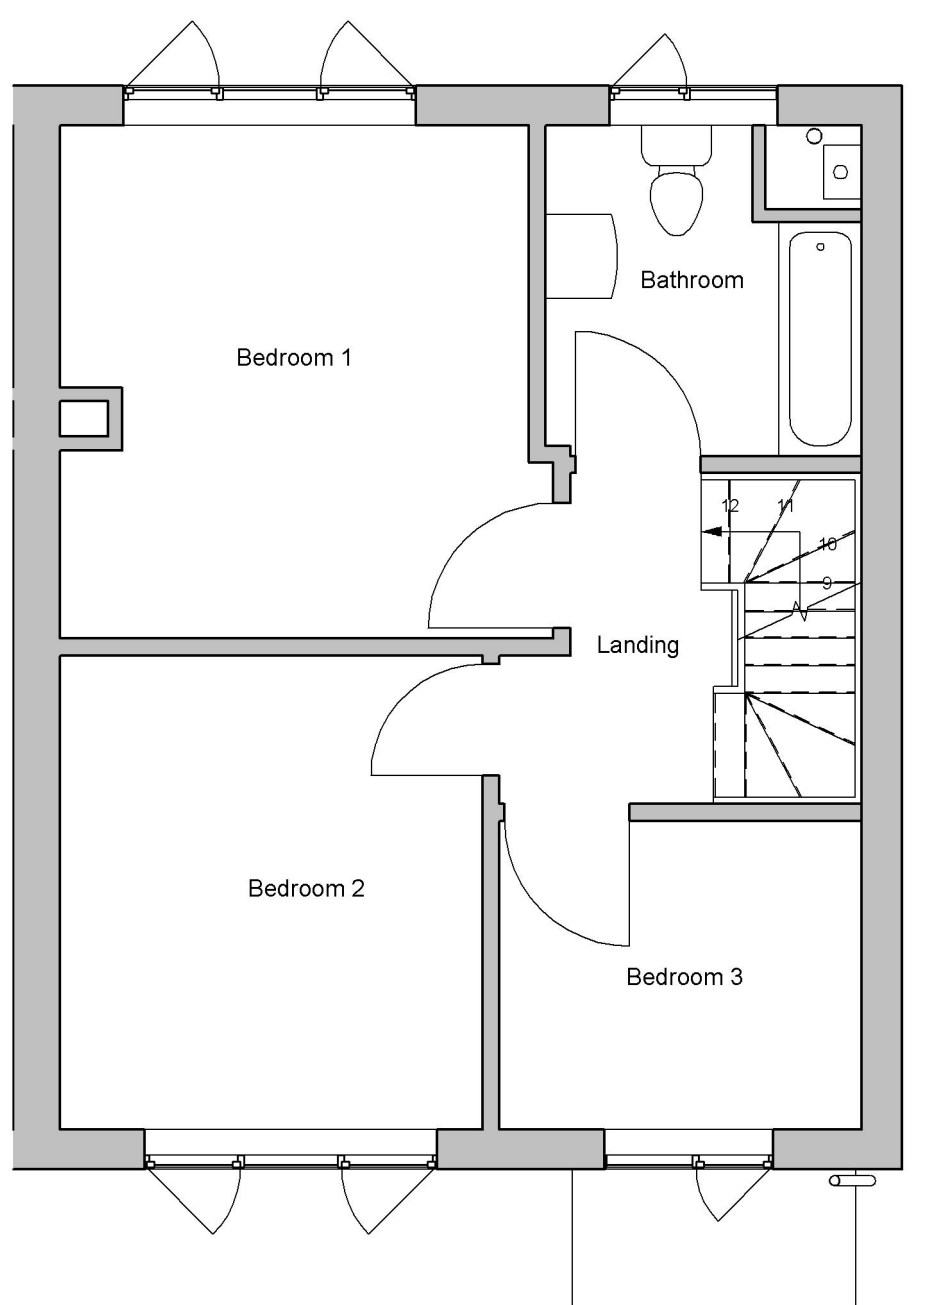


Proposed First Floor
1 : 50

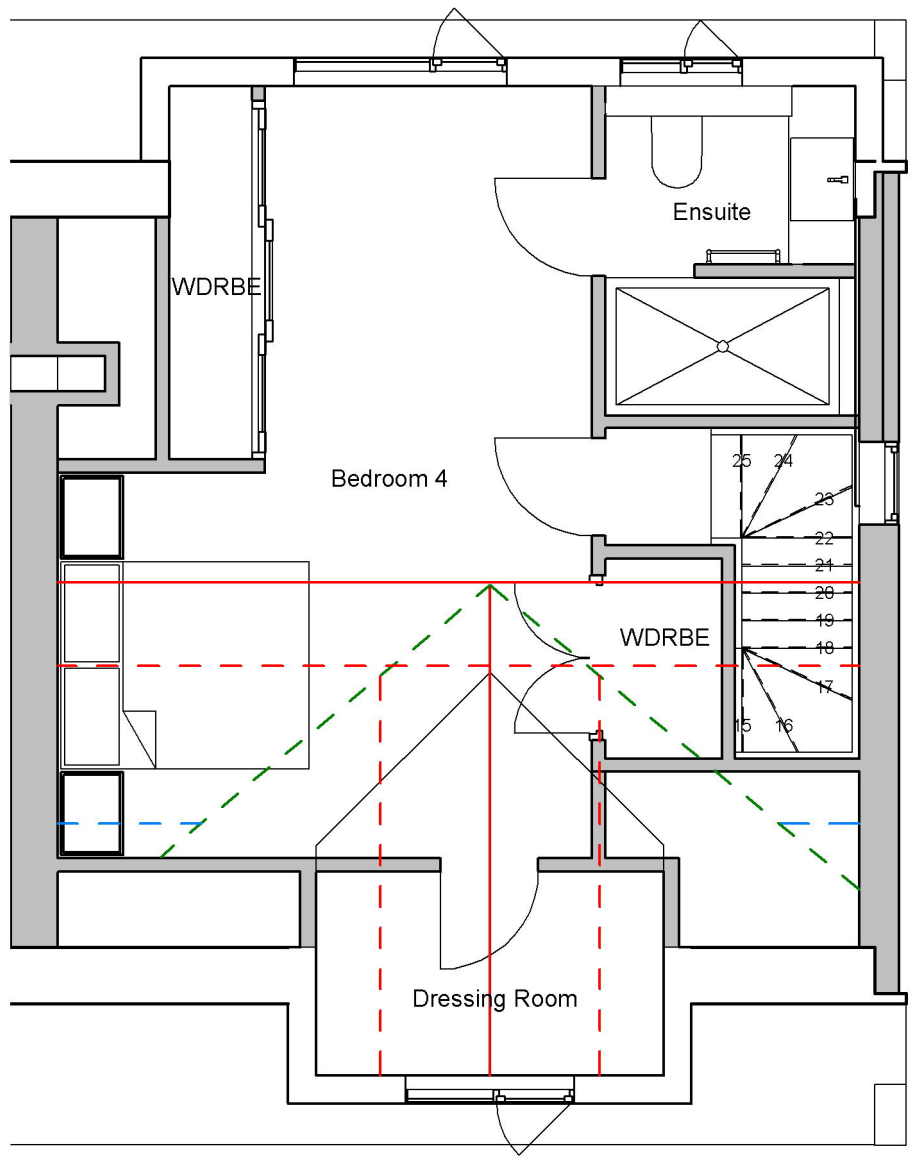

Proposed Second Floor
1 : 50

- RIDGE LINE
- - - 1800 CEILING LEVEL
- - - 1000MM CEILING LEVEL
- - - VALLEY GUTTER
- - - OVERHEAD

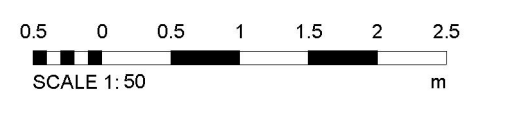

NOTES
THIS DRAWING MUST NOT BE SCALED.
ALL DIMENSIONS ARE TO BE VERIFIED AND CHECKED ON
SITE. ANY DISCREPANCIES THAT ARE, OR BECOME
APPARENT SHOULD BE REPORTED IMMEDIATELY.

PROJECT
39 Holmesdale Road, RH15 9JP

DRAWING TITLE
Permitted Development
Existing and Proposed Plans

SCALE	DATE	DRAWING NO	REVISION
1 : 50 @A1	APR 25	20202	P1

