



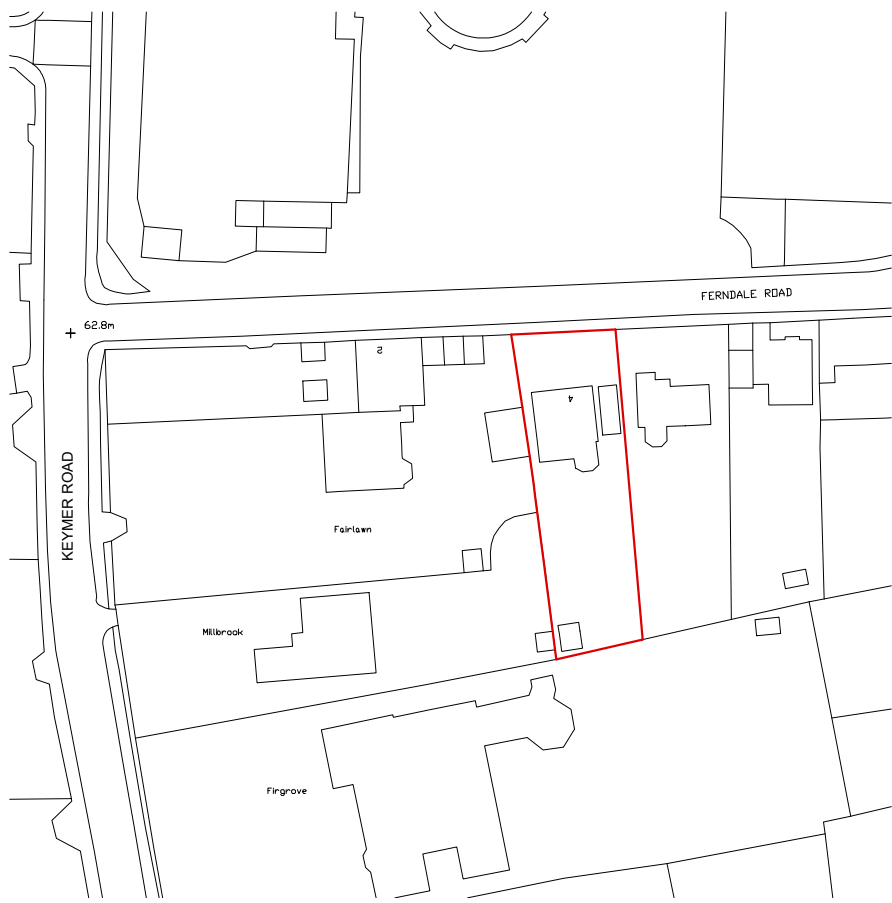


Location Plan 1:1250

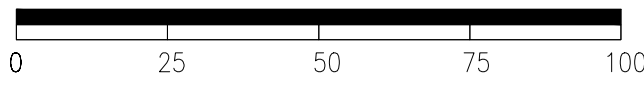


Scale In Metres

Existing

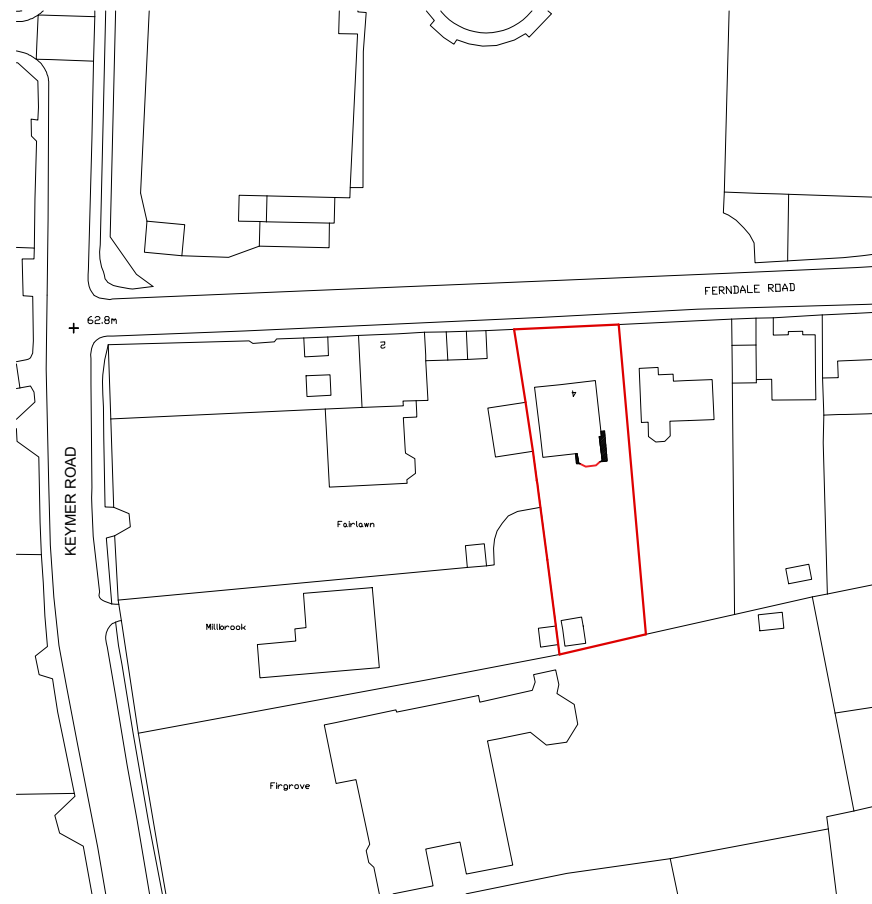


Location Plan 1:1250

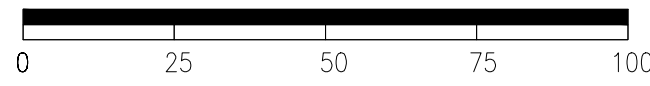

Scale In Metres


Proposed

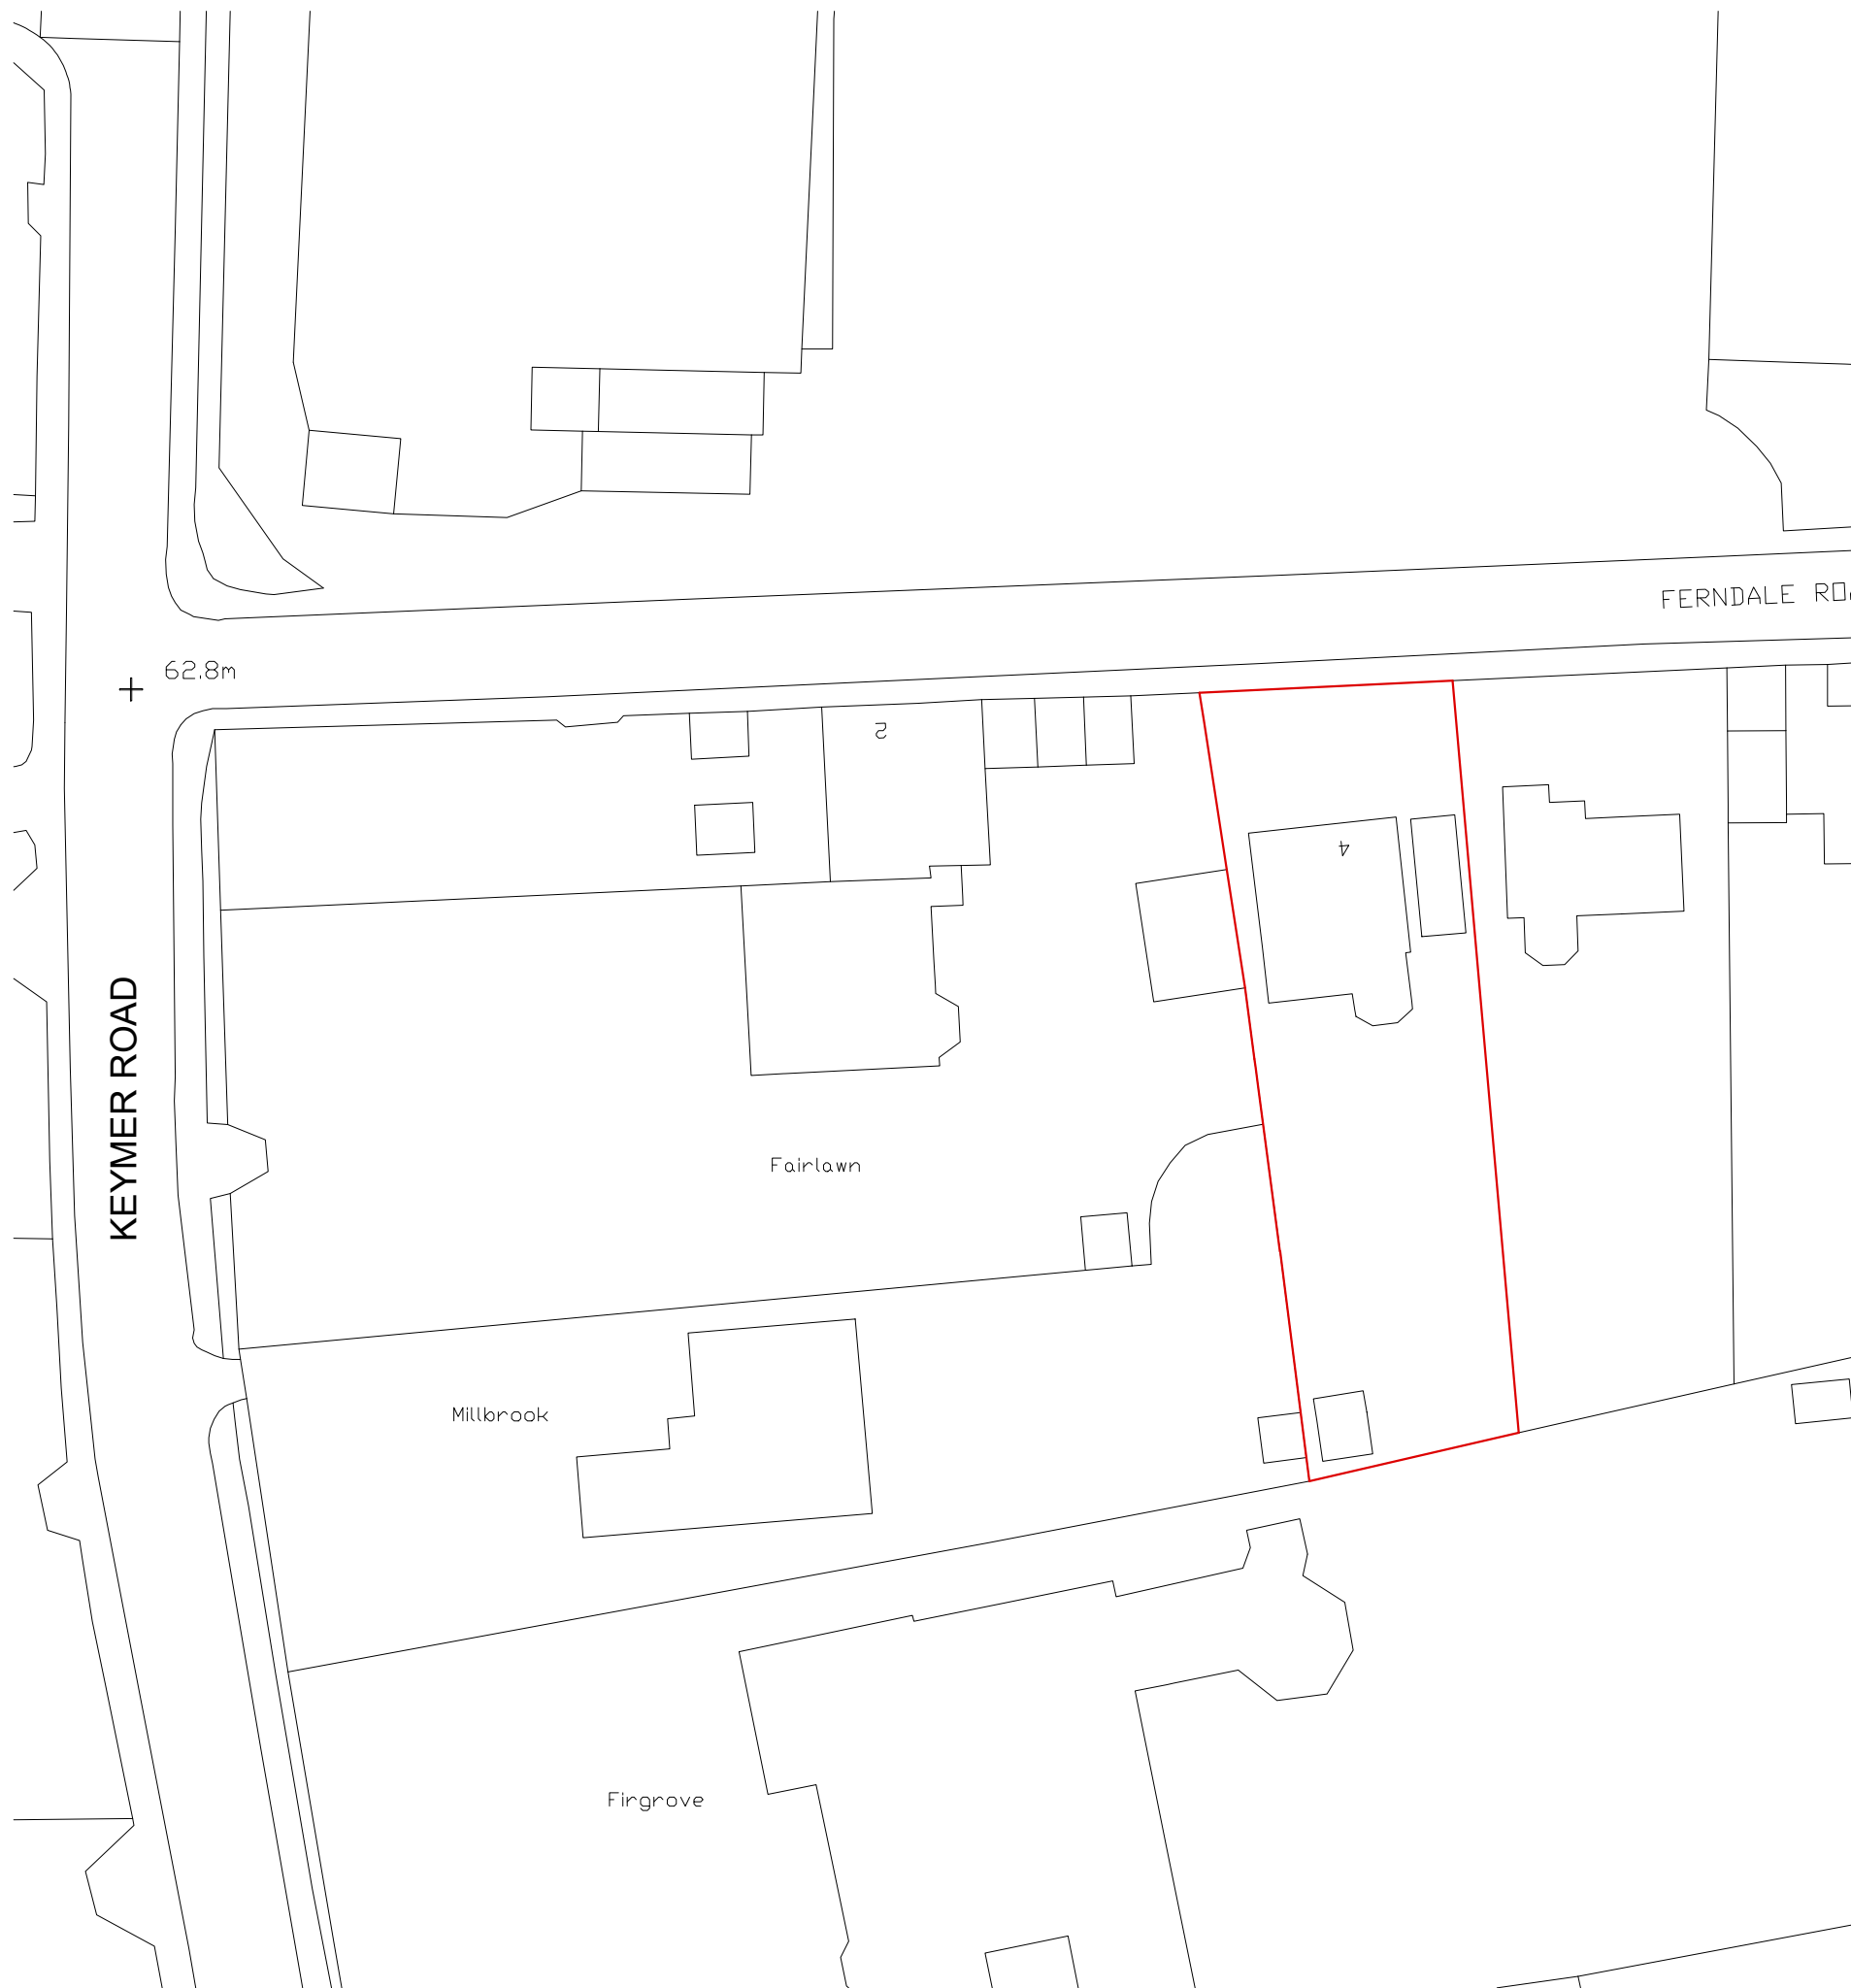


Existing Block Plan 1:500



Scale In Metres

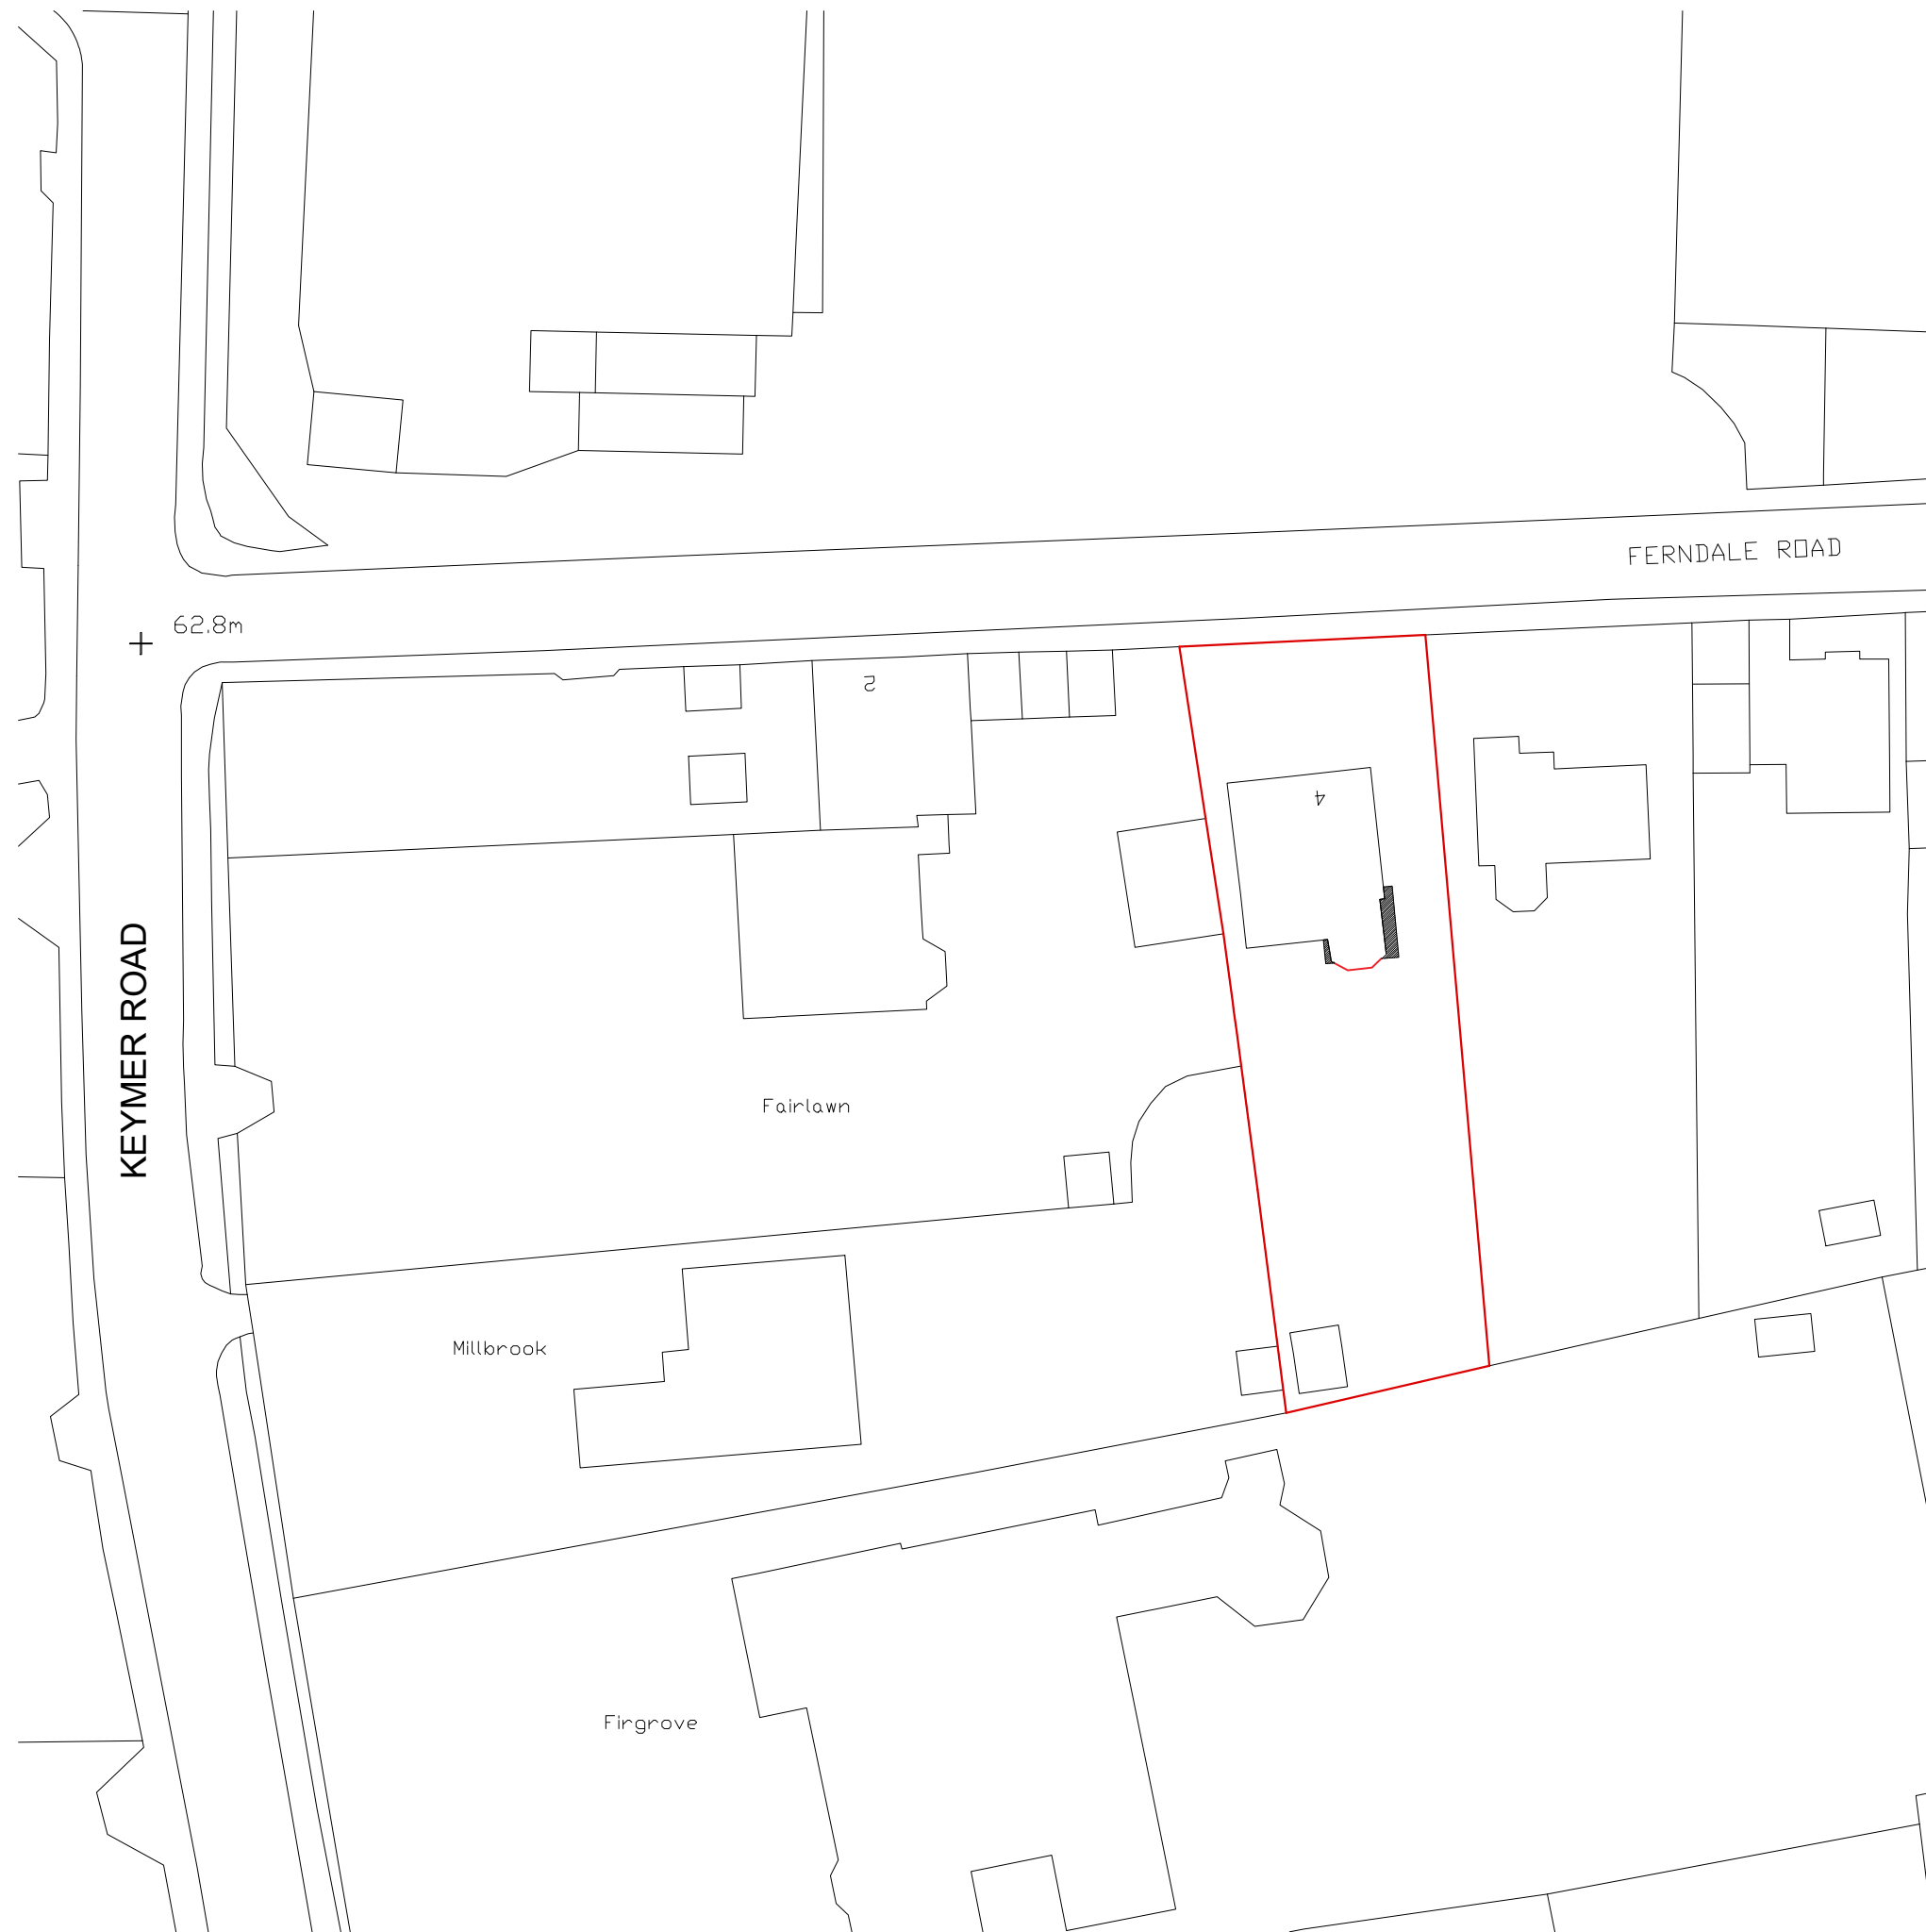

Proposed Block Plan 1:500

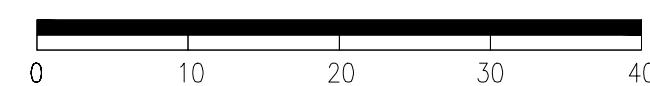

Scale In Metres

SKETCH
DRAWING

NOTES:

- Copyright of this drawing remains the property of Buchan Rum Architects Ltd and should not be reproduced in full or parts or re-used without written permission from Buchan Rum Architects Ltd.
- These drawings must be read in conjunction with the structural engineers drawings & details, and with all other consultants, sub-contractor and specialist's drawings & details.
- All dimensions are in millimetres, unless stated otherwise.
- All goods materials workmanship to conform with current building regulations BBS and COOP's.
- All dimensions must be checked on site, and any discrepancies verified with the architect.
- Do not scale from the drawing.
- Any discrepancies between the drawings, details and specification must be reported to the architect immediately before work is put in hand.
- All works to be carried out in full accordance with current Building Regulations, British Standards and all Health & Safety Regulations.
- If in doubt please ask.

rev.	date	comment
------	------	---------

amendments

Client

Site address

4 Ferndale Road, Burgess Hill

Job Title

New house extension and internal remodelling

Location plan and block plan

buchan rum

9 SAVILL ROAD
LINDFIELD
WEST SUSSEX RH162NY

E : info@buchanrumarchitects.co.uk
T : 01444 239019

Scale	Size
1:1250, 1:500	A1

01/2025	BRA
---------	-----

Drawing number 24_220_PL_00_105	Rev. 00
------------------------------------	------------