


# Flat 2 Albion Court, School Close, Burgess Hill, RH15 9QF

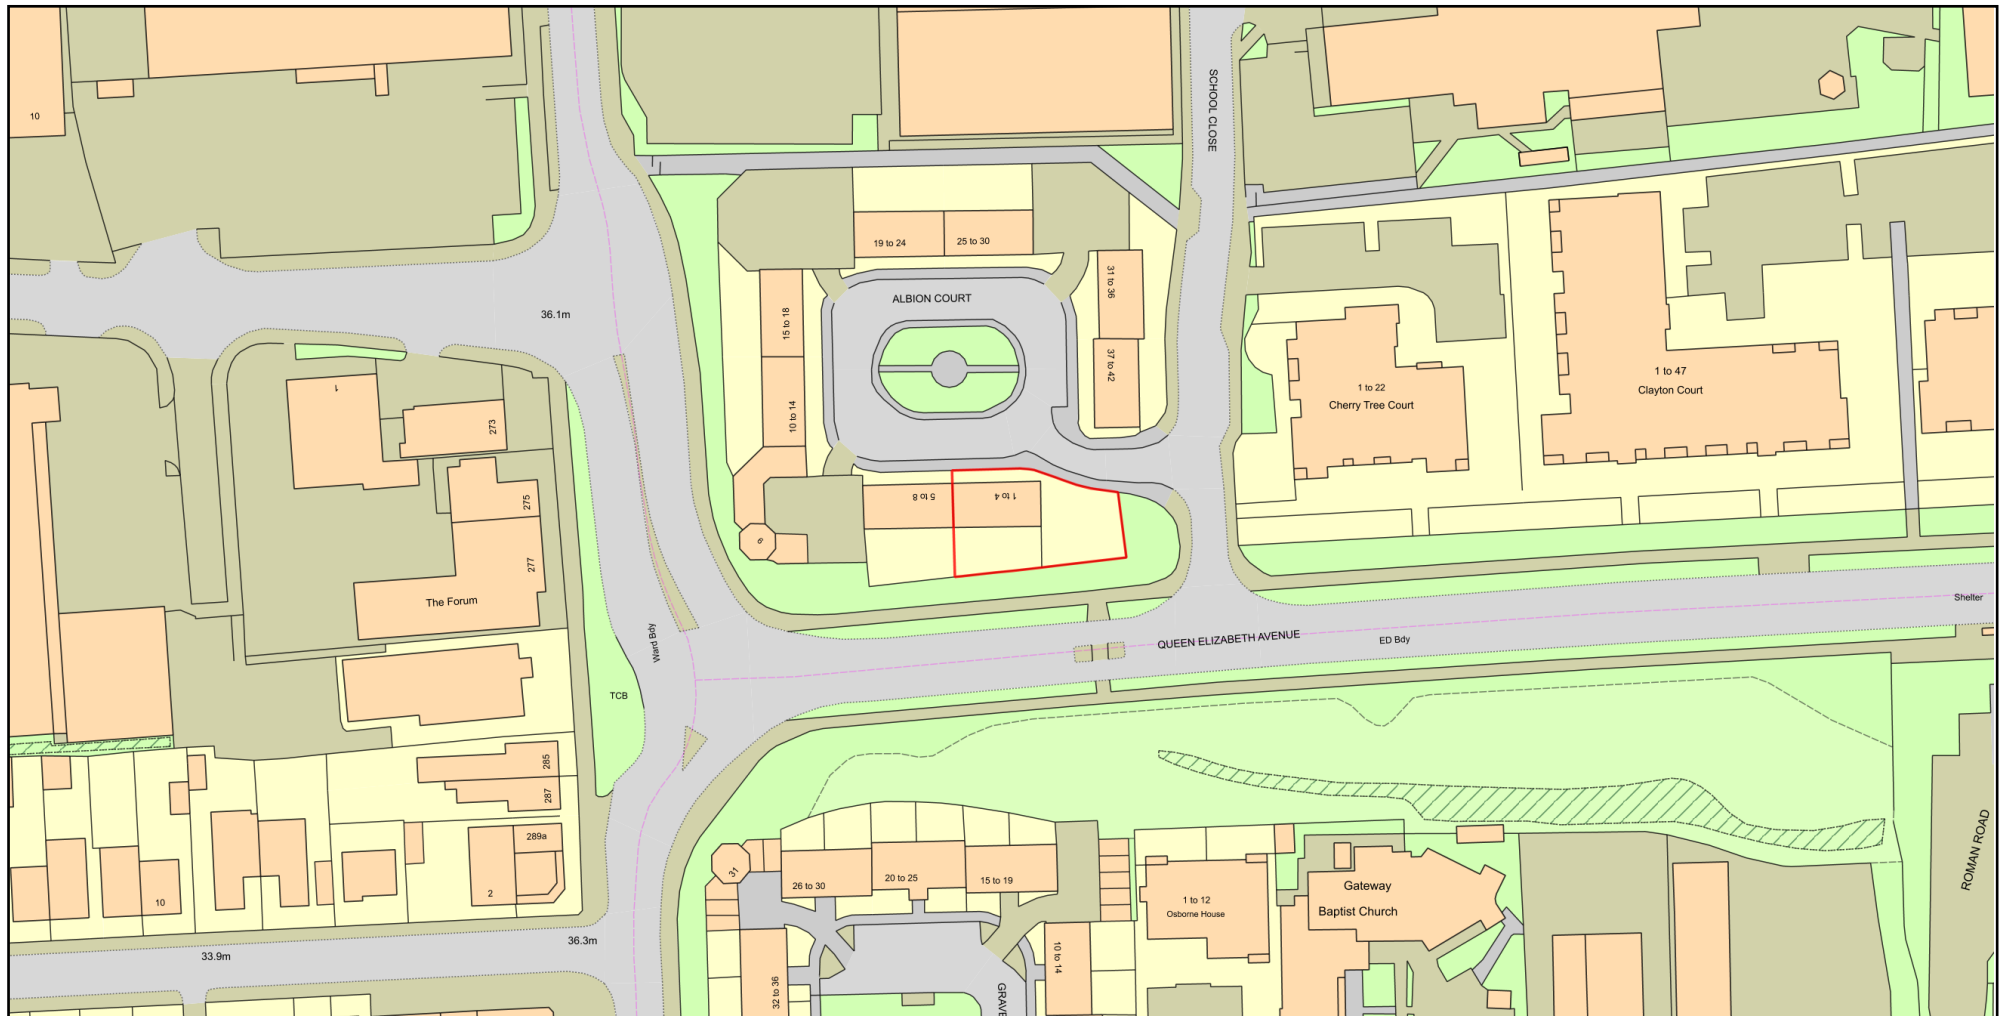

Plan Produced for: Advanced Adaptations

Date Produced: 21 Jun 2026

Plan Reference Number: TQRQM26172125557070

Scale: 1:1250 @ A4

© Crown copyright and database rights 2025 OS 100042766