
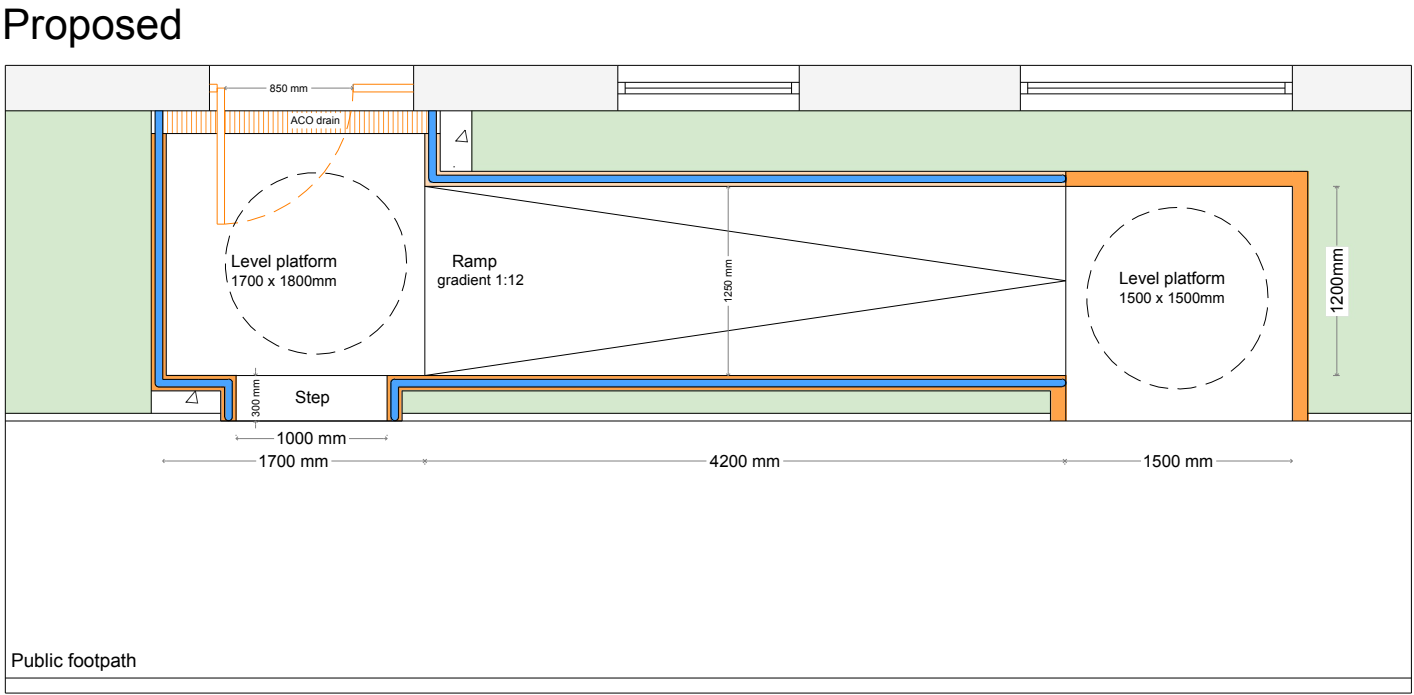


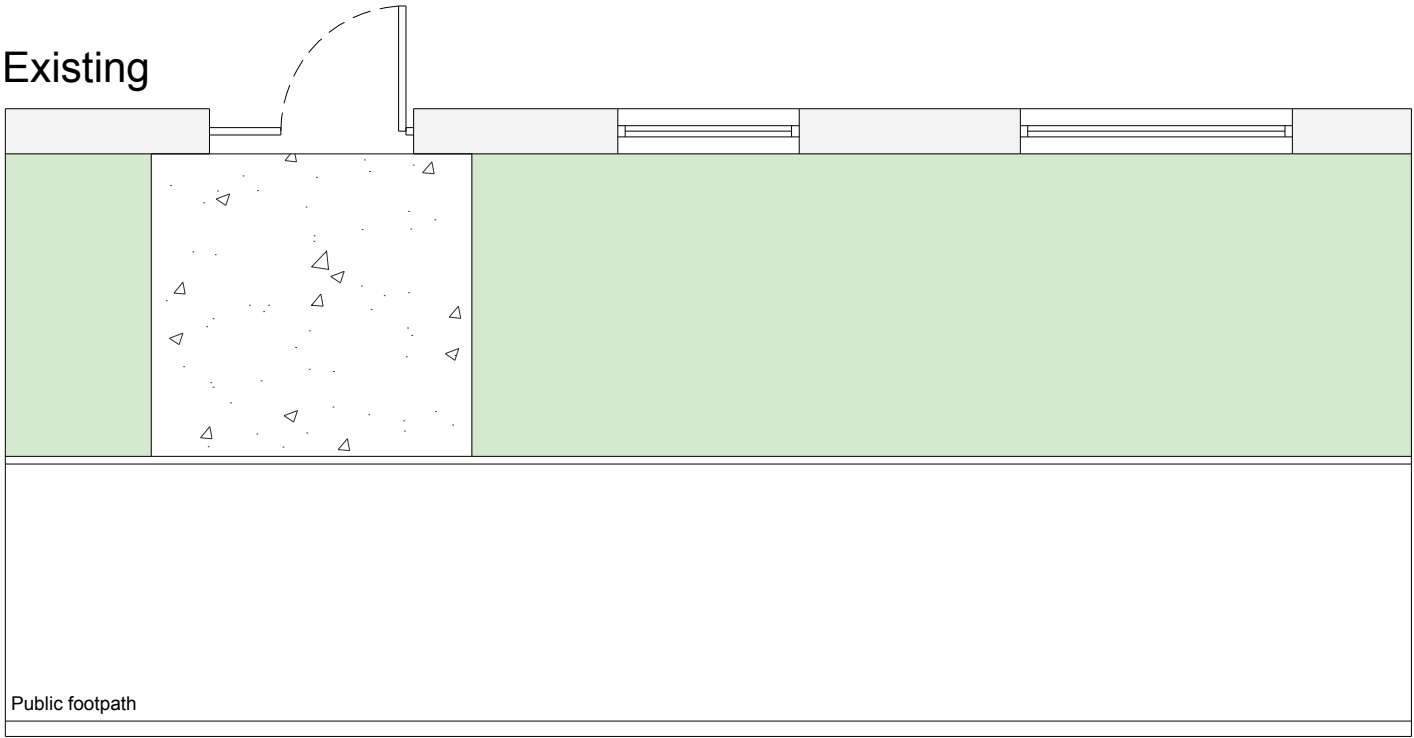

Scale 1:50
Scale in Metres

Notes:

1. Do not scale from this drawing, except for Planning.
2. All dimensions are in millimetres / metres unless stated otherwise.
3. Please contact Advanced Adaptations to report any errors or inaccuracies
4. Drawings must be interpreted in conjunction with the Schedule of Works

REVISIONS		
#	Description	Date

Client:

Martin Dearlove

Property Address: **Flat 2 Albion Court
School Close
Burgess Hil
RH15 9QF**

Drawing Title:

Access adaptation

Scale:	1:50	Date:	10-10-2025
Drawn By:	ZK	Ref:	002/ALB/001
Rev:	-	Paper:	A3
		Direction:	

Advanced Adaptations

Park View, Fontwell Avenue
CHICHESTER PO20 3RY
www.advancedadaptations.co.uk
advancedadaptations@gmail.com