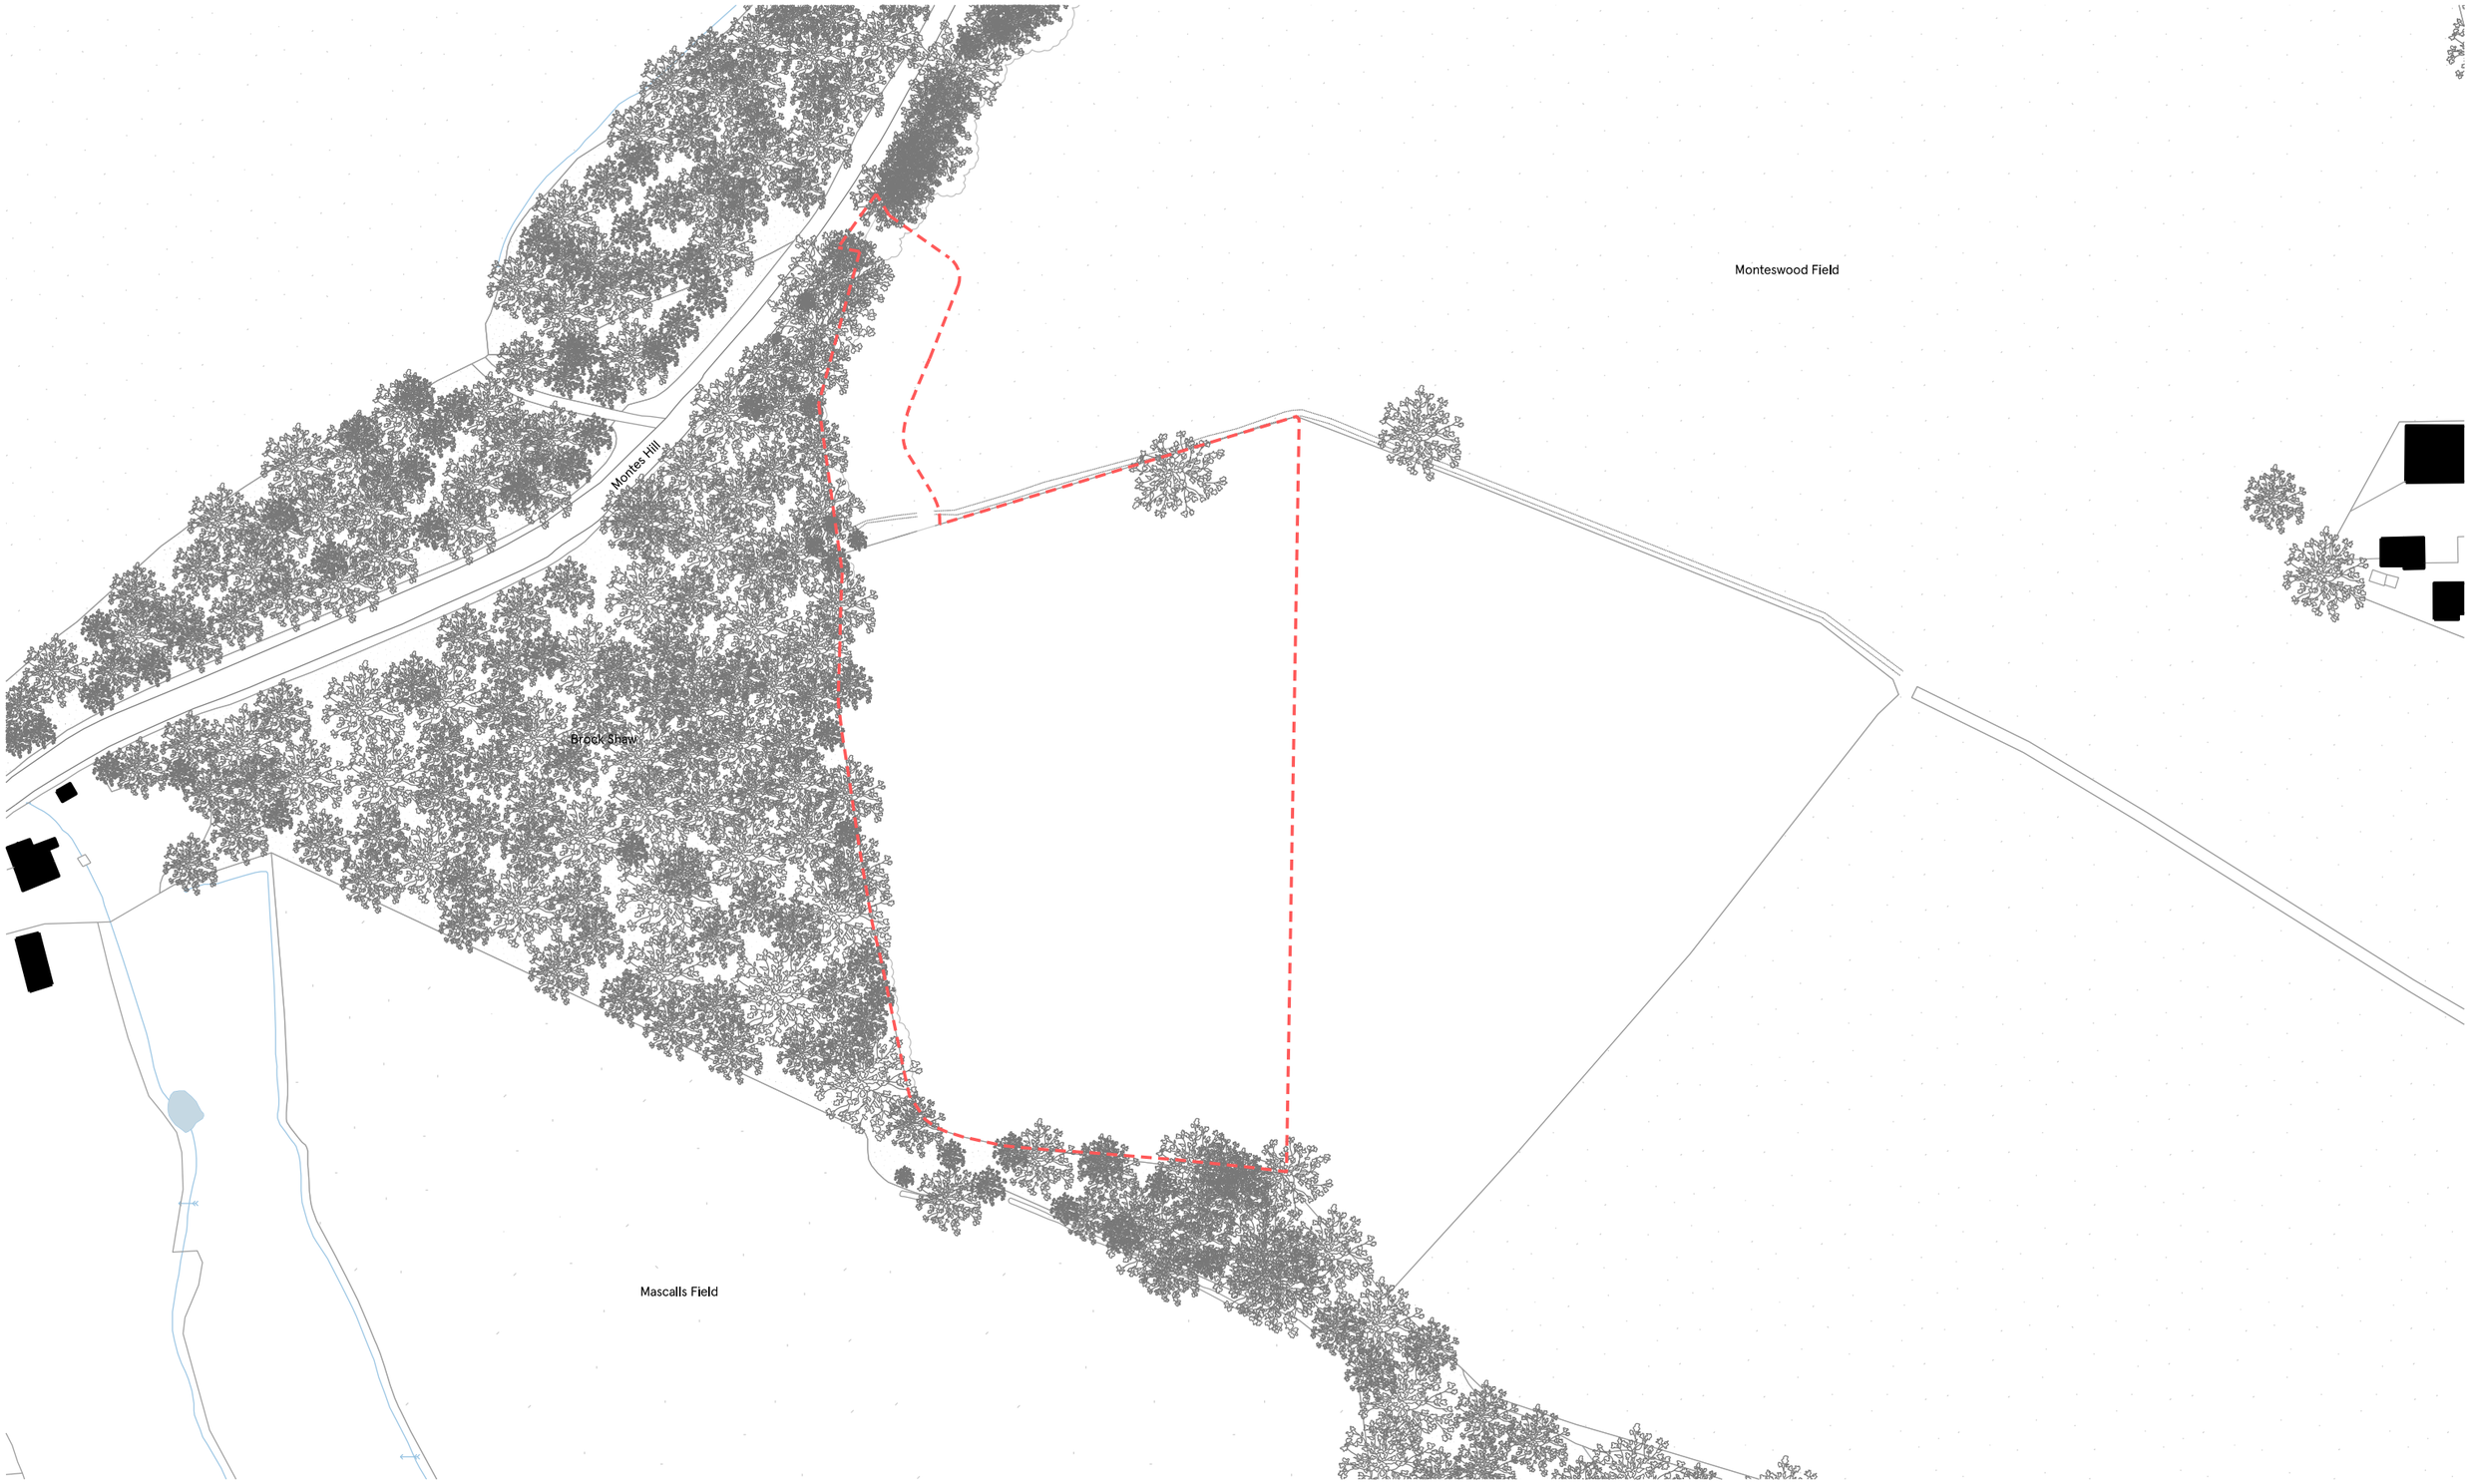

01 Location Plan

House in the High Weald
023_01_004

Existing
Location Plan
Drawing title

Planning
Drawing status

1.1250 @ A3
Drawing scale

Application boundary

0 10 50m

Revision	Date	Description
-	22.06.26	Planning

Do not scale for construction. Use figured dimensions only. All discrepancies to be verified with architect prior to ordering or construction. Confirm all setting out with architect prior to construction. Drawing to be read in conjunction with all other documents. Copyright Architect Benjamin Machin.

Architect Benjamin Machin

125-127 Mare Street, London E8 3RN
post@benjaminmachin.co.uk
benjaminmachin.co.uk
+44 (0) 77 5920 2717