
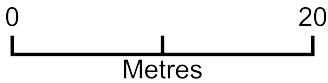


49 Wickham Hill

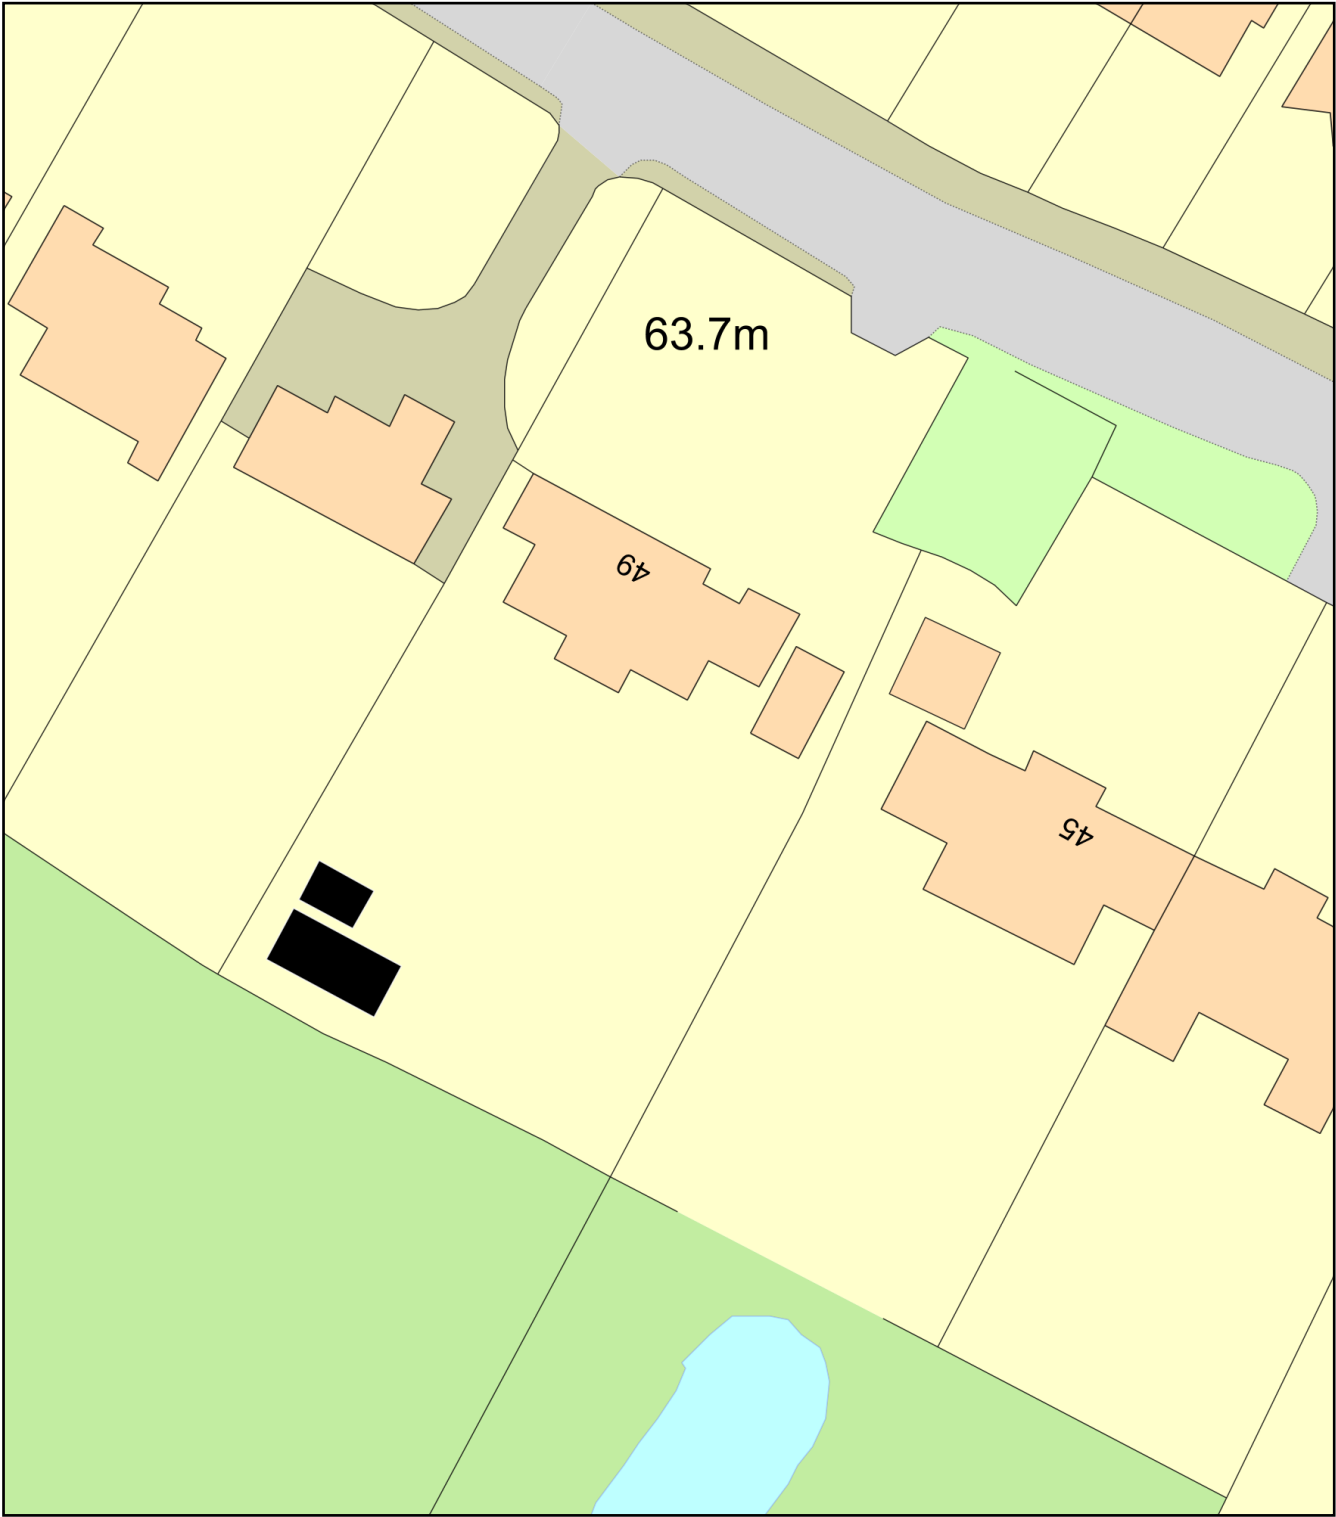

Plan Produced for: Santino Sarri
Date Produced: 22 Jun 2026
Plan Reference Number: TQRQM26173071340064
Scale: 1:500 @ A4