


SITE PLAN - 1-500

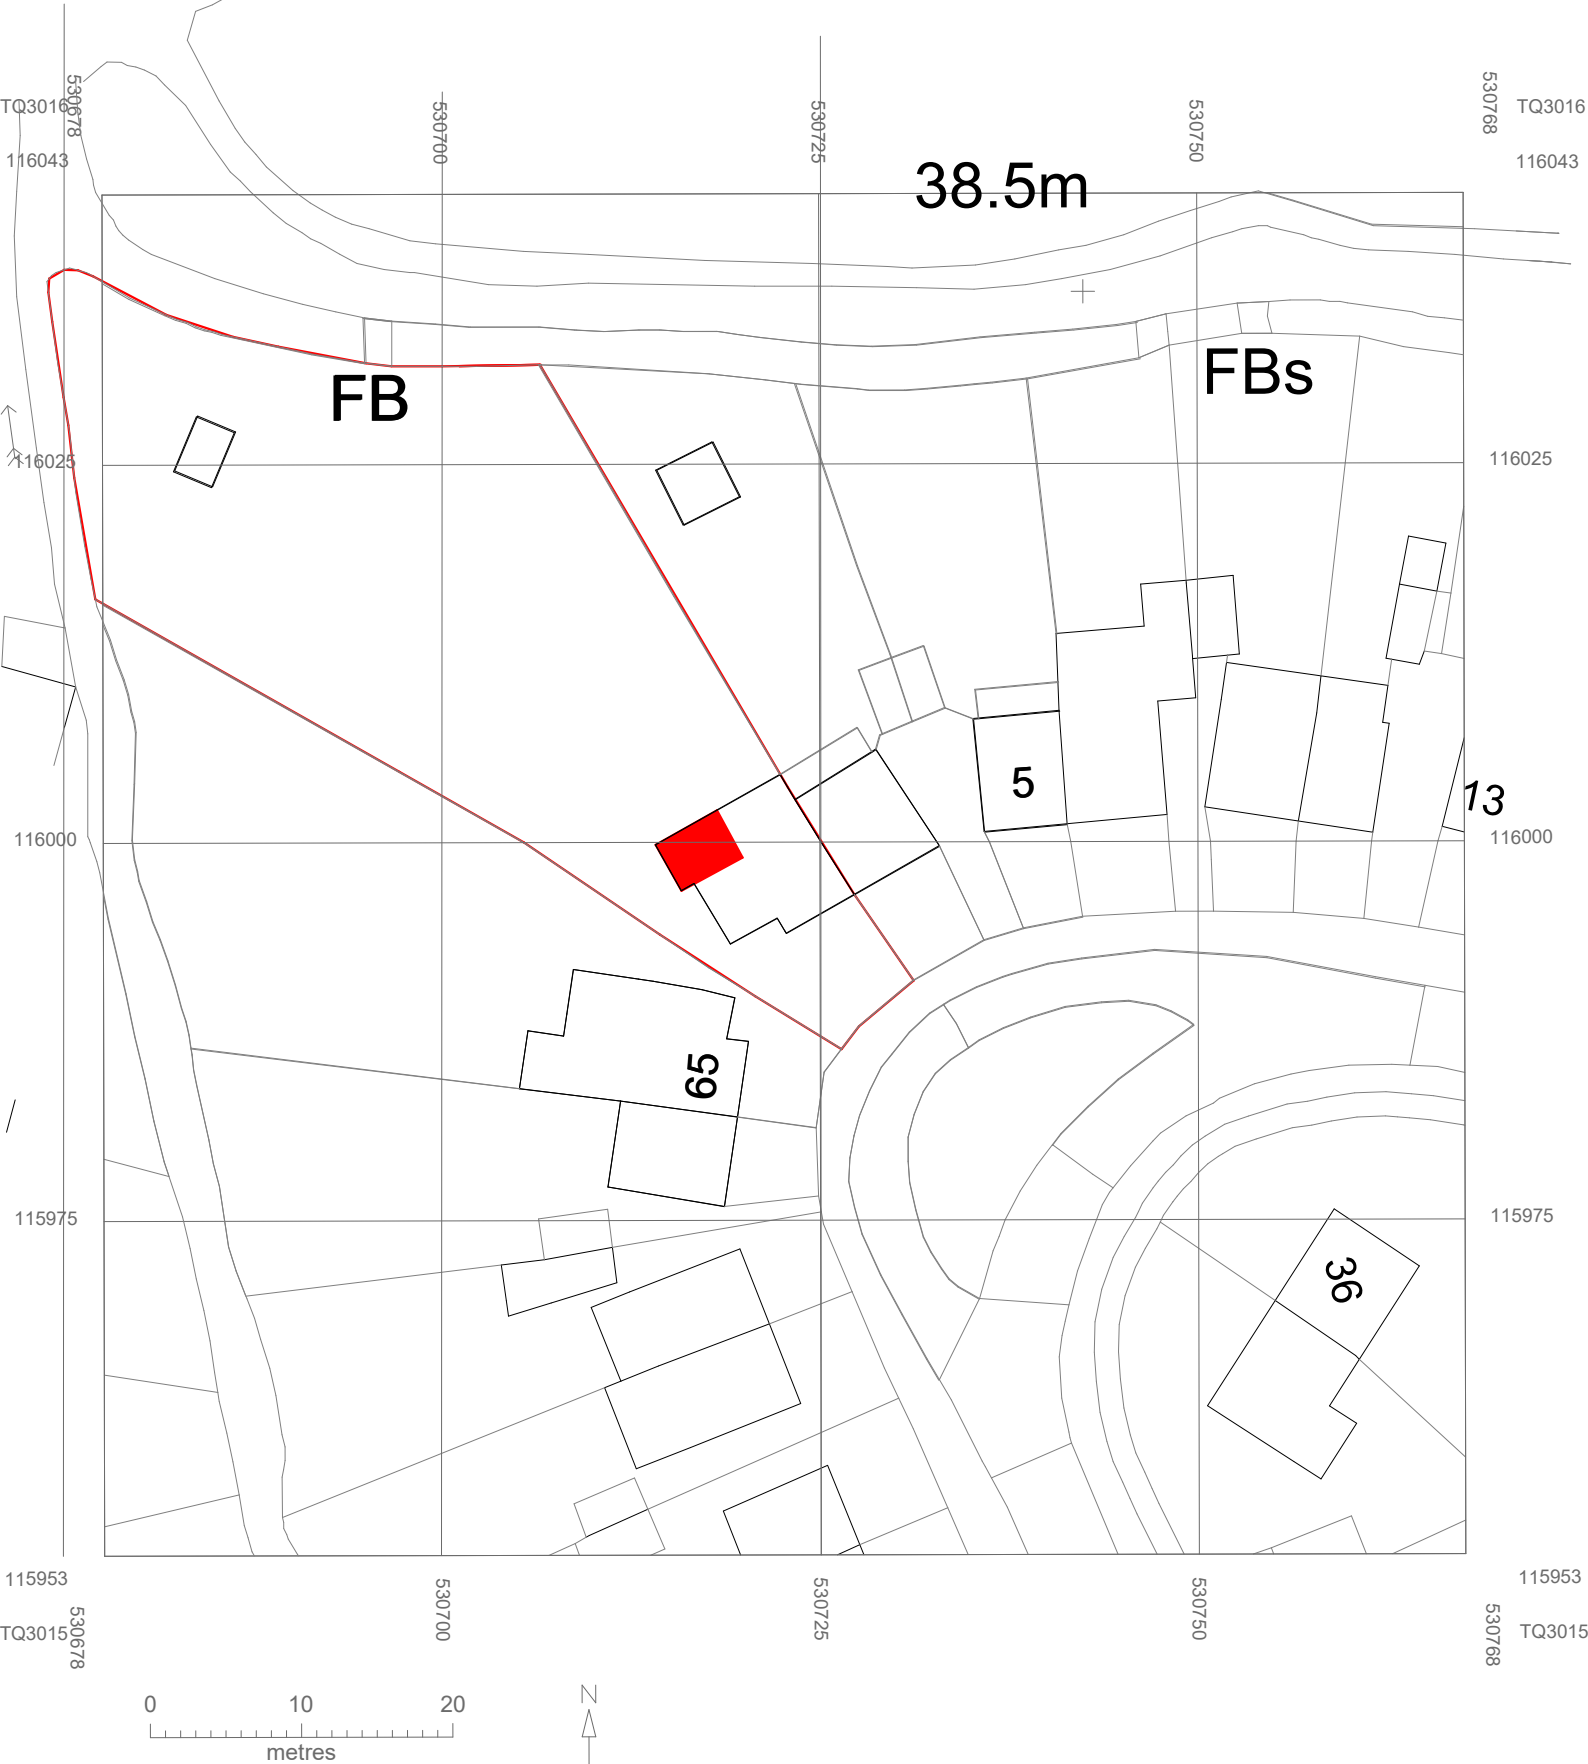

© Crown copyright 2026 Ordnance Survey 100053143

Client - Vanessa Baker

Address - 1 Queens Drive,
Hassocks,
BN6 8DF

