



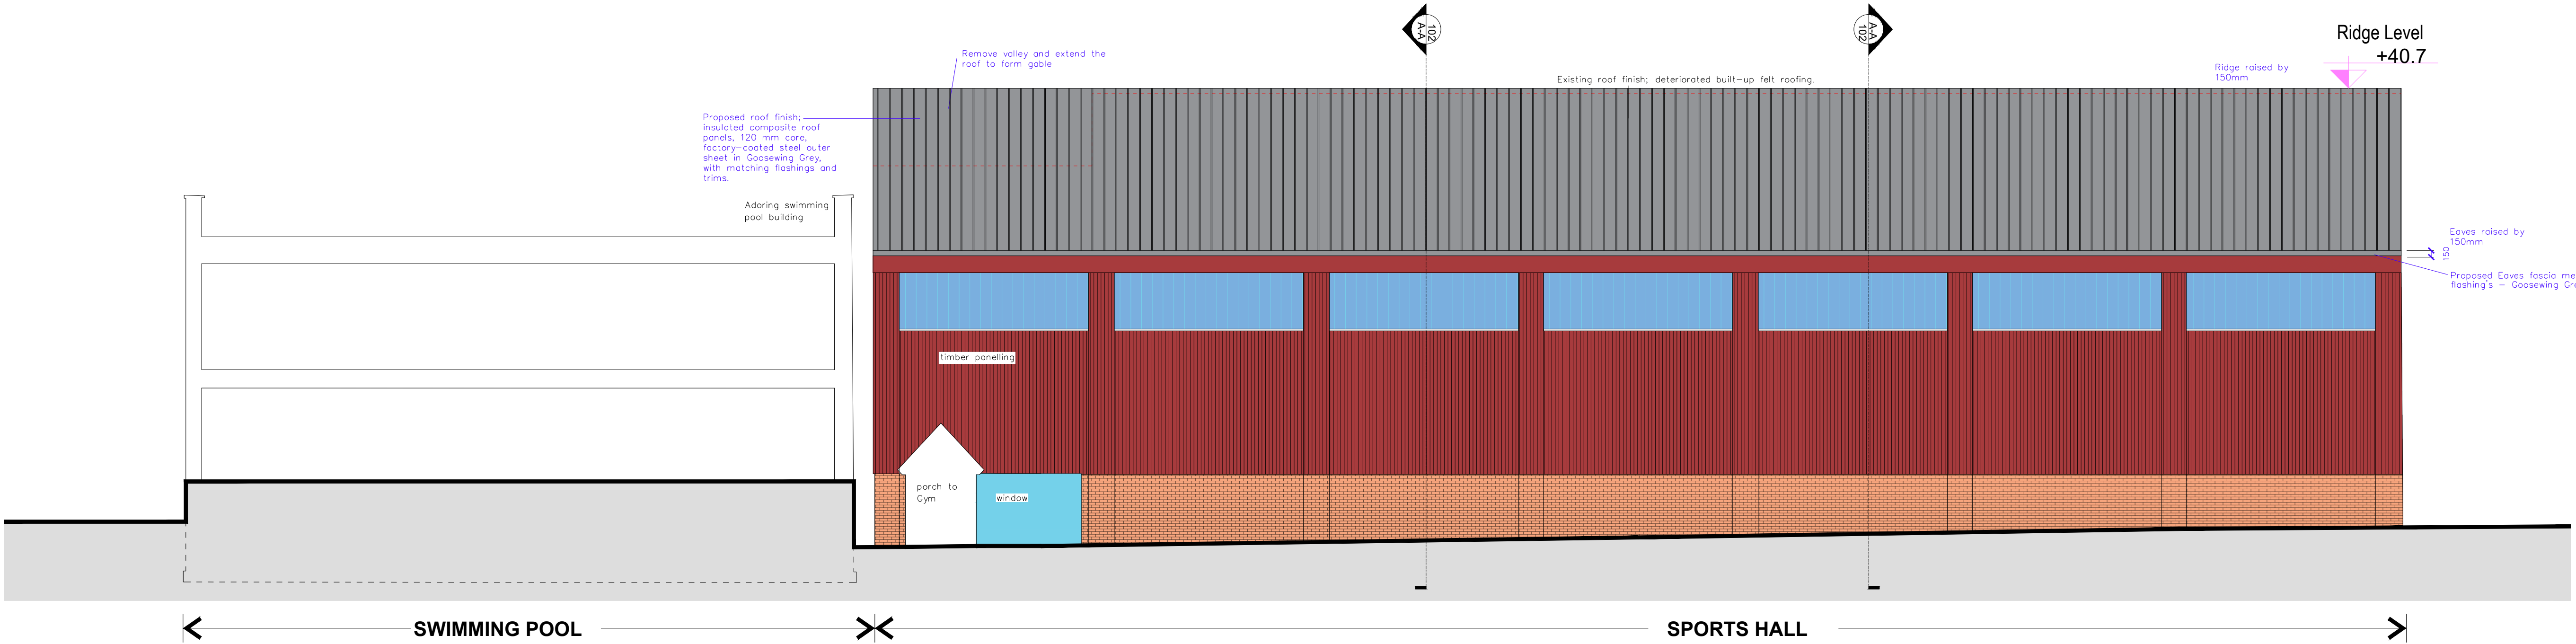

ELEVATION NORTHERN - PROPOSED

Scale 1:100

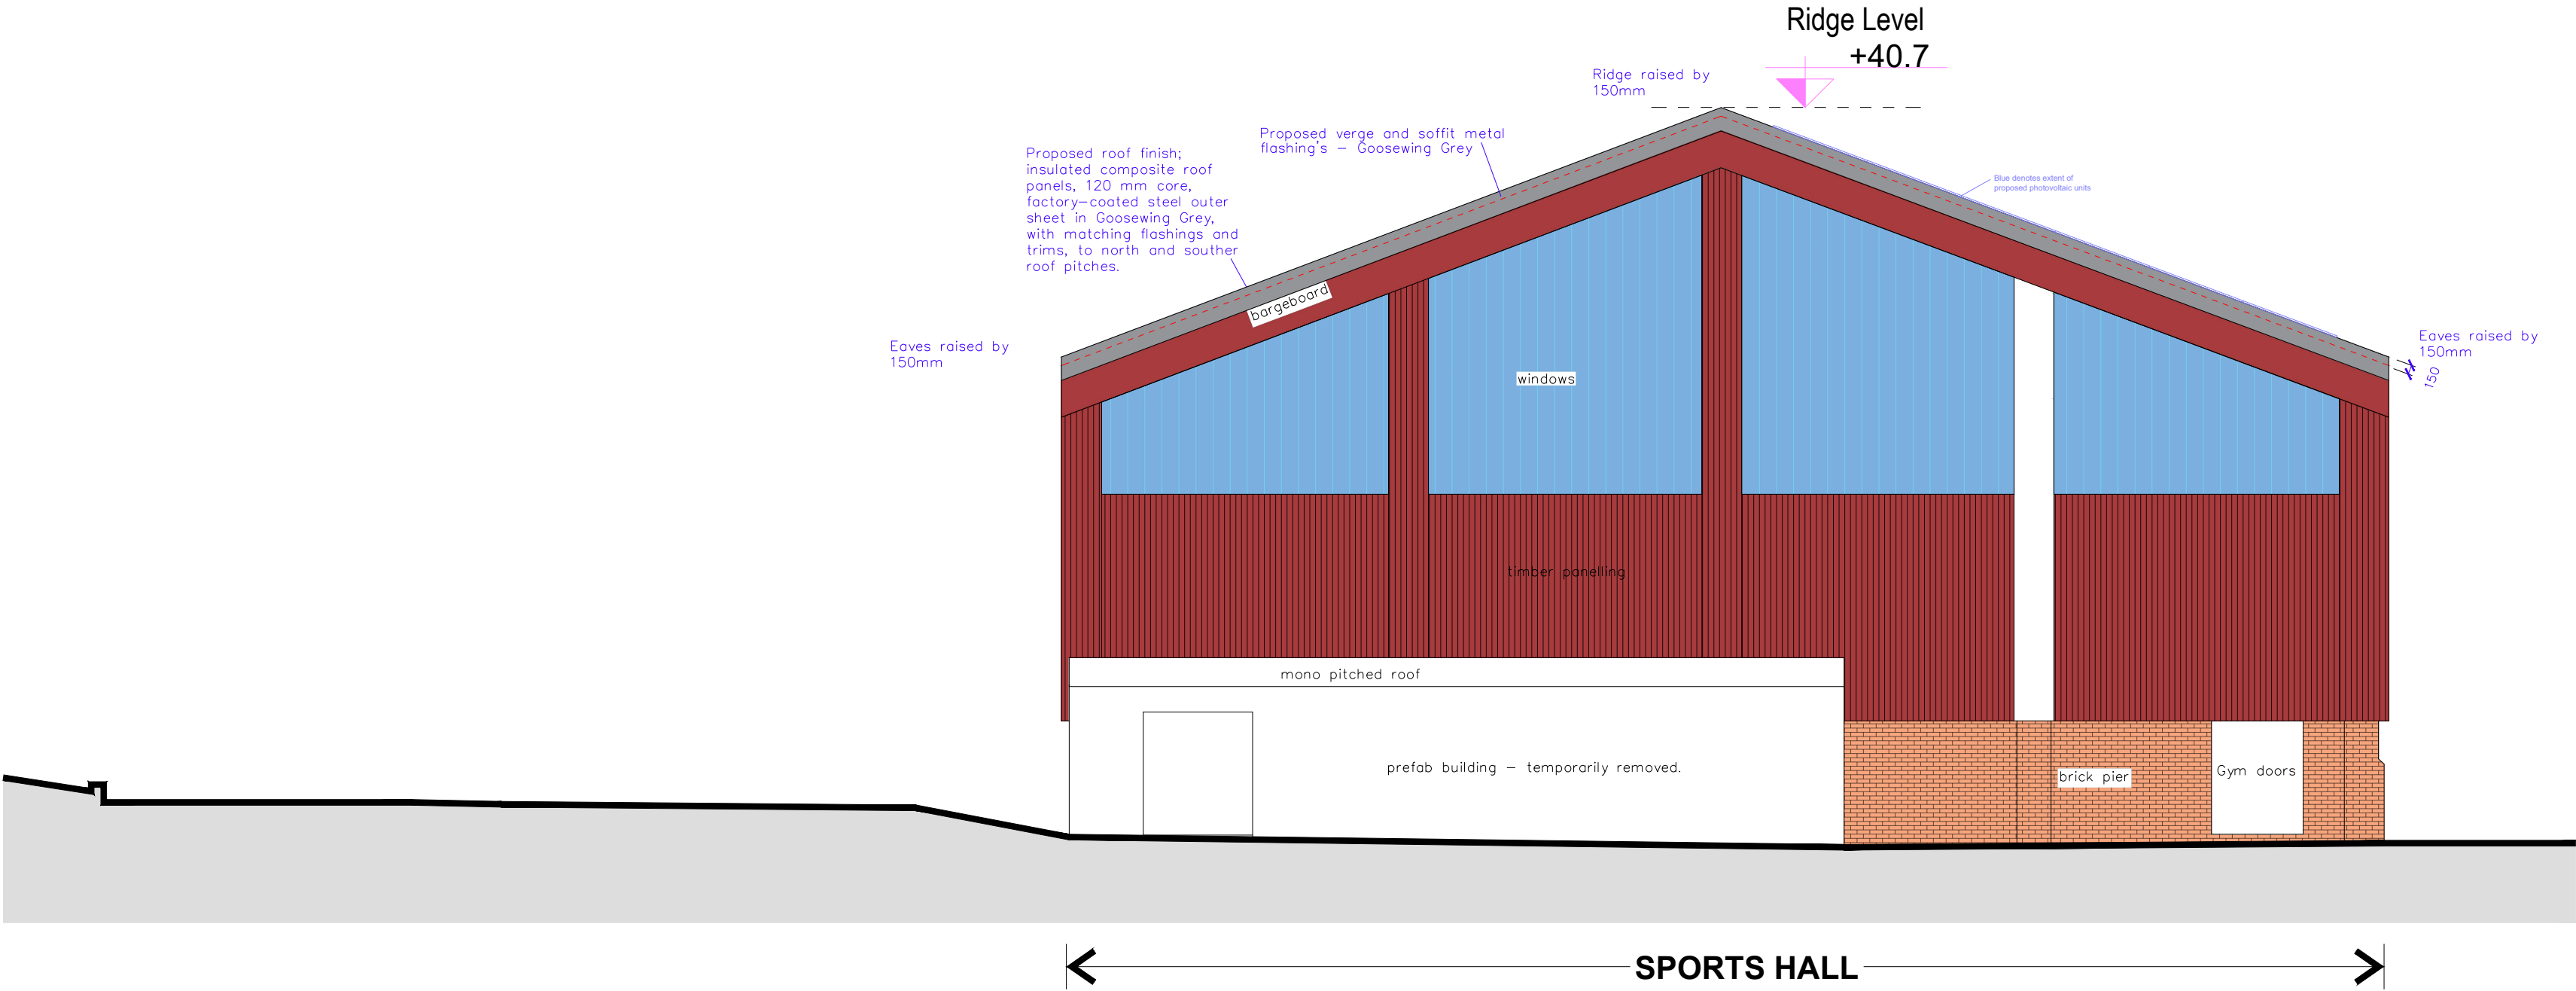

ELEVATION WESTERN - PROPOSED

Scale 1:100

KEY	
-----	STRUCTURE TO BE REMOVED
-----	PROPOSED ALTERATIONS

Rev	DATE	NAME	NOTES

Notes:
Do not scale this drawing.
All levels and dimensions are to be checked on site.
This drawing is to be read in conjunction with all relevant consultants drawings and specifications, together with safety plan requirements.
Copyright: This drawing must not be copied, amended nor reproduced without the prior written agreement.



BUILDING SOLUTIONS CONSULTANTS LTD.
23 Titian road, Hove, BN3 5QR. Tel: 07834611763

PROJECT Sports Hall Roof Refurbishment, Hurstpierpoint College			
DRAWING Elevations - Proposed (Sheet 1 of 2)			
STAGE Planning	JOB NO. : 730 DATE : 18/03/2026		
DWG NO. AL-200	SCALE 1:200 @A3	REVISION : -	DRAWN : DB
Do not scale: use figured dimensions only. check dimensions on site. notify BSC of any discrepancies copyright BSC Ltd.			