



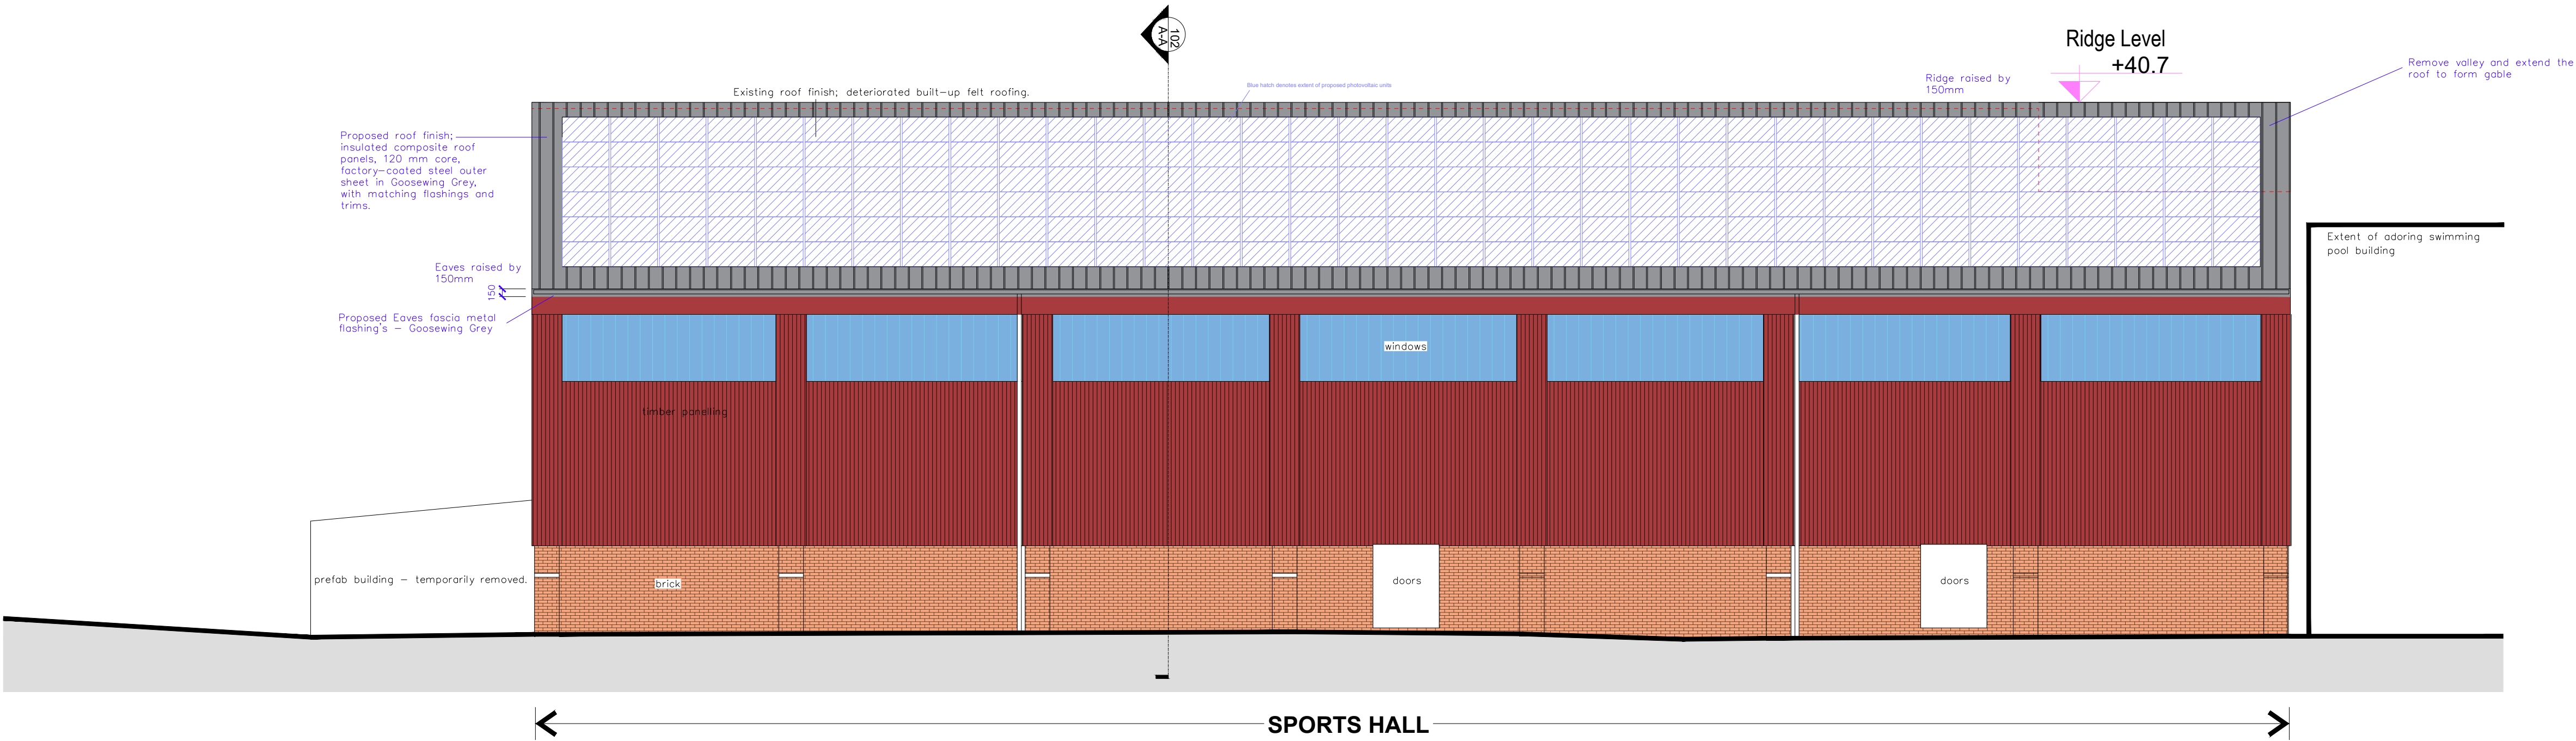

SOUTHERN WESTERN - PROPOSED
Scale 1:100

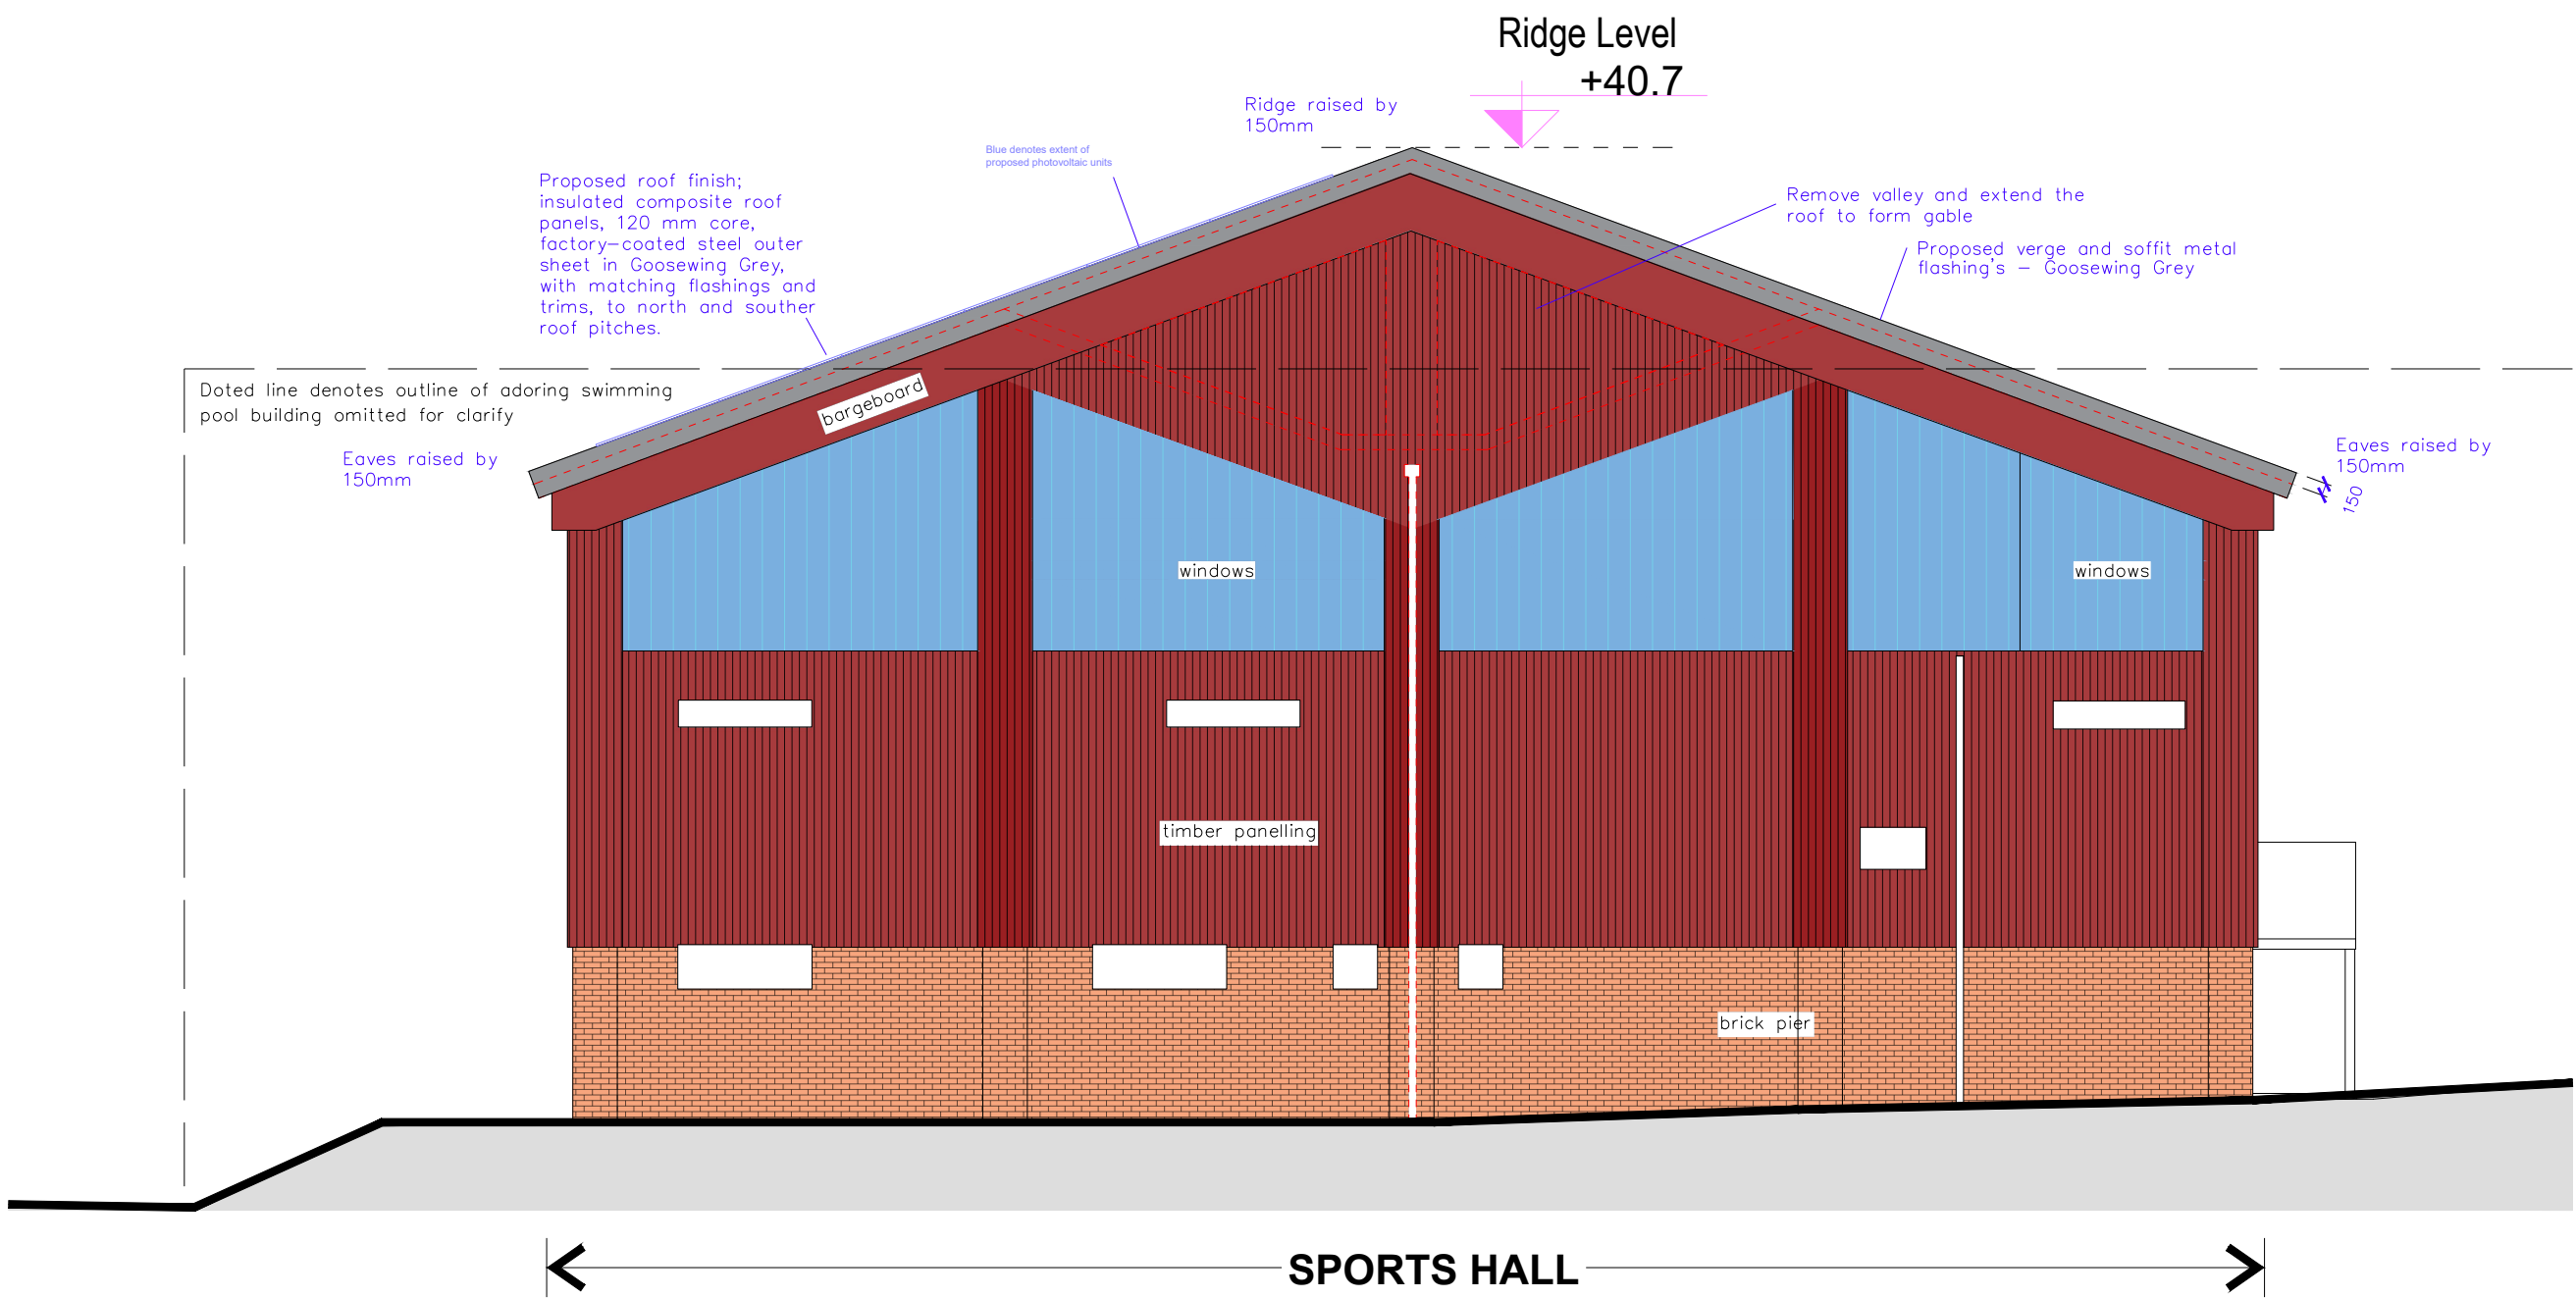

EASTERN WESTERN - PROPOSED
Scale 1:100

KEY	
---	STRUCTURE TO BE REMOVED
---	PROPOSED ALTERATIONS

Rev	DATE	NAME	NOTES

Notes:
Do not scale this drawing.
All levels and dimensions are to be checked on site.
This drawing is to be read in conjunction with all relevant consultants drawings and specifications, together with safety plan requirements.
Copyright: This drawing must not be copied, amended nor reproduced without the prior written agreement.



BUILDING SOLUTIONS CONSULTANTS LTD.
23 Titan Road, Hove, BN3 5QR. Tel: 07834611763

PROJECT			
Sports Hall Roof Refurbishment, Hurstpierpoint College			
DRAWING			
Elevations - Proposed (Sheet 2 of 2)			
STAGE			JOB NO. : 730
Planning			DATE : 18/03/2026
DWG NO.	SCALE	REVISION :	DRAWN :
AL-201	1:200 @A3	-	DB
Do not scale: use figured dimensions only. check dimensions on site. notify BSC of any discrepancies. copyright BSC Ltd.			