



Block Plan - KHCC Nets

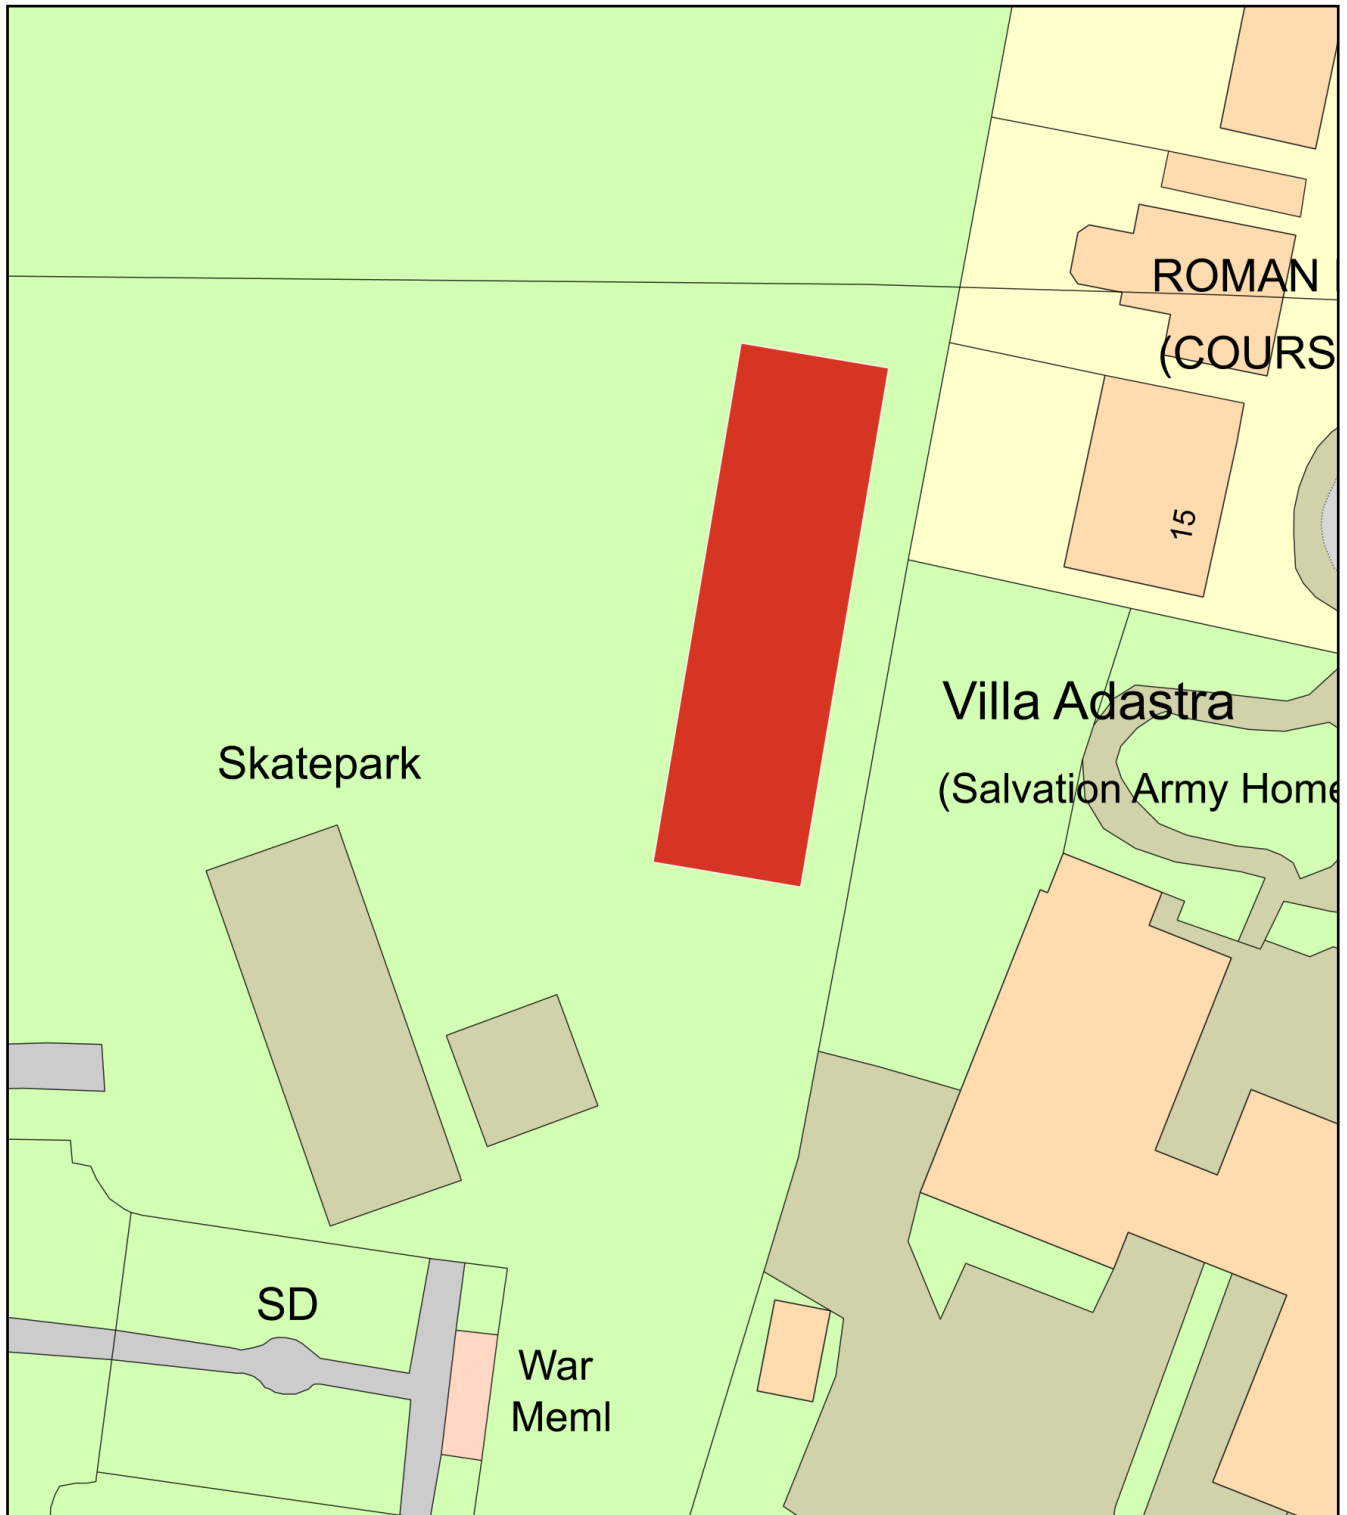

0 20
Metres

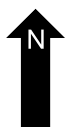

Plan Produced for: Keymer Hassocks Cricket Club

Date Produced: 18 Mar 2026

Plan Reference Number: TQRQM26077091647308

Scale: 1:500 @ A4