

planning history:


26 Stanford Avenue:
DM/20/0568 | Proposed rear dormer extension to roof.

42 Stanford Avenue:
DM/25/0828 | Demolish existing rear conservatory and replace with a single storey extension.


DM/25/1092 | Proposed hip to gable roof extension and loft conversion including the erection of a rear dormer and installation of velux rooflights to front elevation. New Side elevation windows to first and second floor.

44 Stanford Avenue:
DM/25/0820 | Demolition of existing rear conservatory plus erection of new rear single storey extension and new rear dormer incorporating extension to existing roof to form gable end.

52 Stanford Avenue:
DM/24/0538 | Side extension with integrated garage with room above

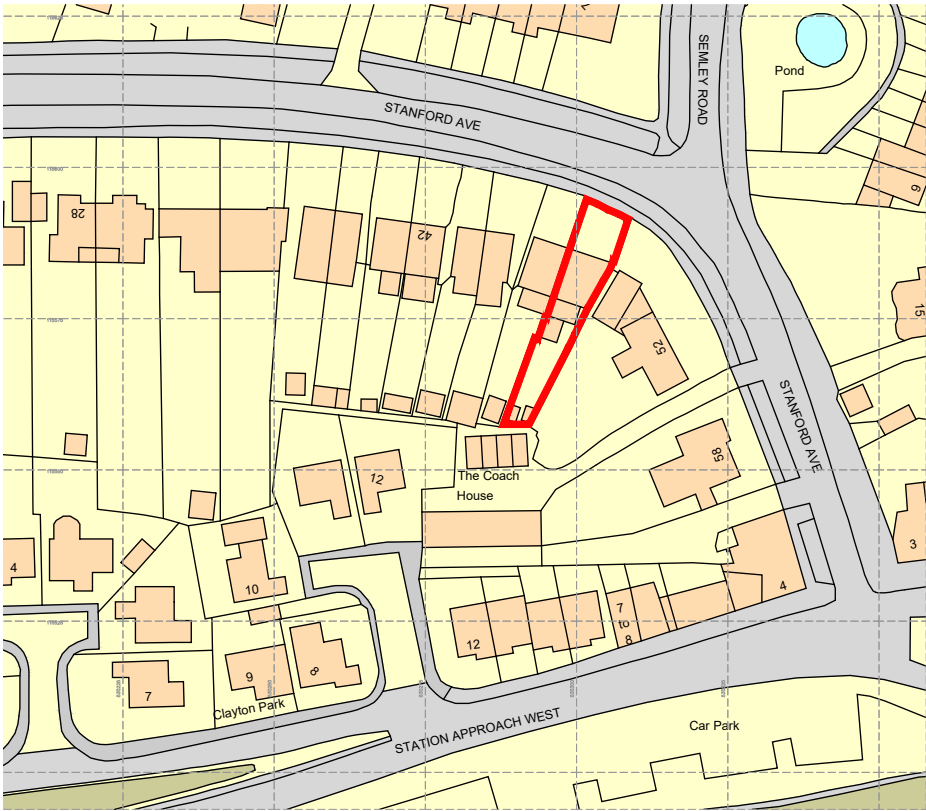

site location plan

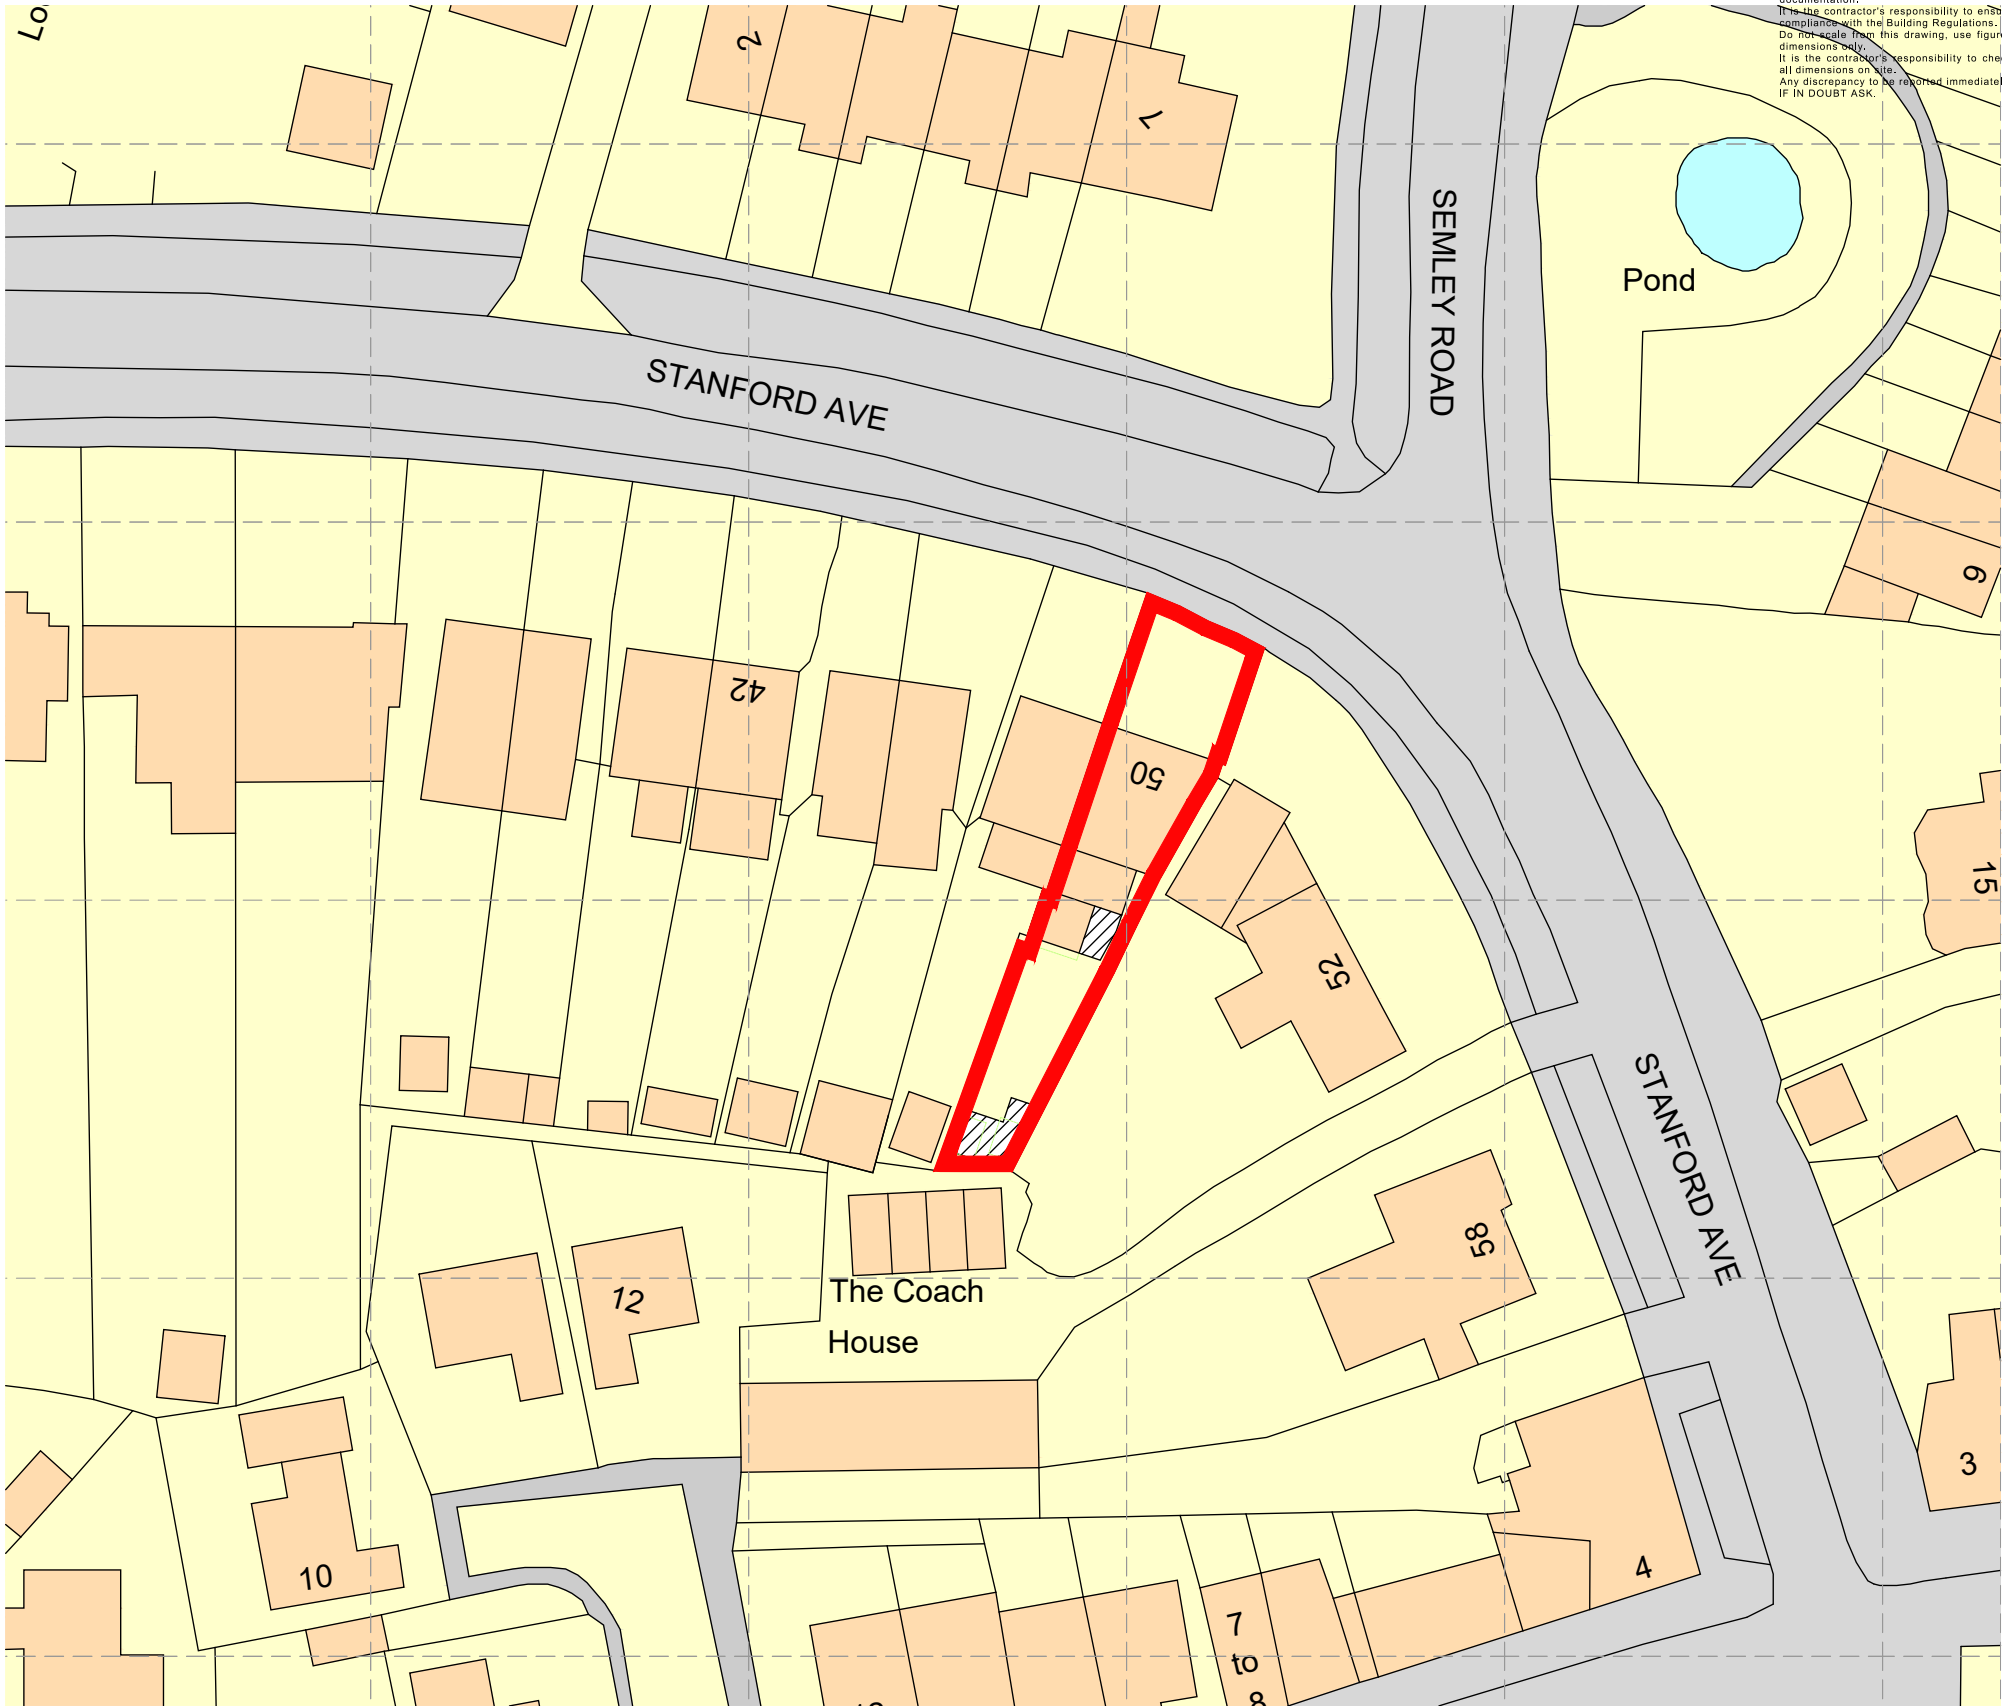


block plan



proposed extension & garden office shown hatched

Ordnance Survey, (c) Crown Copyright 2026.
All rights reserved. Licence number 100022432

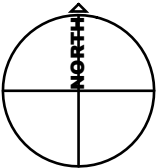

notes + revisions				client + project		title		scale	number
A	16.07.2026	Red boundary added to Block Plan following validation officer comments.		Mr. & Mrs. T. Butler		50 Stanford Avenue		1 : 1250/500 @ A3	2634.LP01A
				Hassocks		Location + Block Plans		24.06.2026	OS