



Rev.	Date	Comment	By
------	------	---------	----




Landivar Architects

ARCHITECTS AND DESIGNERS

Landivar Architects Limited
The Workshop
Unit 3, 29-42 Windsor Street
Brighton
BN1 1RJ


Office: 01273 739590
Workshop: 01273 819493

info@landivar-architects.com
www.landivar-architects.com

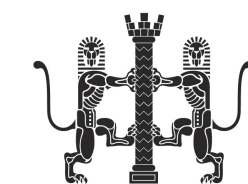

DRAWING STATUS:	PLANNING
CLIENT:	MARTIN HOMES
PROJECT:	CYPRUS ROAD
DRAWING:	GA ELEVATION / SECTION
DRAWN:	ML
SCALE:	1:50 @ A1
DATE:	JUNE 2020
REV:	-
JOB NO:	1537
DRG. NO:	D.007

SIDE (WEST) ELEVATION SCALE 1:50

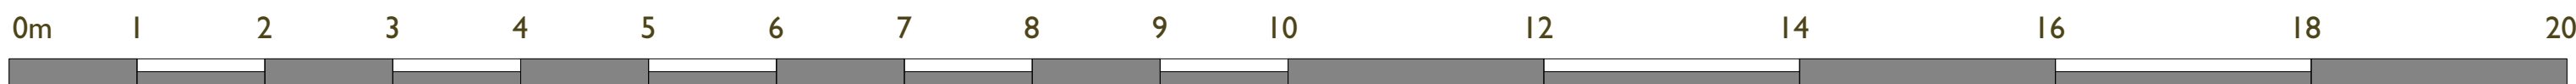

1:50 Scale Bar