





Rev.	Date	Comment	By
------	------	---------	----

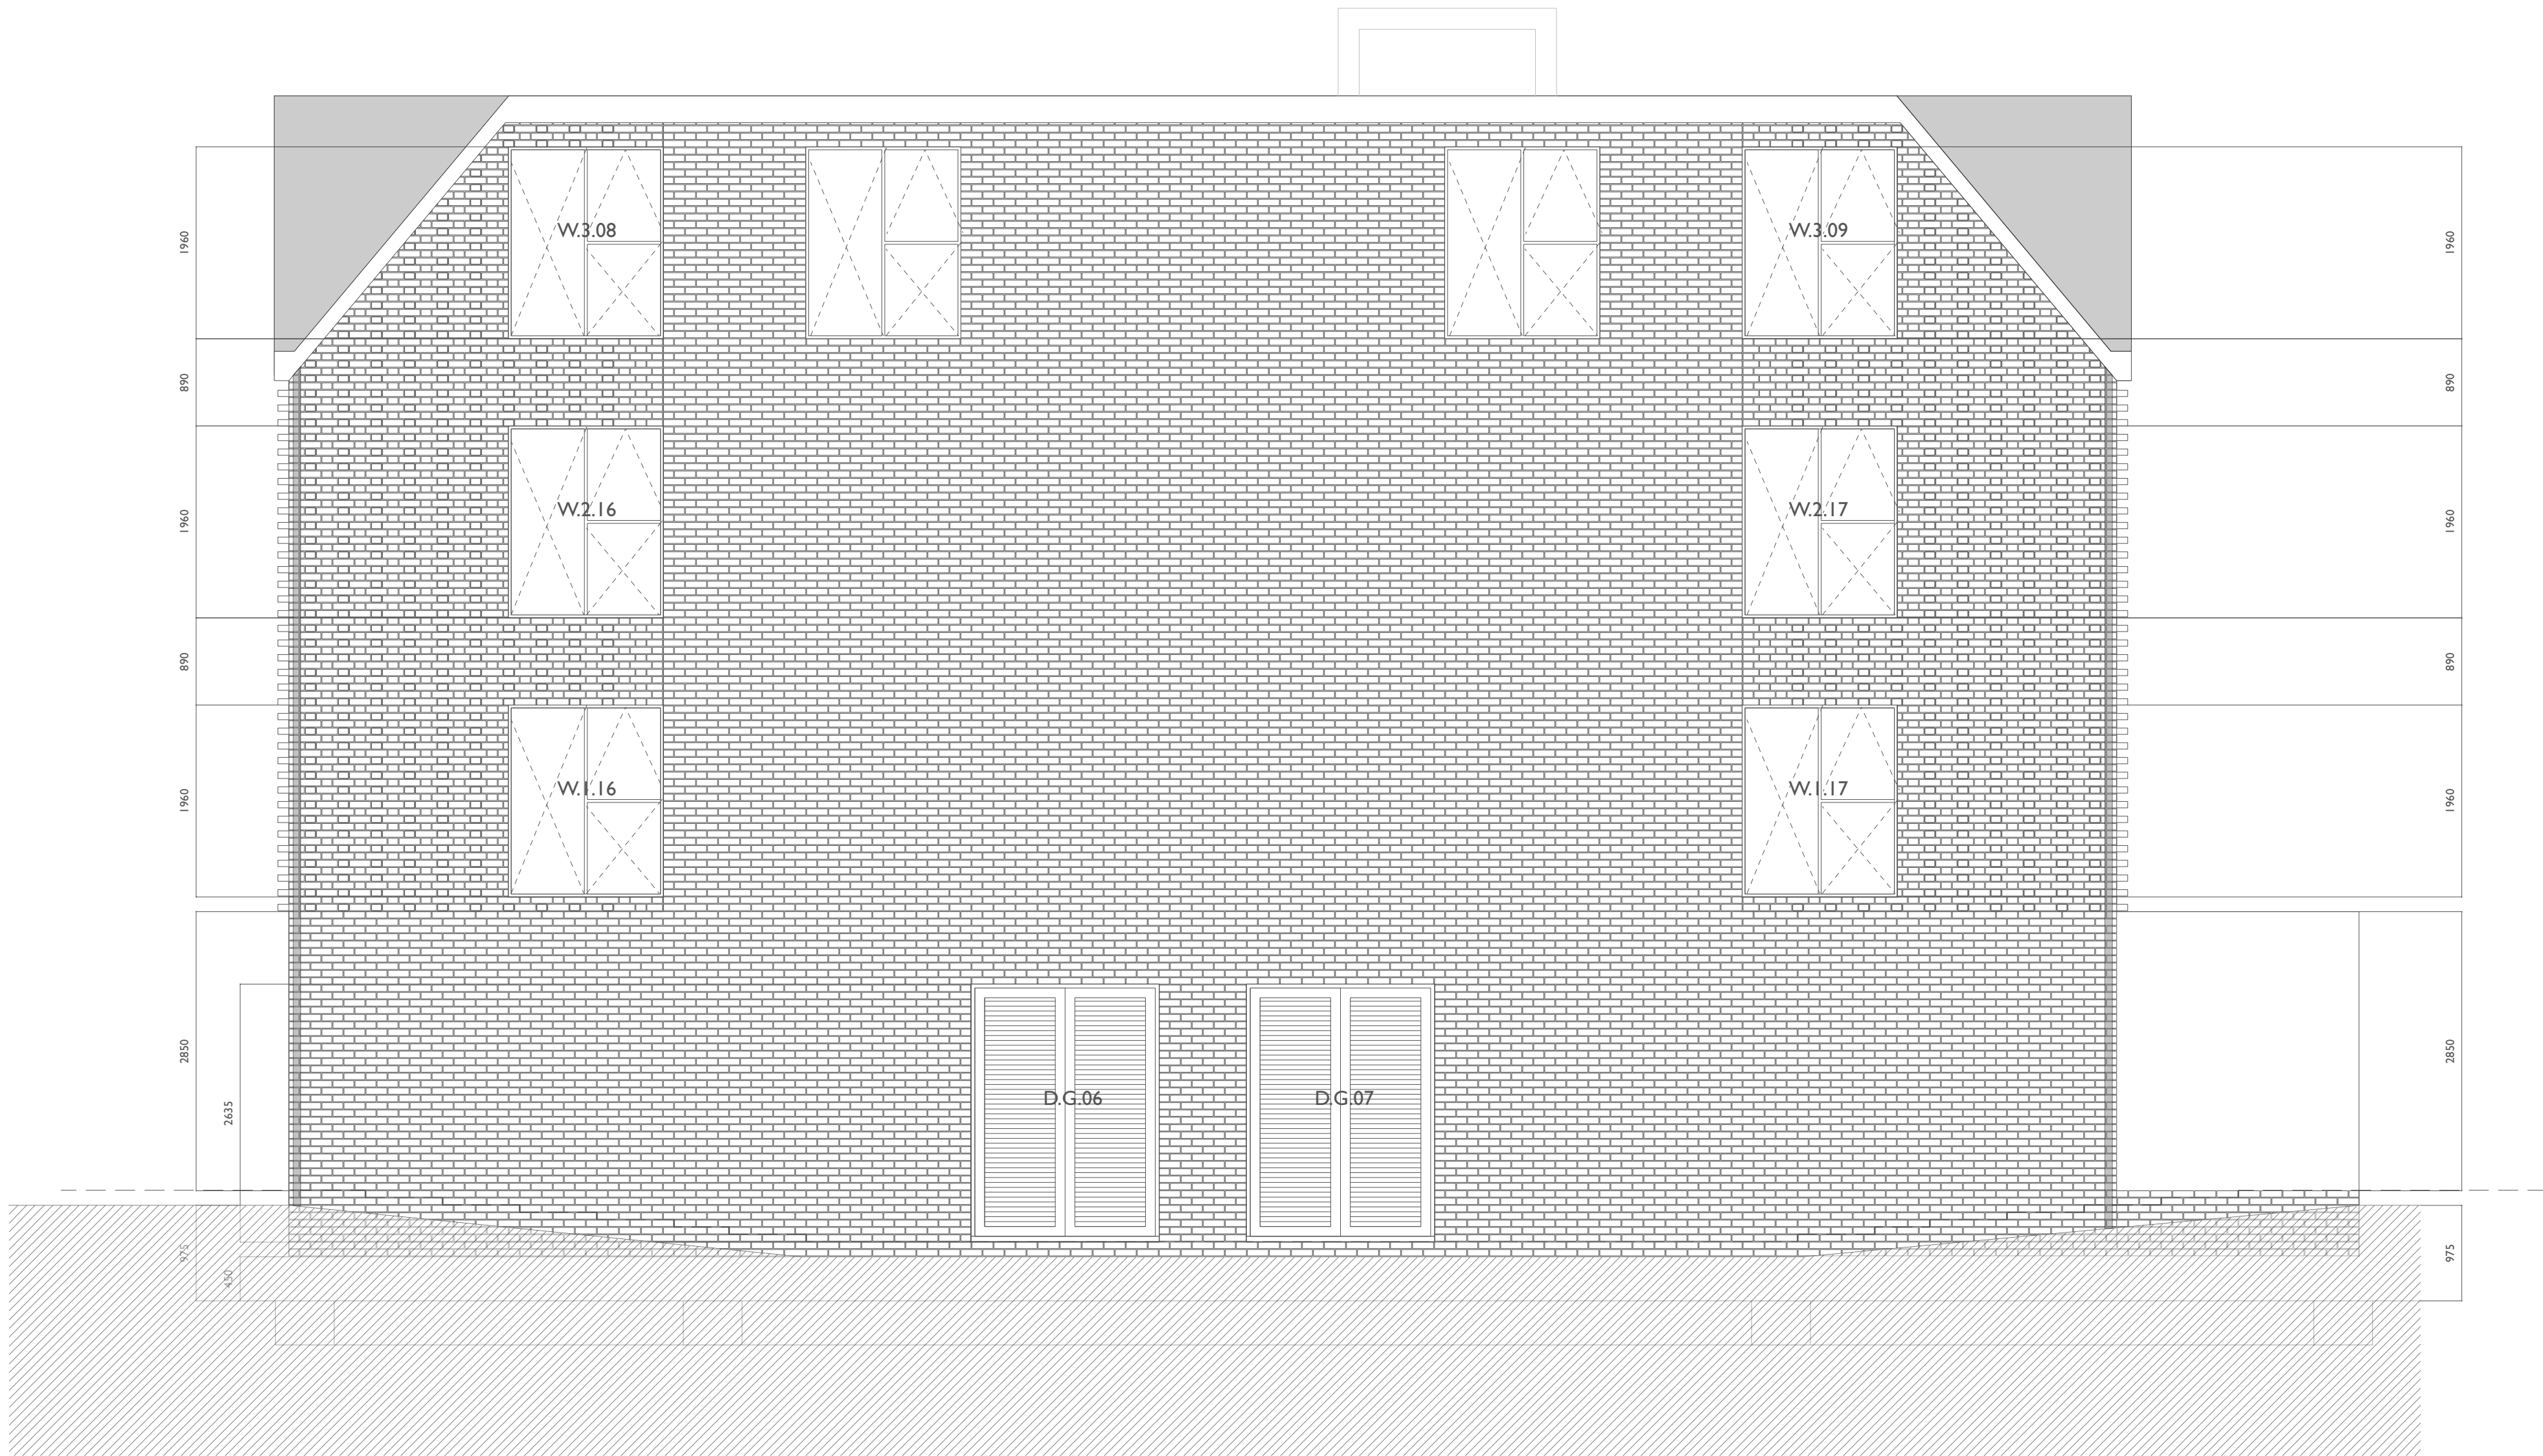

REAR (SOUTH) ELEVATION SCALE 1:50

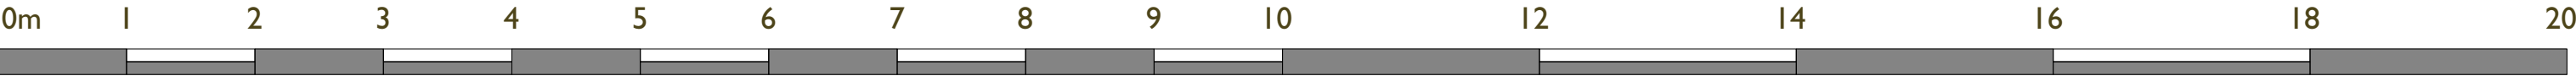

1:50 Scale Bar


Landivar Architects

ARCHITECTS AND DESIGNERS

Landivar Architects Limited
The Workshop
Unit 3, 29-42 Windsor Street
Brighton
BN1 1RJ

Office: 01273 739590
Workshop: 01273 819493

info@landivar-architects.com
www.landivar-architects.com

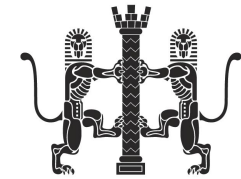

DRAWING STATUS:	PLANNING		
CLIENT:	MARTIN HOMES		
PROJECT:	CYPRUS ROAD		
DRAWING:	GA ELAVATION		
DRAWN	ML	SCALE	: 1:50 @ A1
DATE	JUNE 2020	REV.	
JOB NO.	1537	DRG. NO.	D.08