

Legend

CAUTION AREA
BT.CAUTION_AREA

EQUIPMENT
FIBRE, TCODE
COPPER, CABINET
COPPER, DP


DUCT
AERIAL
TUNNEL
DUCT

PROPOSED
AERIAL
DUCT

STRUCTURE
YCODE
CABINET SHELL
SPLIT COUPLING
POLE
KIOSKS
MANHOLE
JOINTBOX
CHANGE OF STATE
DUCT TEE

PROPOSED
MANHOLE
JOINTBOX
DUCT TEE

Other proposed plant is shown using dashed lines.
BT symbols not listed above may be disregarded.

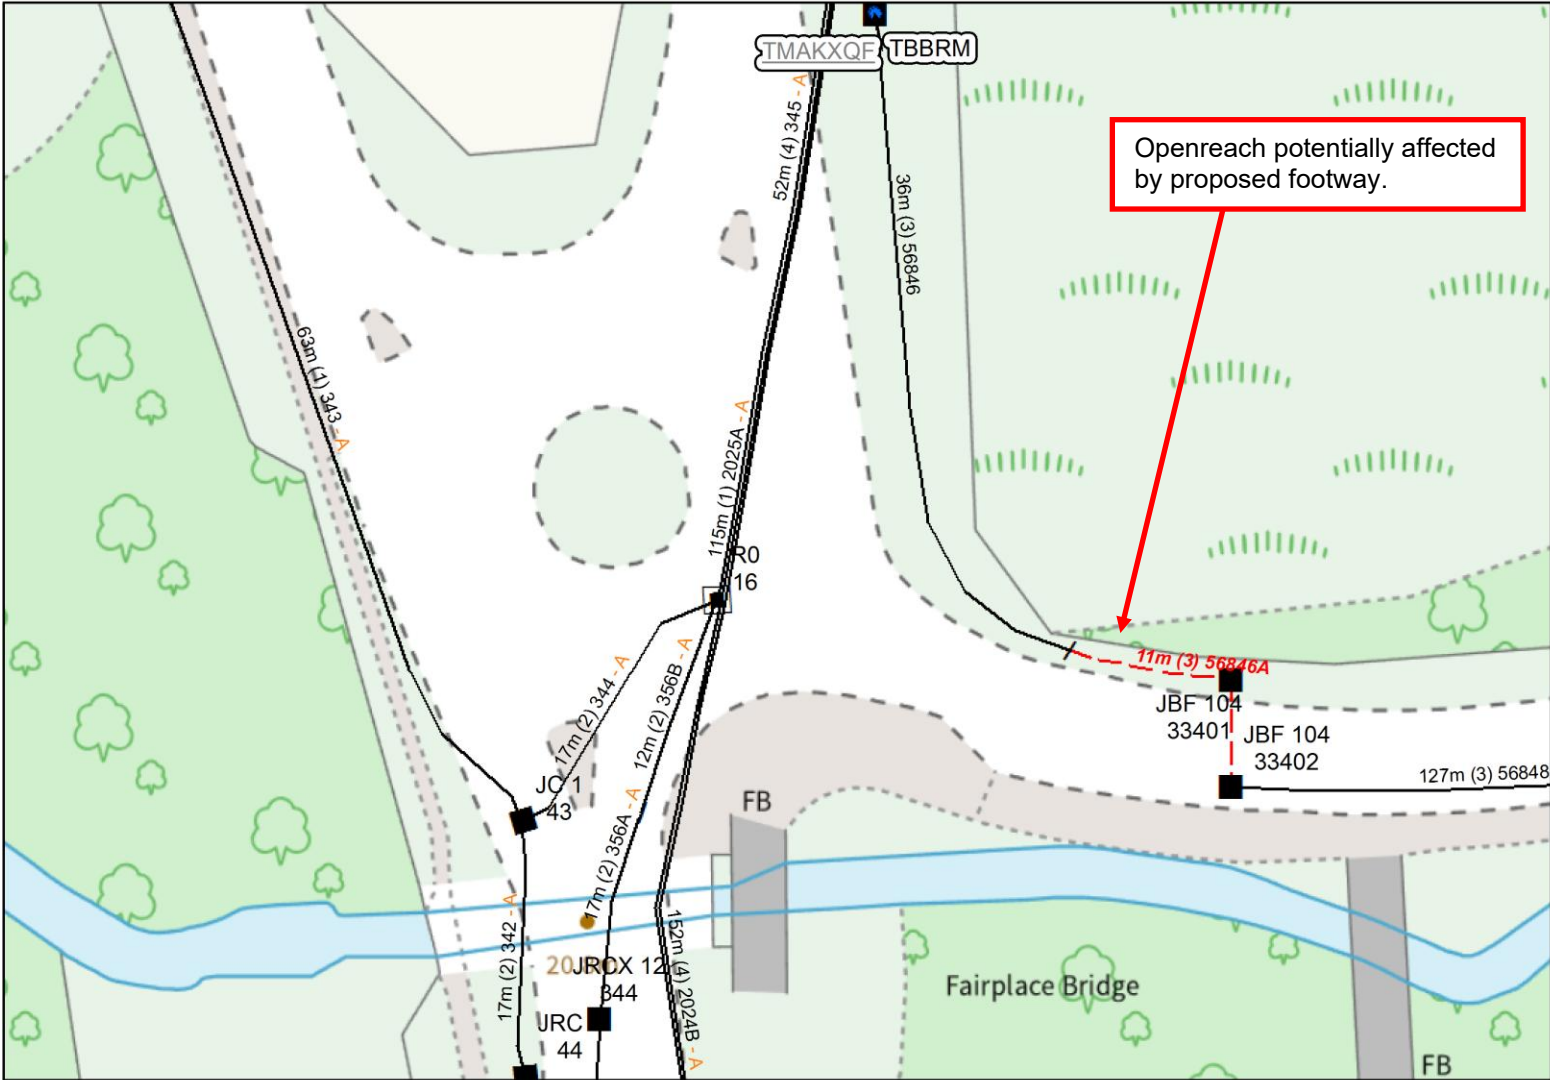

Reproduced by permission of Ordnance Survey on behalf of HMSO. © Crown copyright and database right 2013. All rights reserved. Ordnance Survey Licence number: 100028040

IMPORTANT WARNING:
Information regarding the location of BT apparatus is given for your assistance and is intended for general guidance only. No guarantee is given of its accuracy. It should not be relied upon in the event of excavations or other works being made near to BT apparatus, which may exist at various depths and may deviate from the marked route.

Existing BT plant may not be recorded.
Information valid at time of preparation.
CLICK BEFORE YOU DIG
FOR PROFESSIONAL FREE-OF-CHARGE ASSISTANCE PRIOR TO COMMENCEMENT OF EXCAVATION WORKS INCLUDING LOCATE AND MARKING SERVICE
email cbyd@openreach.co.uk
ADVANCE NOTICE REQUIRED
(Office Hours Monday - Friday 08.00 to 17.00)



PLANT INFORMATION REPLY
1 Fairbridge Way, Abbotsford, West Sussex
Openreach Ref: DT/BCQR12/954358

openreach