




Gibbshaven Farm

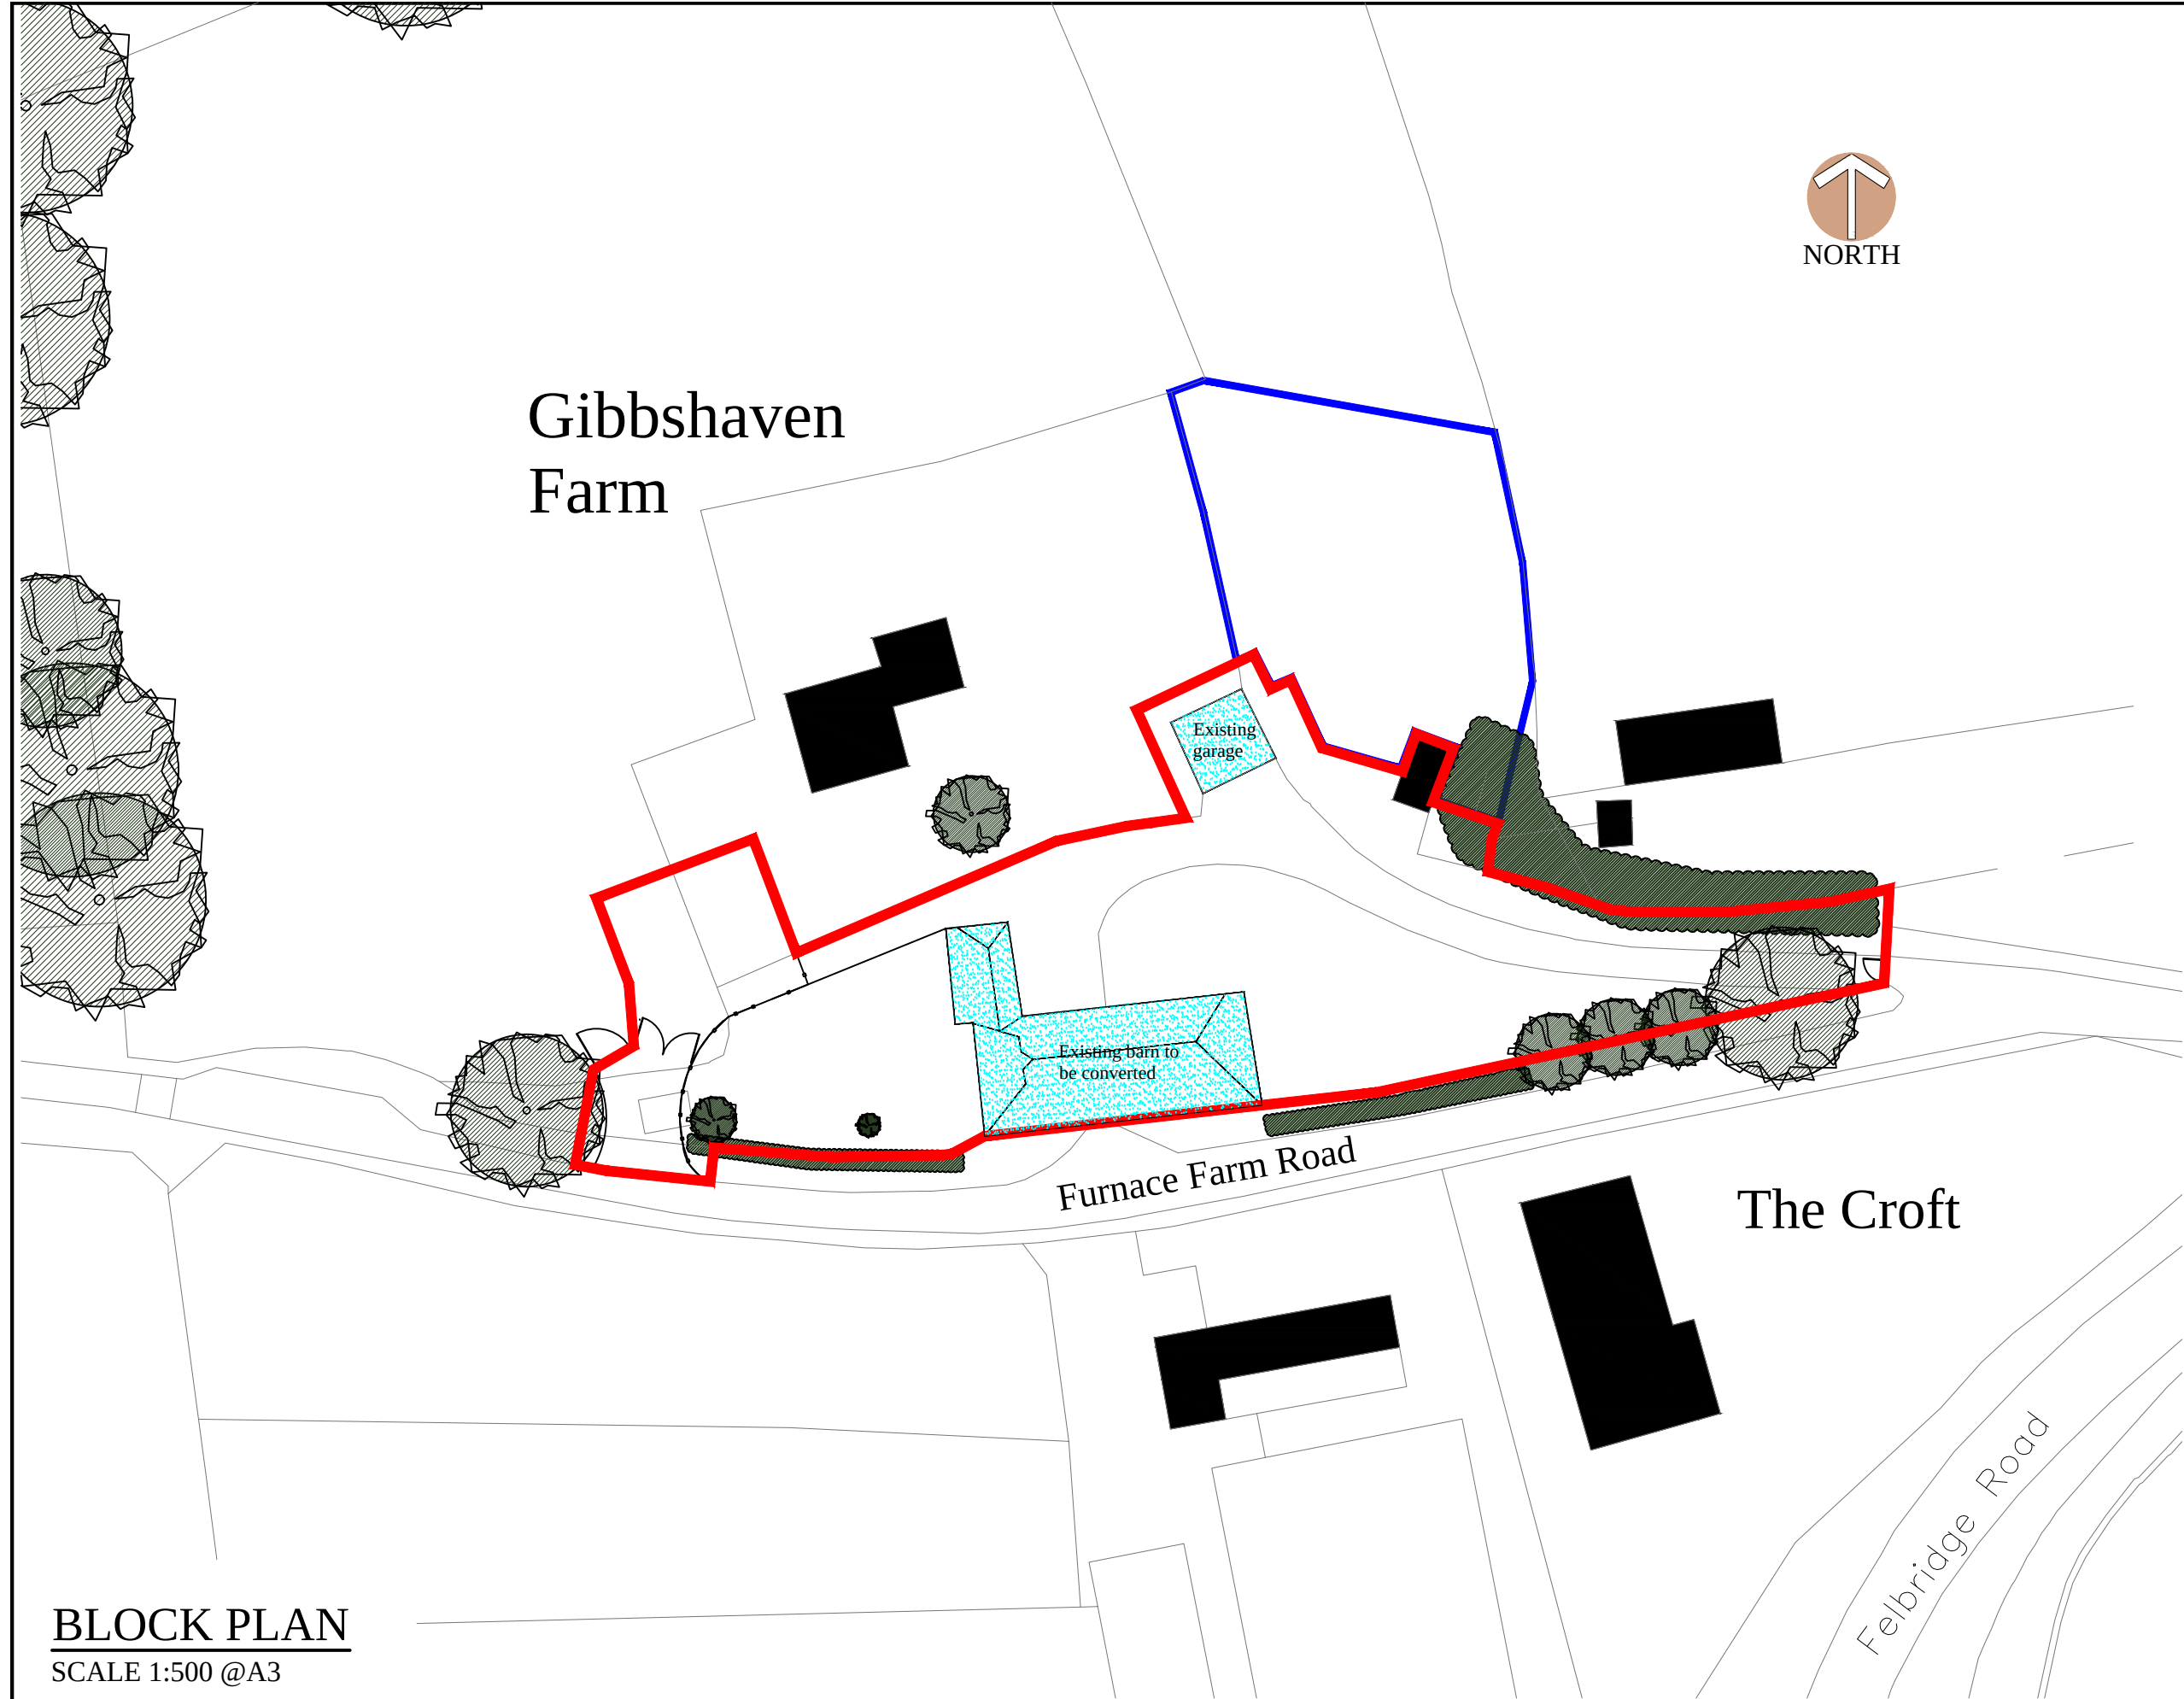

NORTH

Existing garage

Existing barn to be converted

Furnace Farm Road

The Croft

Felbridge Road

BLOCK PLAN

SCALE 1:500 @A3



REV.	DATE	DESCRIPTION
A	26.06.26	UPDATED
Drawing		
SITE AND BLOCK PLAN		
Project		
GIBBSHAVEN FARM FURNACE FARM ROAD FELBRIDGE		
Client		
DAVID AND CLAIRE PARISH		
Architect		
Michael Blacker <i>Partnership</i>		
No1 MARK STREET, REIGATE, SURREY RH2 0BL E - MAIL eng@blacker.co.uk TELEPHONE 01737 244886 FACSIMILE 01737 224556		
THE COPYRIGHT IN THIS DRAWING IS THE PROPERTY OF THE MICHAEL BLACKER PARTNERSHIP AND NEITHER THE DRAWING NOR ANY PART OF IT, NOR ANY INFORMATION CONTAINED THEREIN, SHALL BE REPRODUCED OR DISCLOSED TO ANY THIRD PARTY WITHOUT PRIOR CONSENT OF THE MICHAEL BLACKER PARTNERSHIP.		
Scale	Drawn	Checked
1:500 @ A3	PDK	
Date	Job No.	Rev
FEB 26	4882	SP1 A