




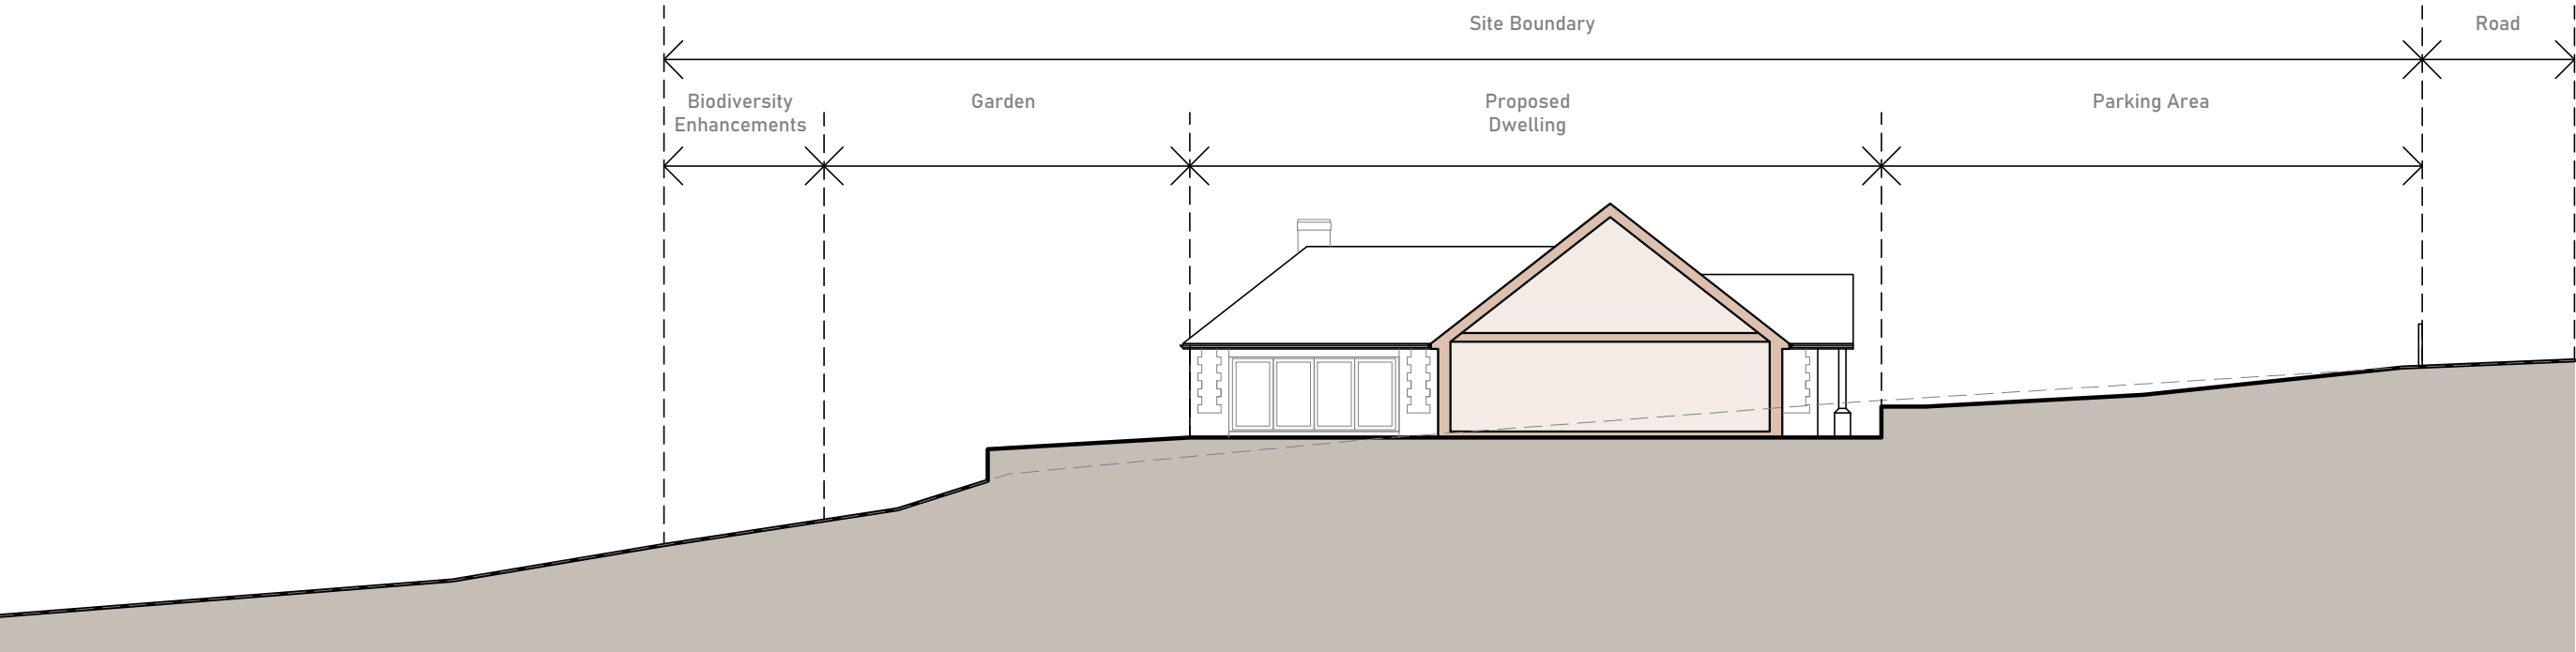

Section A-A

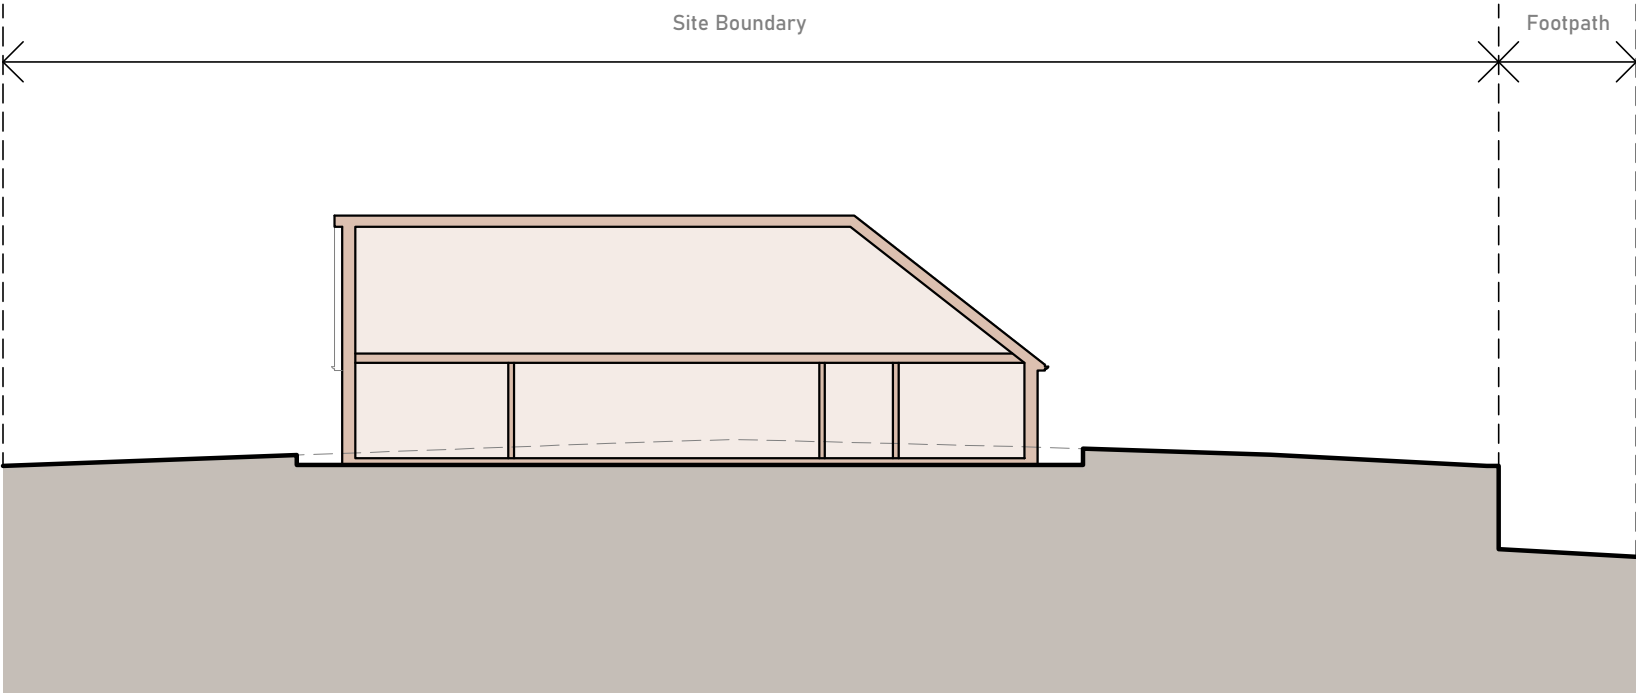

Section B-B

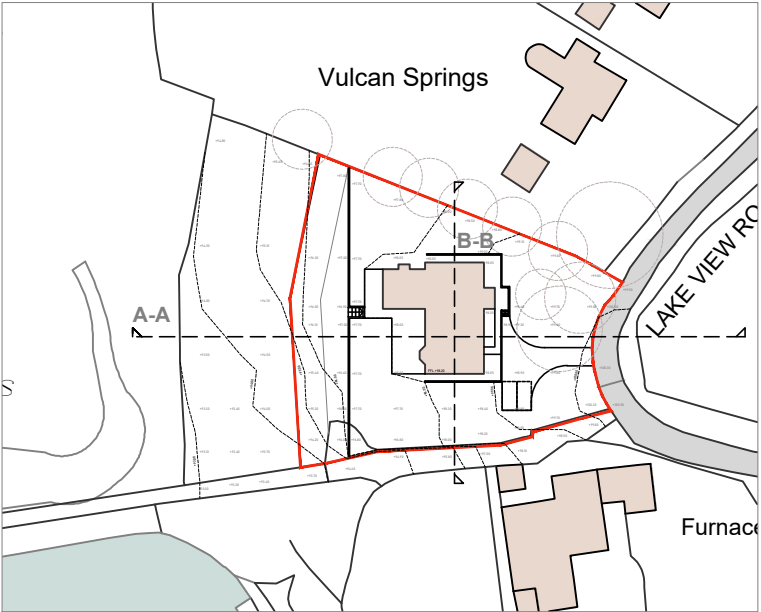

Project:
Land at Lake View Road, Felbridge, RH19 2QE

Drawing Title:
Site Sections - Proposed

Scale:
1:200 @ A3

Drawing Number: A110-J1002	Revision: -
--------------------------------------	-----------------------

