


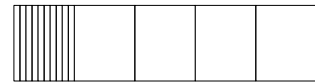


0 10 20 30 40 50 M



1

Location Plan
Scale 1:1250 @ A3

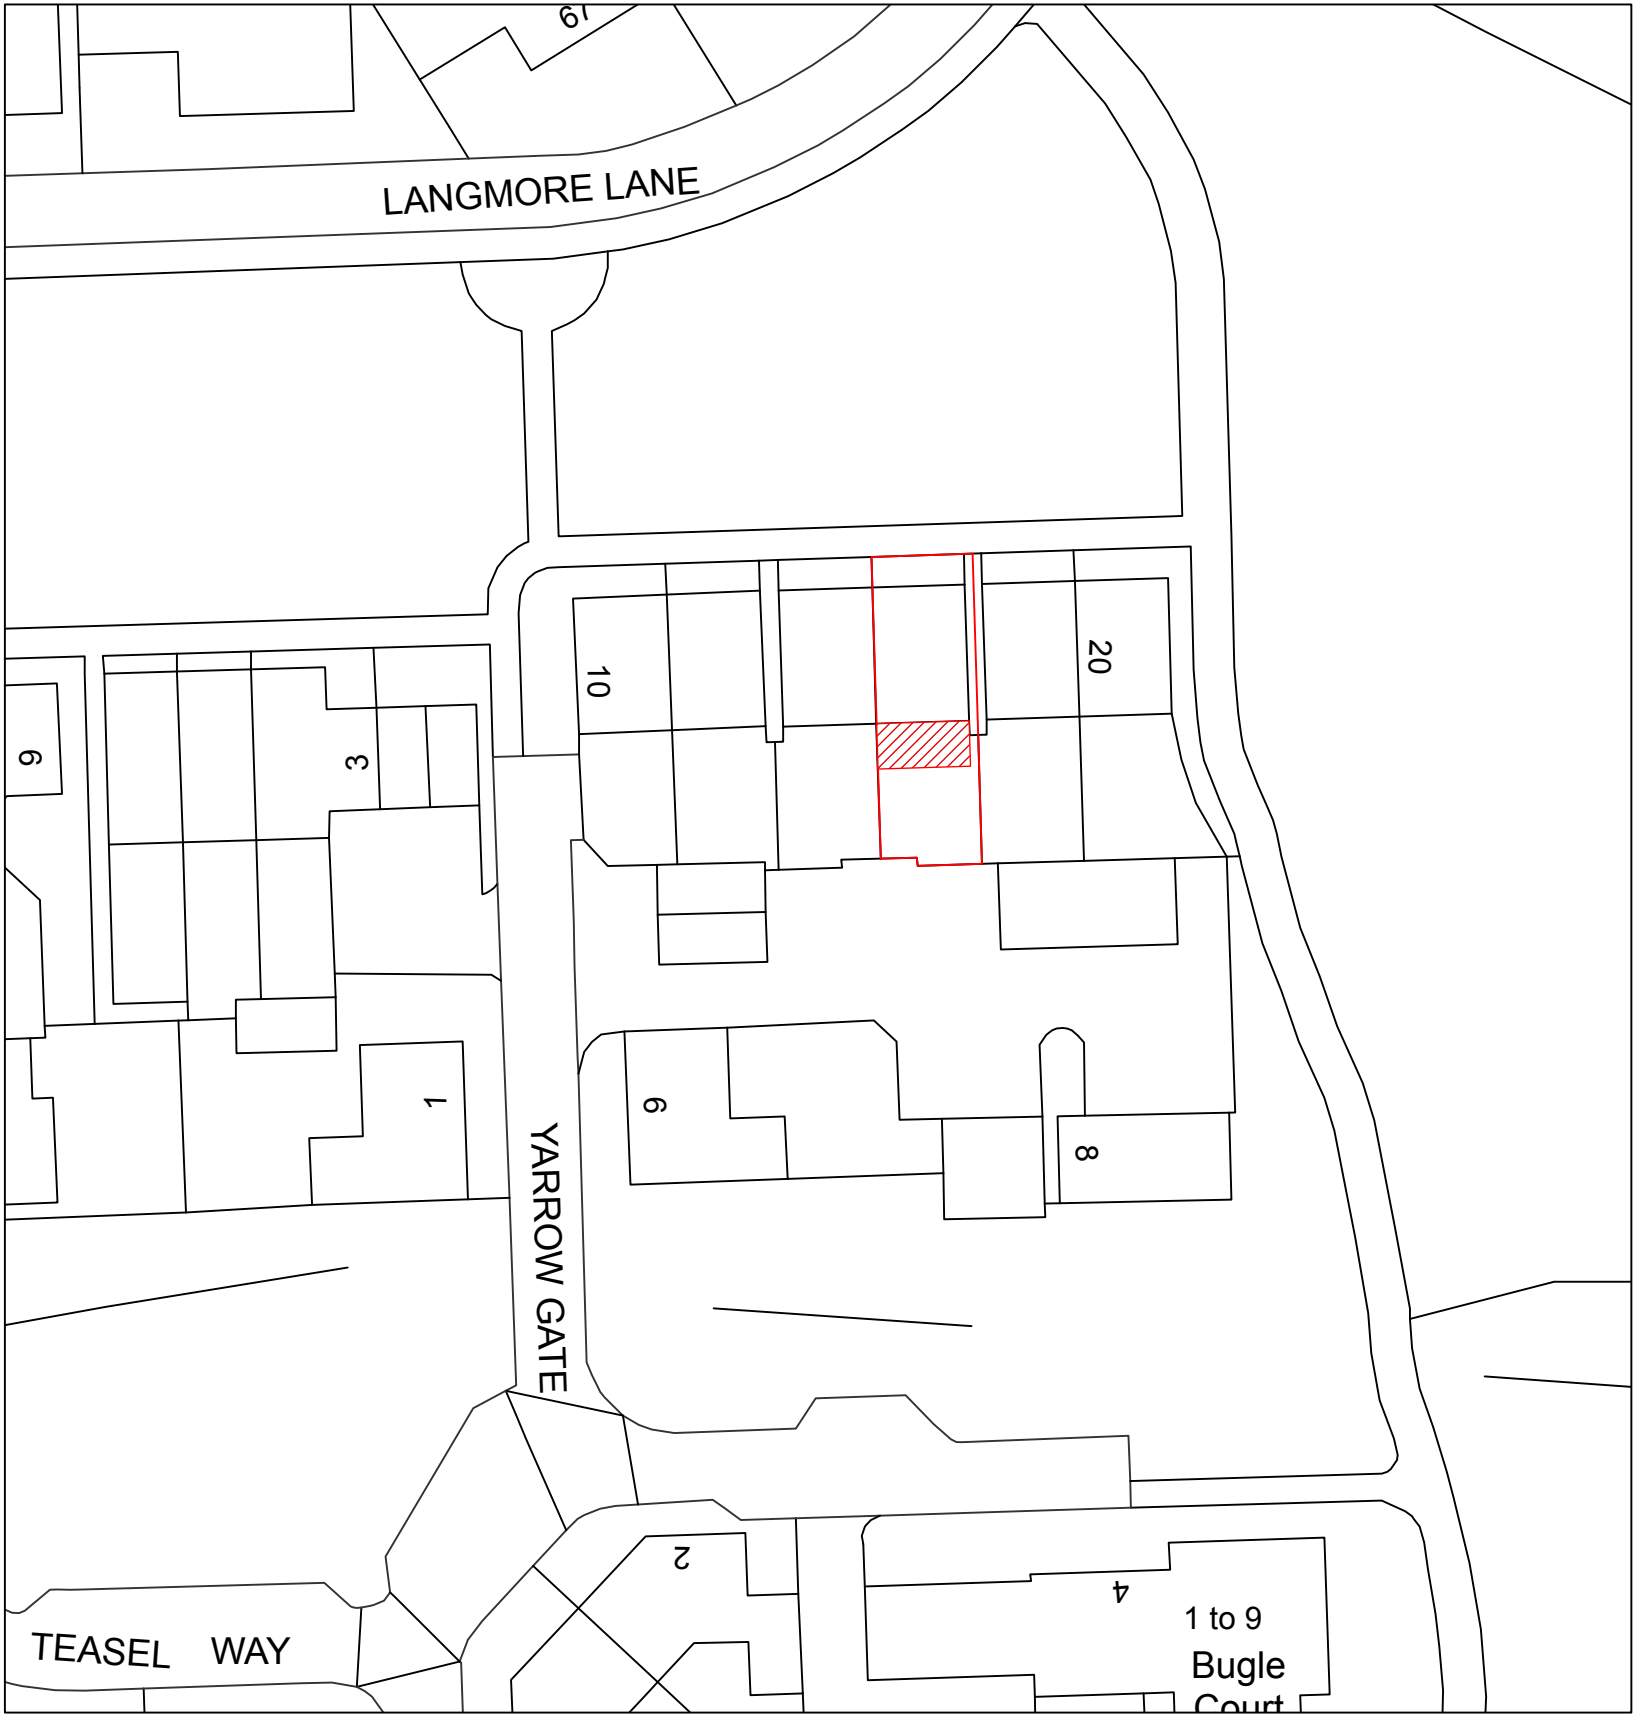

0 5 10 15 20 25 M



2

Block Plan
1:500 @ A3



Ordnance survey data reproduced under licence (No. 100054135)

TITLE Location & Block Plans	DRAWING No. 4087-05	DRAWN	ISSUE	DATE	CLIENT Mr & Mrs Richards	PROJECT ADDRESS 16 Yarrow Gate, Haywards Heath RH16 2GB.	SCALE As shown at A3	 hello@arkitectly.co.uk
------------------------------------	------------------------	-------	-------	------	-----------------------------	--	-------------------------	---