




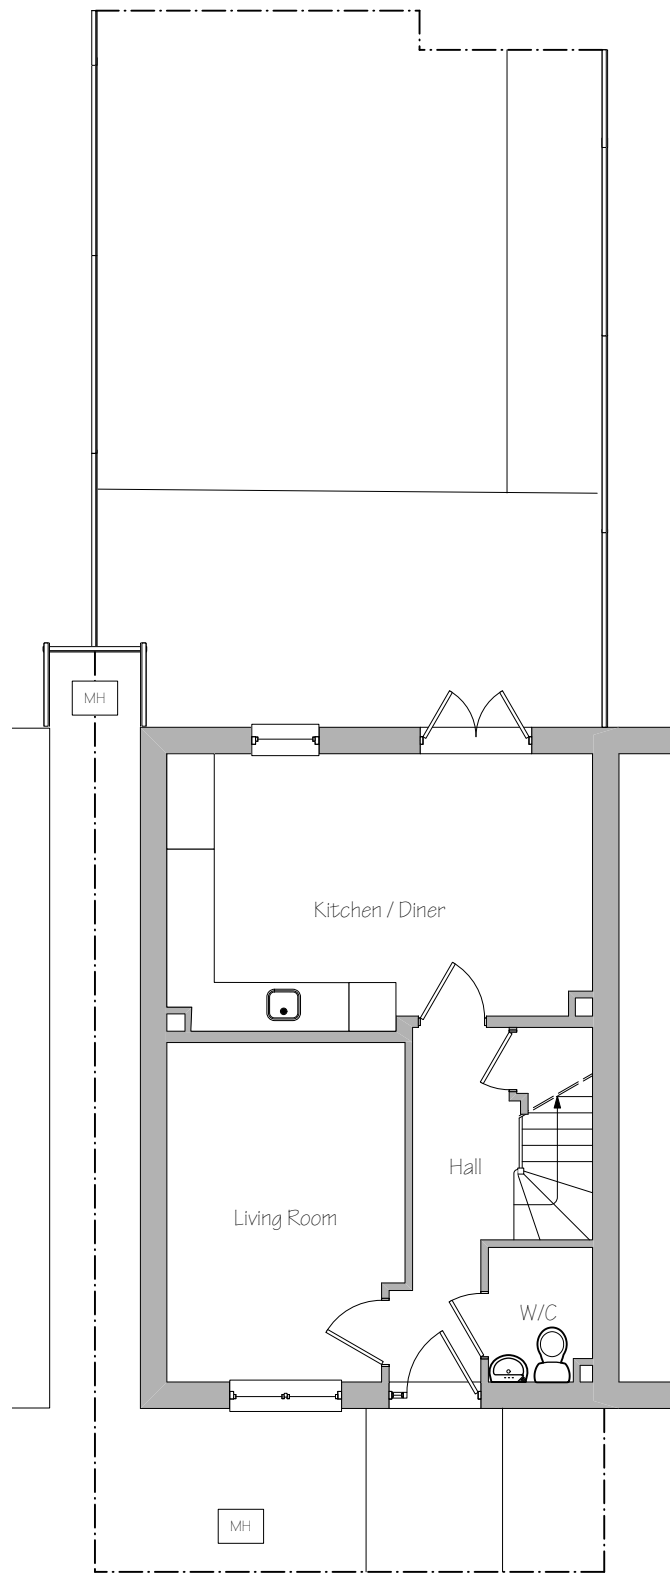


1 Ground Floor

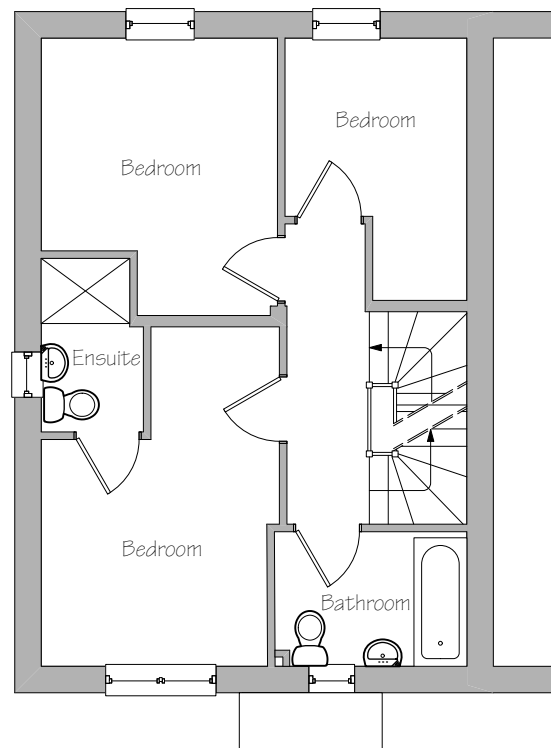

2 First Floor

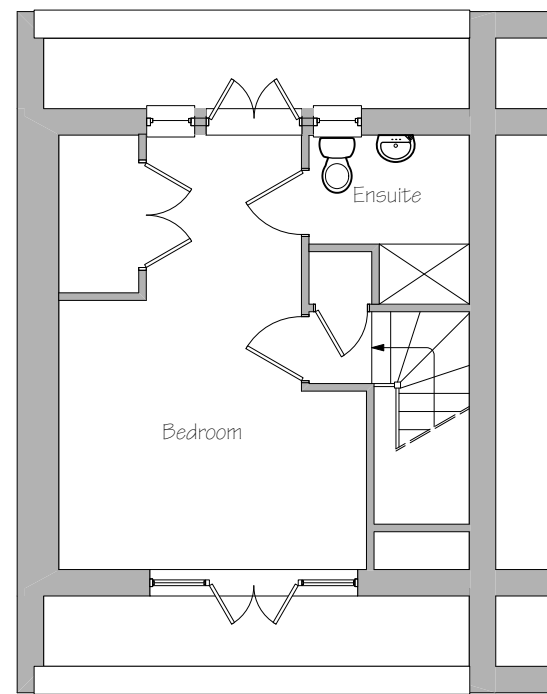

3 Second Floor

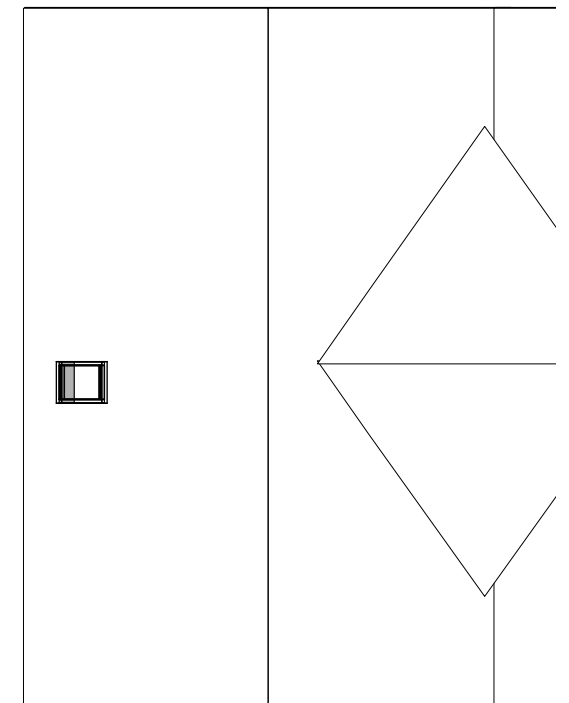

4 Roof

TITLE
Existing Plans

DRAWING No.
4087-01

DRAWN ISSUE

DATE

CLIENT
Mr & Mrs Richards

PROJECT ADDRESS
16 Yarrow Gate, Haywards
Heath RH16 2GB.

SCALE
1:100 at A3




Arkitectly
hello@arkitectly.co.uk