





Scale 1: 1250



SITE LOCATION PLAN

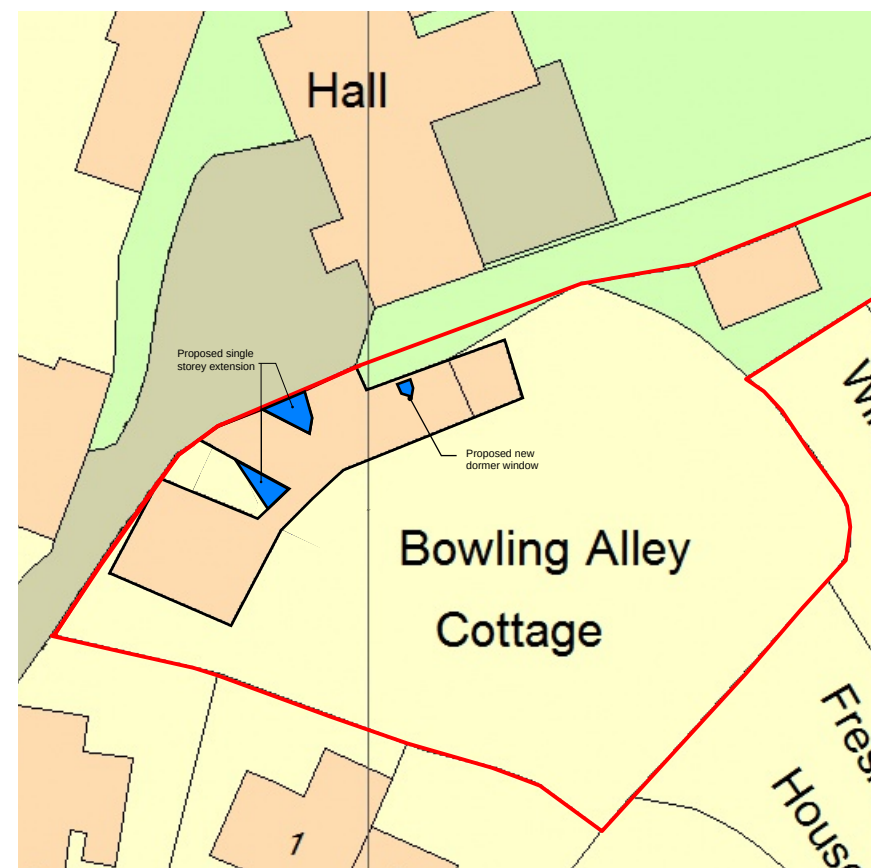

Scale 1: 500

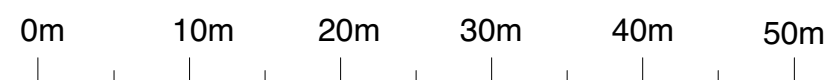

BLOCK PLAN

Job Name		
BOWLING ALLEY COTTAGE, THE GREEN, HORSTED KEYNES, RH17 7AP		
Status	Drawing Title	
LISTED BUILDING	SITE LOCATION PLAN AND BLOCK PLAN	
Date	Scale	
Jan 2025	1:1250 & 1:500 @ A3	
© All rights reserved - Do not scale off drawing All dimensions to be checked on site		L-01a