
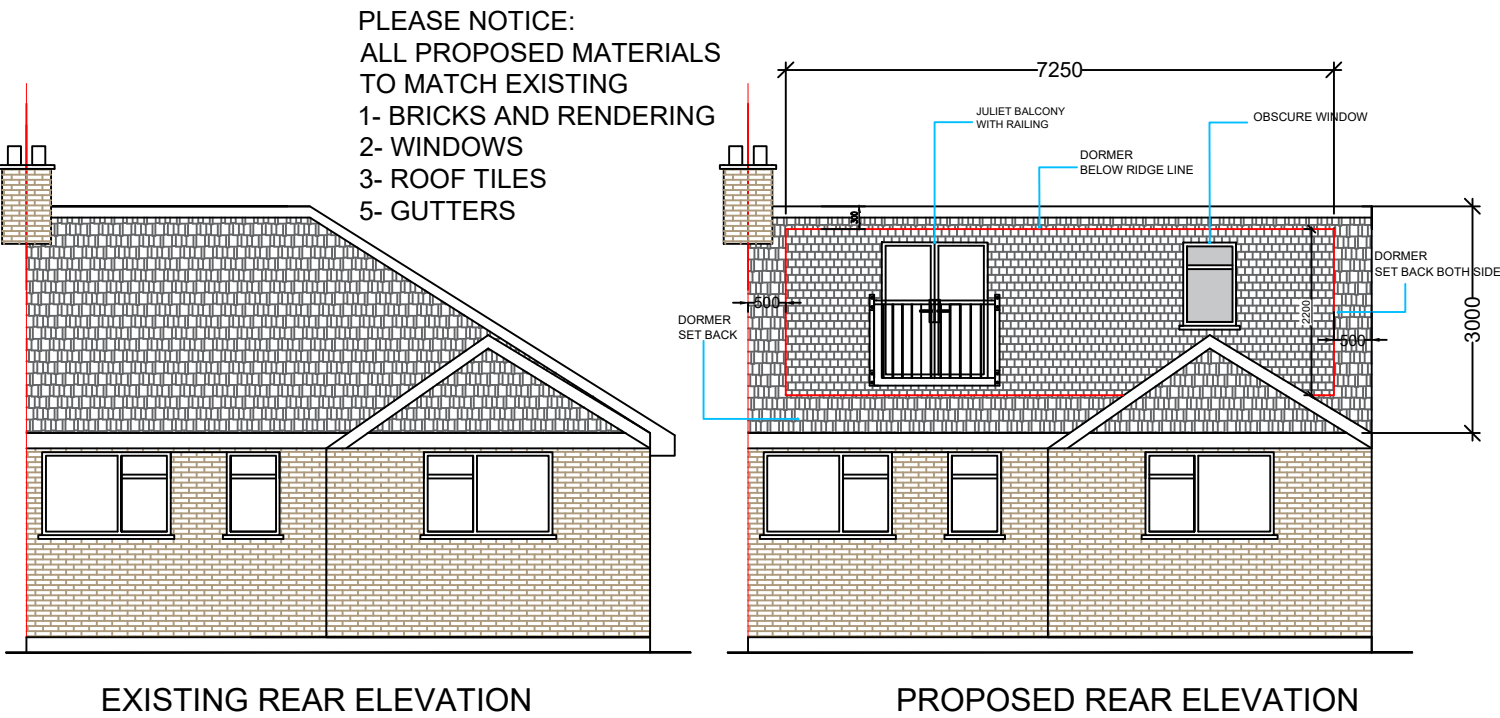


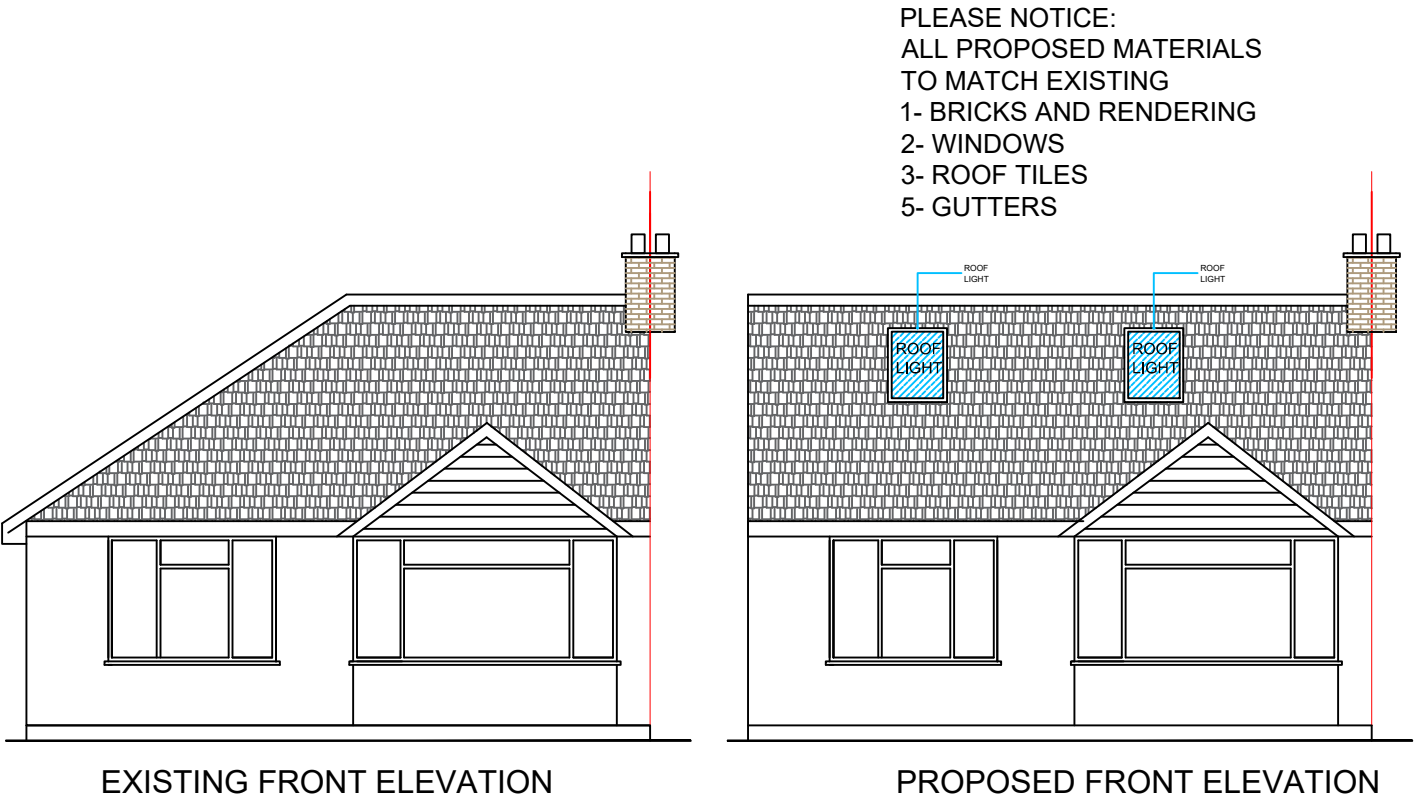

SCALE: 1:100

 Engineering Construction Design Ltd	ENGINEERING CONSTRUCTION DESIGN LTD SUITE 300, CUMBERLAND HOUSE 80 SCRUBS LANE, WHITE CITY NW10 6RF E:fahir@eng-constructiondesign.com Mob:07507484719	PROJECT	DRAWING TITLE	SITE ADDRESS	DRAWINGS RECORD			REVISION REC				GEN DETAILS	SHEET NO
		LOFT CONVERSION	PROPOSED FRONT AND REAR EXTENSION	20 NIGHTINGALE LANE BURGESS HILL RH15 9JJ	ISSUE TO	NO	DATE OF ISSUE	NO	DATE	NO	DATE	SCALE: 1:100 & A 3	2&A3
					CLIENT	1	18-01-2025				DRAWING NO:		
					PL OFFICE	1	18-01-2025				ECDL/430/W/S/P/2		
					B R OFFICE	1	07-02-2025				DATE: 07-02-2025		