



PLEASE NOTICE:
ALL PROPOSED MATERIALS
TO MATCH EXISTING
1- BRICKS AND RENDERING
2- WINDOWS
3- ROOF TILES
5- GUTTERS

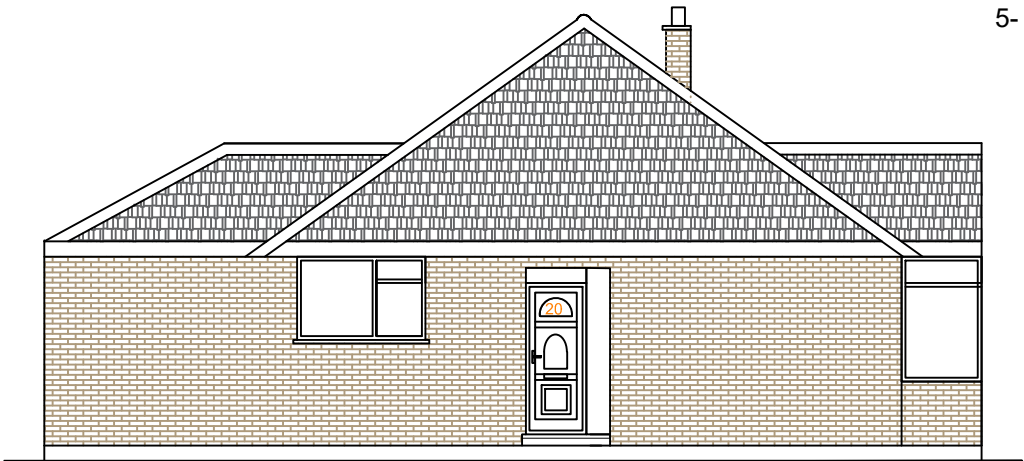


EXISTING SIDE ELEVATION A

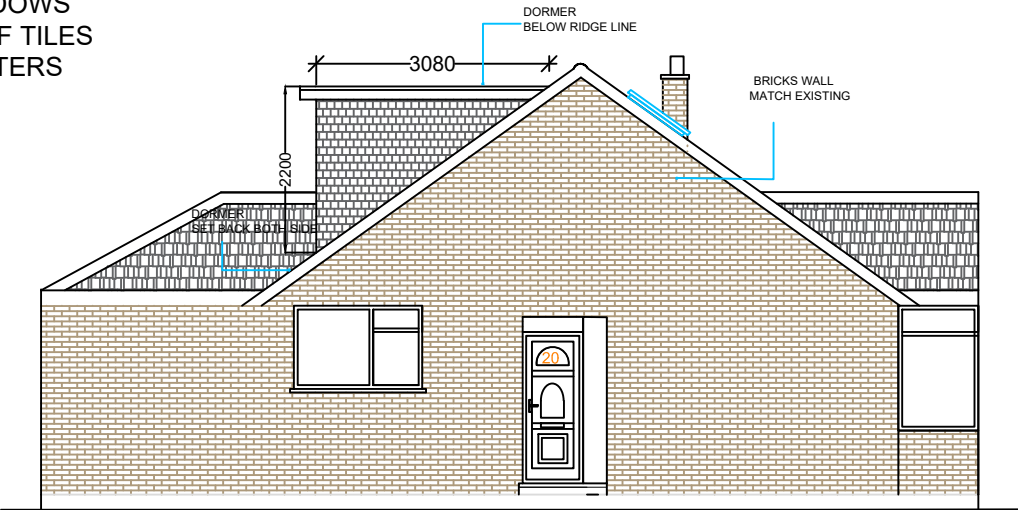


PROPOSED SIDE ELEVATION A

PLEASE NOTICE:
ALL PROPOSED MATERIALS
TO MATCH EXISTING
1- BRICKS AND RENDERING
2- WINDOWS
3- ROOF TILES
5- GUTTERS

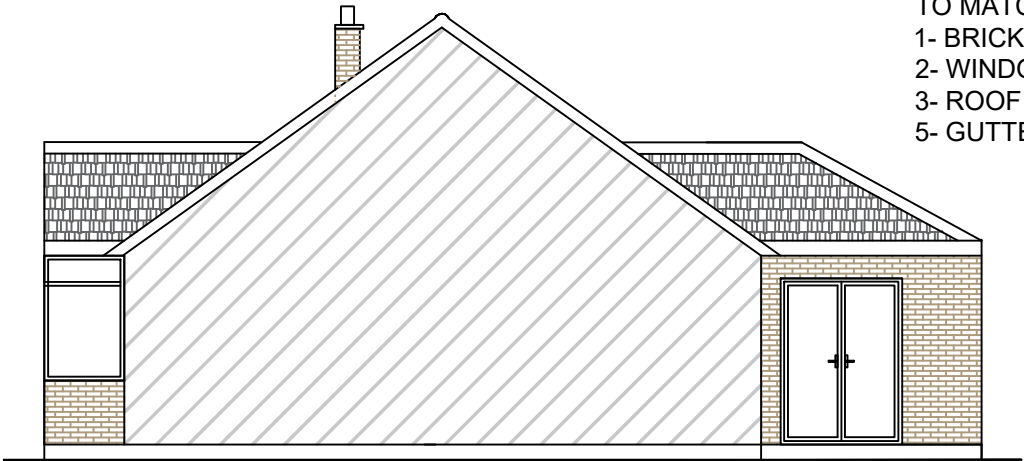

EXISTING SIDE ELEVATION B

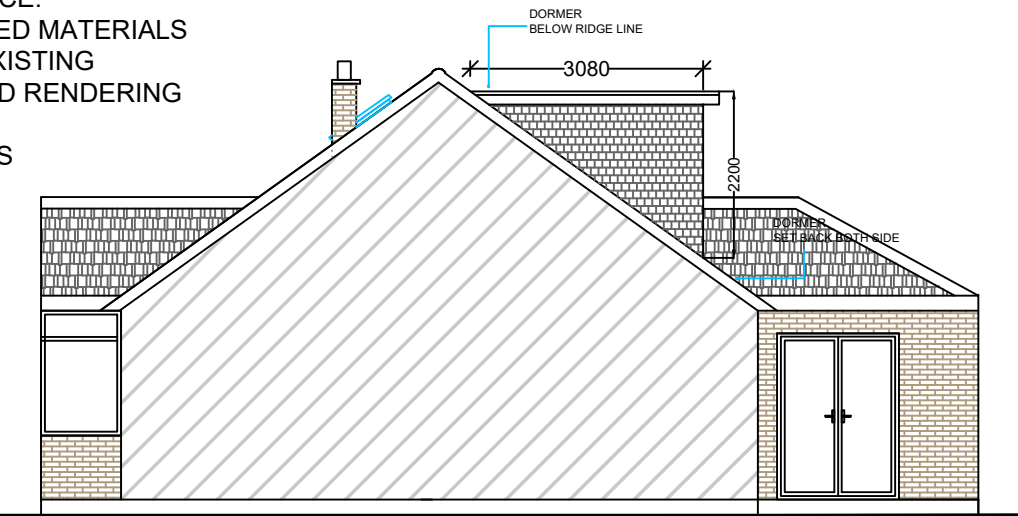

PROPOSED SIDE ELEVATION B

SCALE: 1:100 0 0.5 1m 5m 10m

ENGINEERING CONSTRUCTION
DESIGN LTD
SUITE 300, CUMBERLAND HOUSE
80 SCRUBS LANE, WHITE CITY
NW10 6RF
E:fahir@eng-constructiondesign.com
Mob:07507484719

PROJECT	DRAWING TITLE	SITE ADDRESS	DRAWINGS RECORD			REVISION REC				GEN DETAILS	SHEET NO
LOFT CONVERSION	PROPOSED SIDE ELEVATION	20 NIGHTINGALE LANE BURGESS HILL RH15 9JJ	ISSUE TO	NO	DATE OF ISSUE	NO	DATE	NO	DATE	SCALE: 1:100 & A 3	3&A3
			CLIENT	1	18-01-2025					DRAWING NO:	
			PL OFFICE	1	18-01-2025					ECDL/430/W/S/P/3	
			B R OFFICE	1	02-02-2025					DATE: 07-02-2025	