

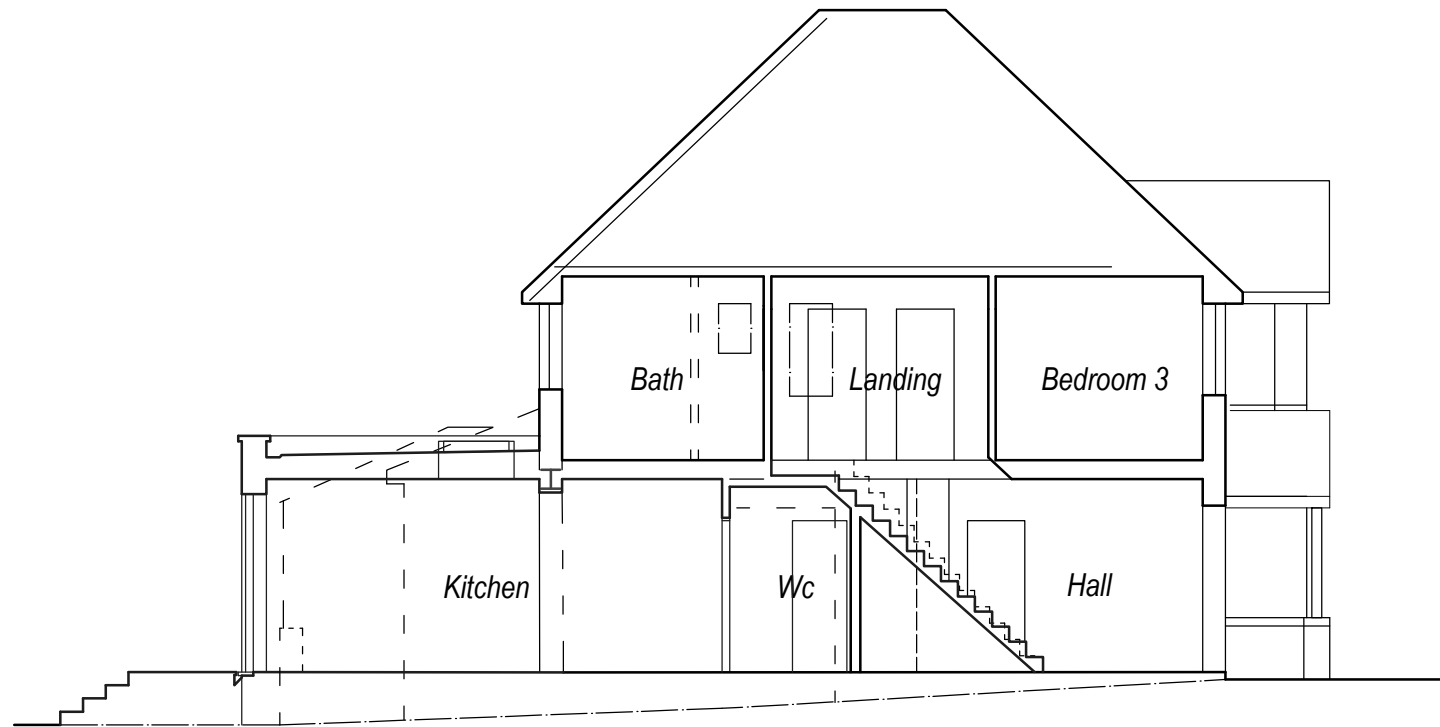


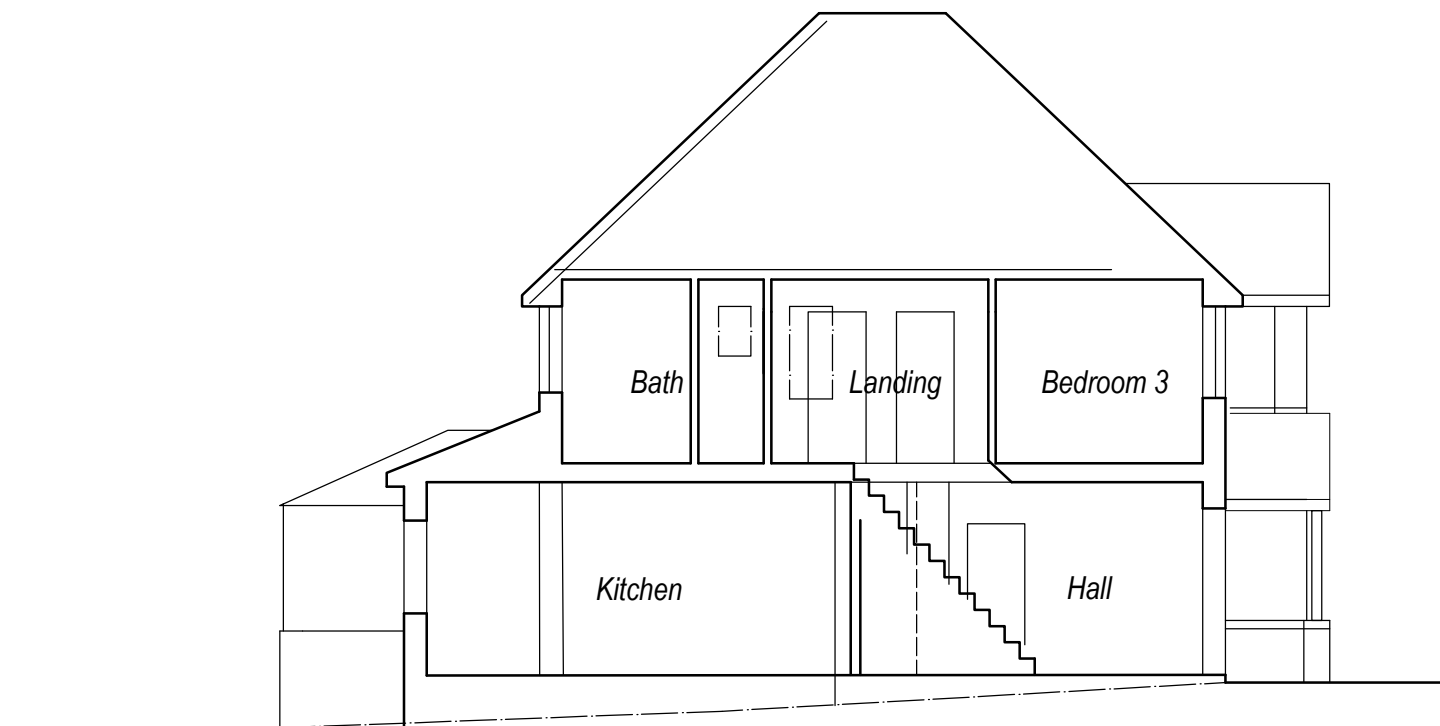

Proposed Section @ 1:100

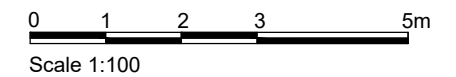

Existing Section @ 1:100

Rev	Description	Date
Job Reference		Client
Extension & Alterations 8 Chancellors Park Hassocks, BN6 8EZ		Mrs Atkinson
Drawing Title		Drawing No Rev
Existing & Proposed Sections		ADC 1599/09
Date	Scale	Dwg Size
25/11/24	1:100	A3
Plot Style	Drawn	Checked
ADCgreyscale	AD	AD

All dimensions to be checked on site and do not scale from this drawing. This drawing should be approved by Local Authority Building Control or other appropriate checking authority prior to commencement of work. This drawing should not be reproduced without the prior consent of the author.

ADC Alistair Dodd
Consulting

Architectural Services

Citibase Brighton, 95 Ditchling Road
Brighton, East Sussex, BN1 4ST
Tel: 01273 558330
Email: info@adcbrighton.co.uk
www.adcbrighton.com