

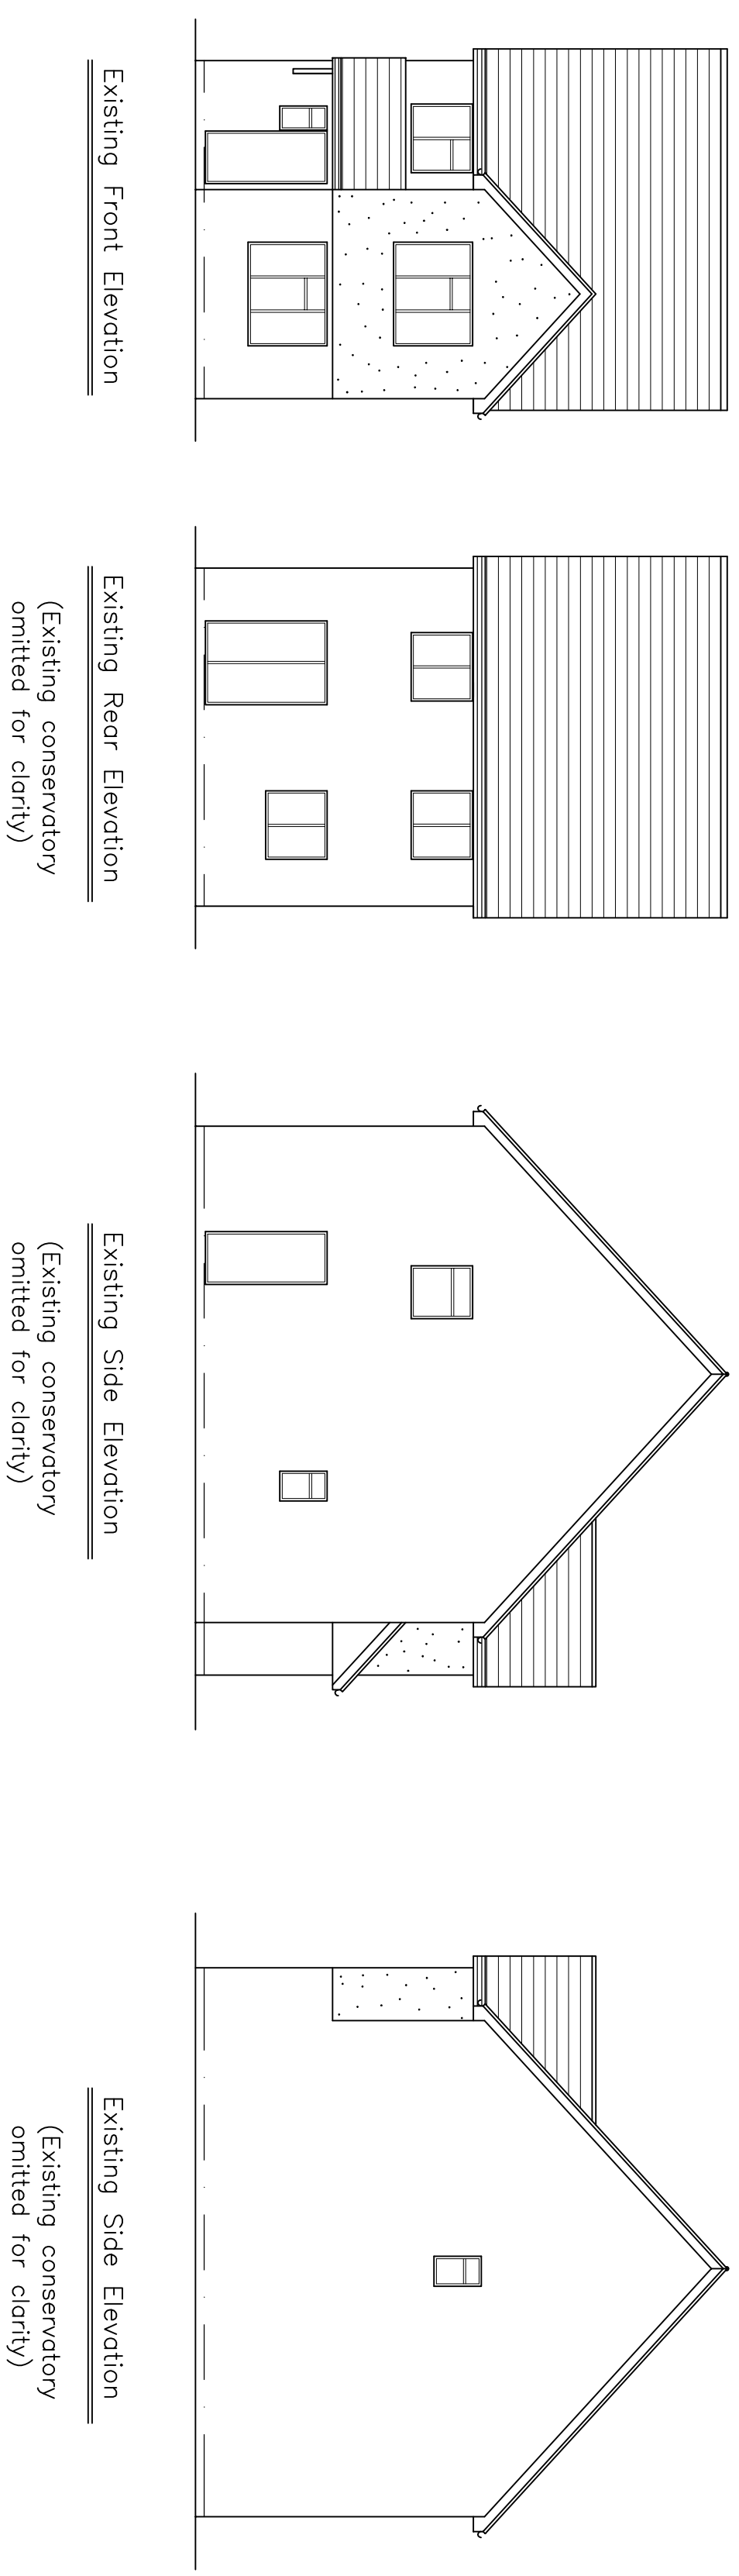


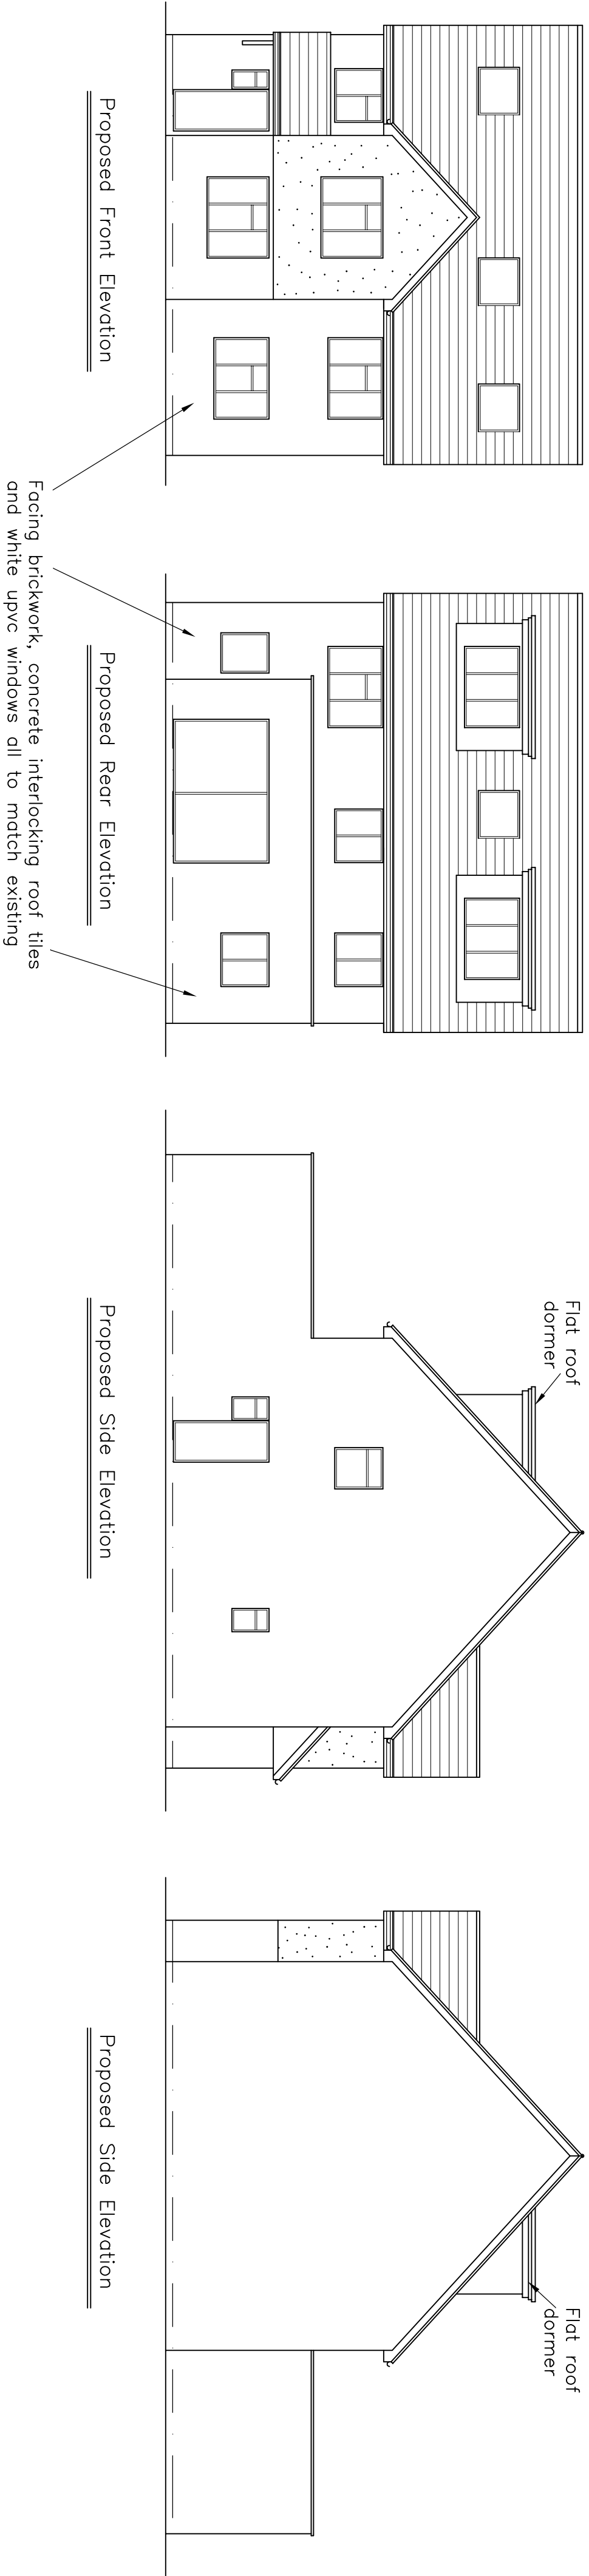

PLANNING DRAWING

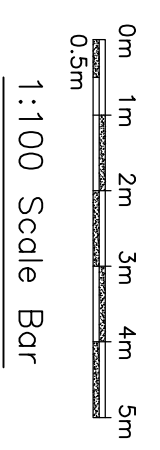

Rev B	Drawing updated	Mar '25
Rev A	Drawing updated	Mar '25

Mulbury Designs Ltd

Honeywood House
The Drive
Maresfield Park
Maresfield
East Sussex
TN22 2HA
Tel: 01825 760967
Email: mulburymdesigns@hotmail.co.uk

CLIENT:

Dan & Gem Parr

TITLE:

Existing & Proposed Elevations

PROJECT:

Proposed Single Storey Rear Addition, Two Storey Side Addition & Loft Conversion at: 16, Daynes Way Burgess Hill, RH15 9RH

SCALE: 1:100 @ A2

DATE: Mar 2025

DWG NO.

3

REV.

B