

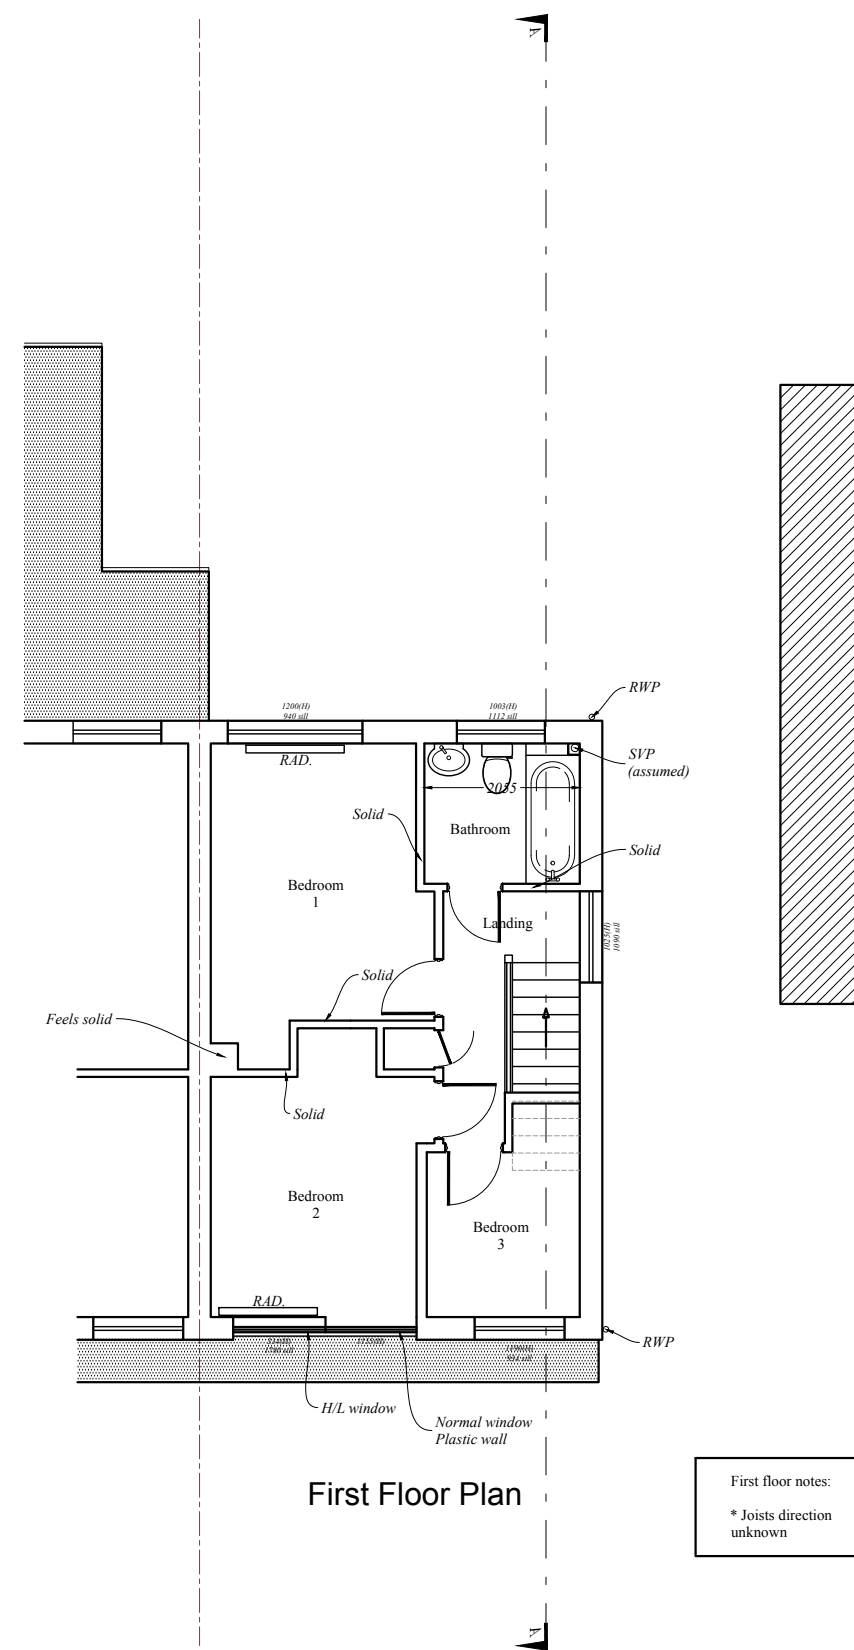


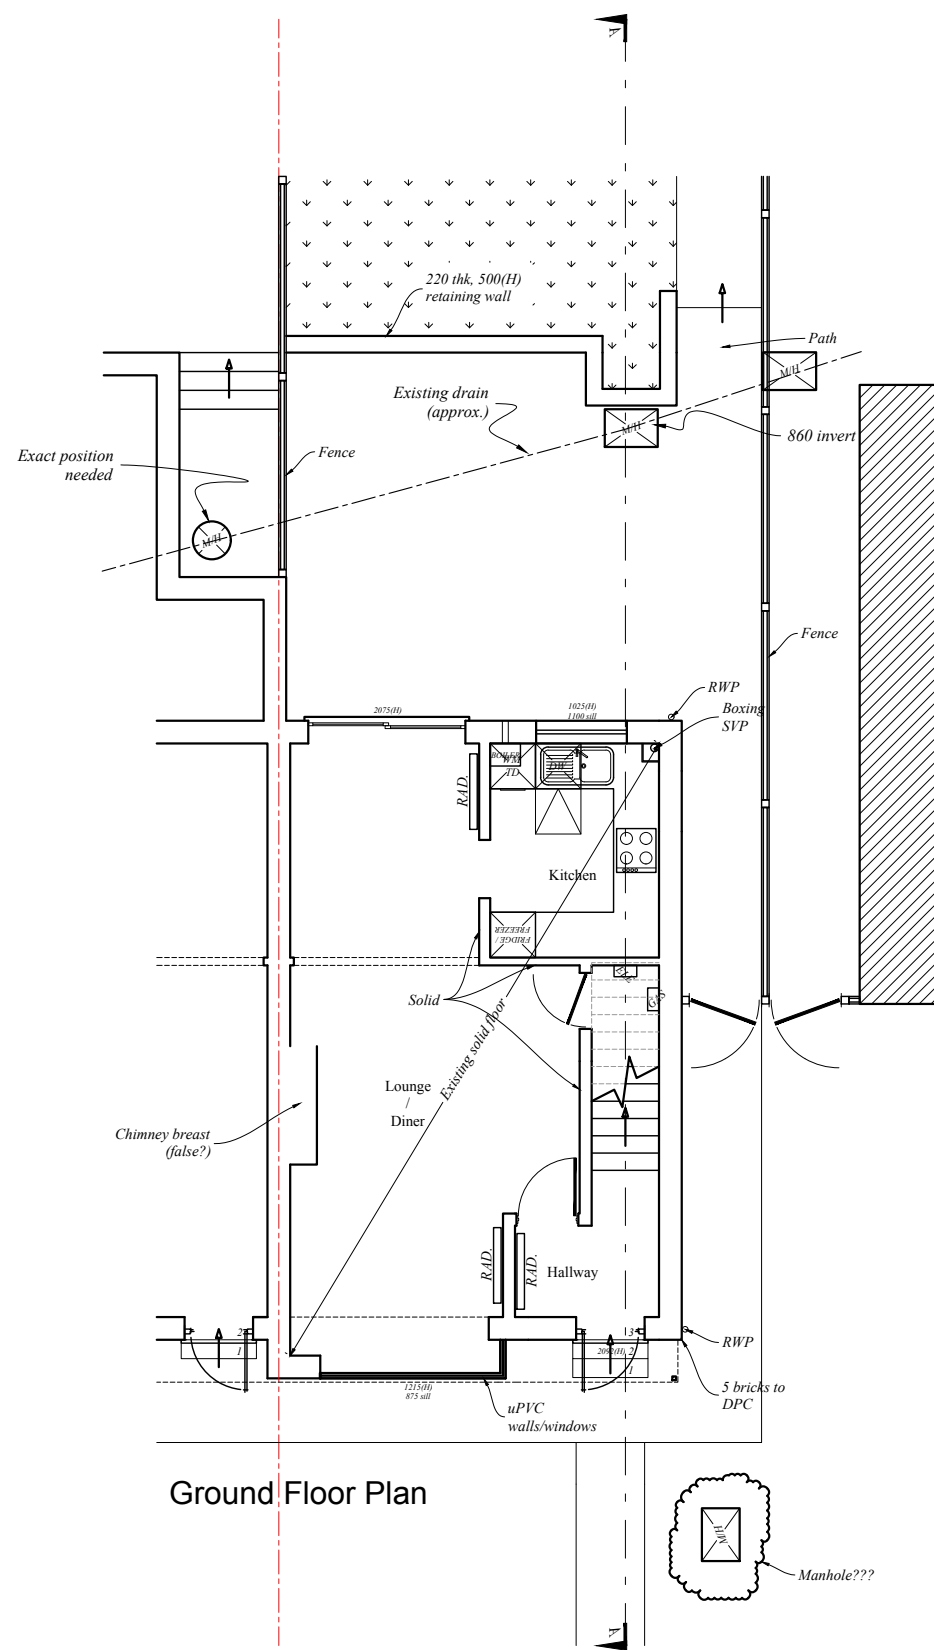

First floor notes:
* Joists direction
unknown

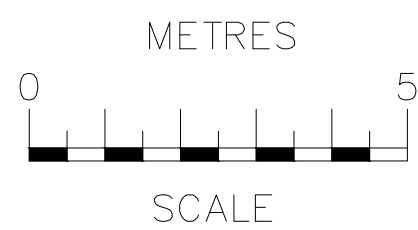

rev	date	description	
RB Design Corner Cottage, The Limes, Felbridge, East Grinstead, RH19 2QY Tel: 01342 523 766 Mob 07988 998 928 e-mail: info@rossbouditchdesign.co.uk			
project	drawing	date	job no
39 Rowan Walk, Crawley Down, CRAWLEY, RH10 4JW	WORKS	05.11.24	
client	scale of	drawing no	
Mr & Mrs Matthews	PLANS EXISTING	1:100	PLN 01