
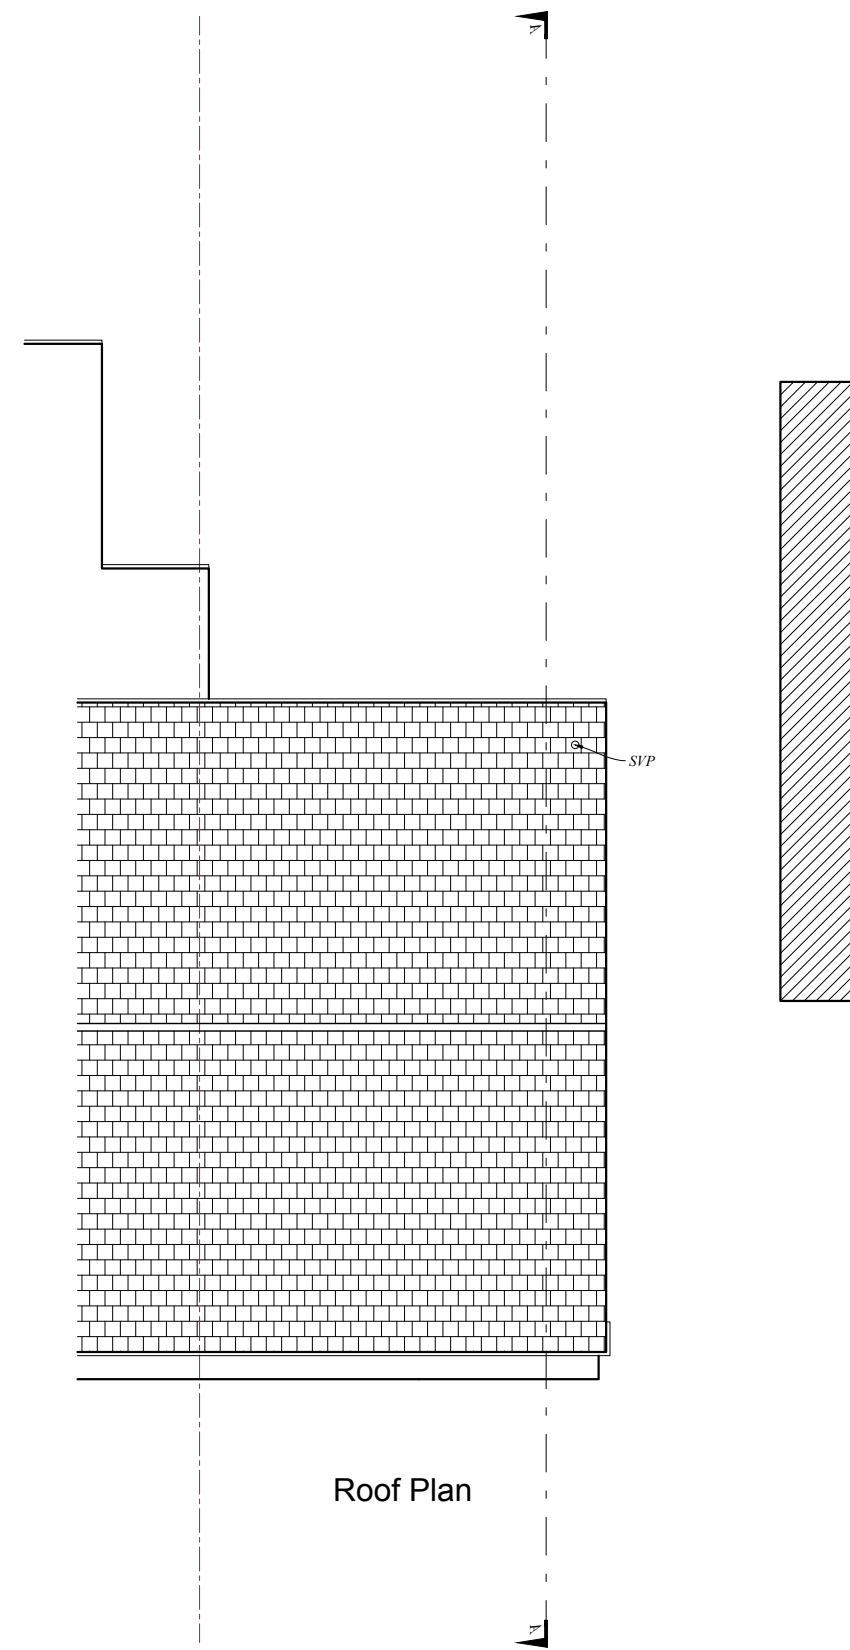
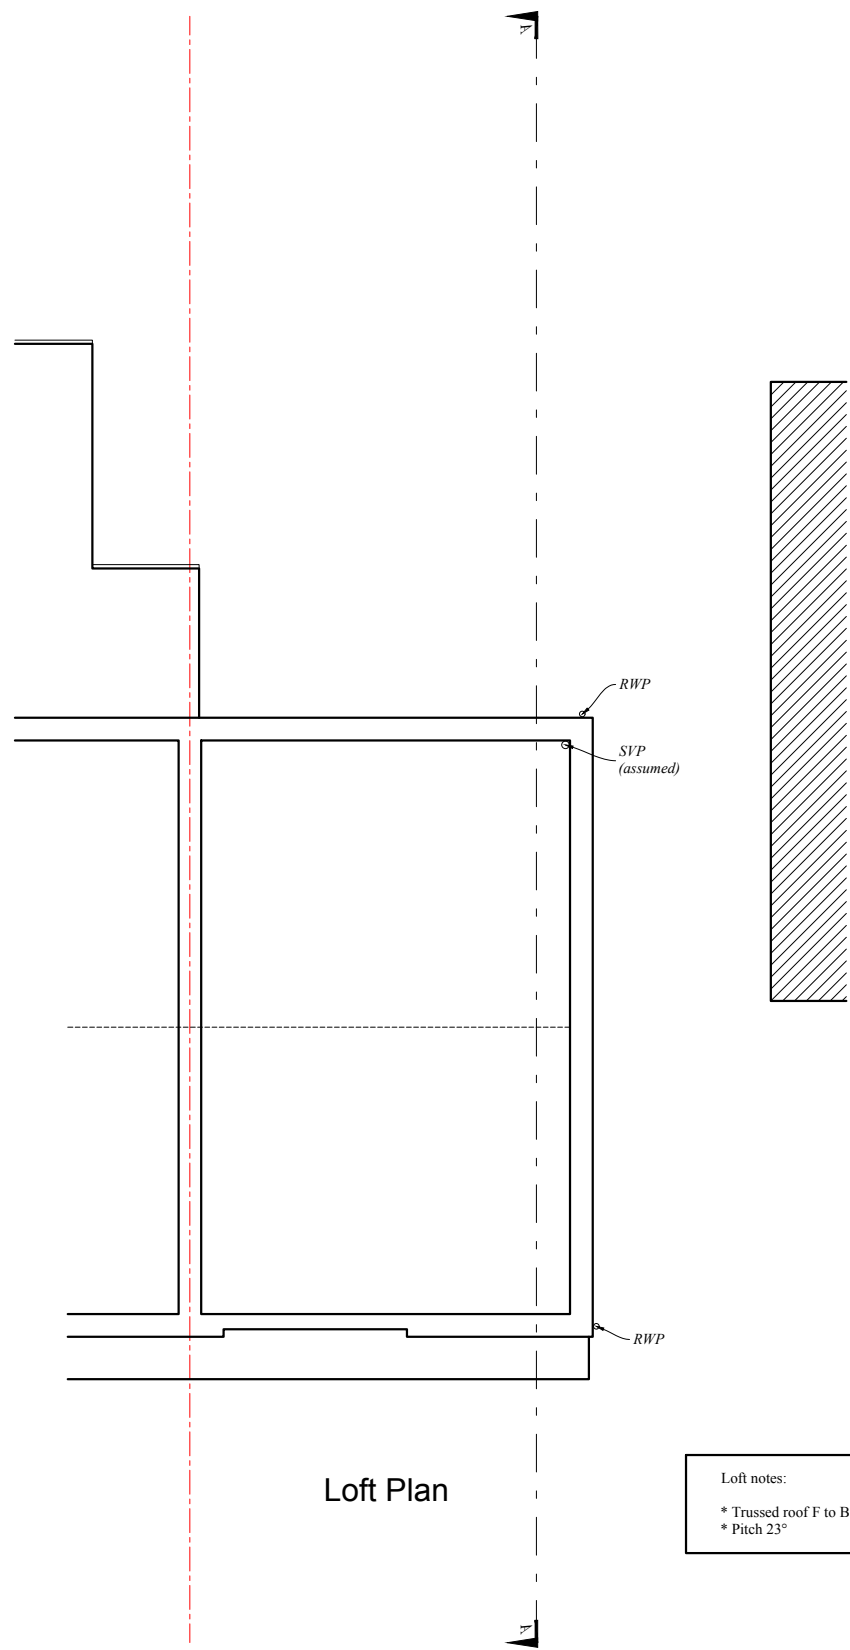


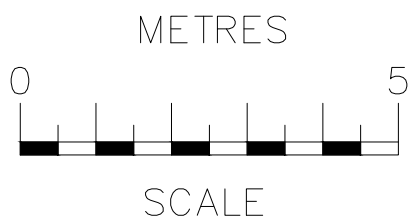

rev	date	description		
RB Design Corner Cottage, The Limes, Felbridge, East Grinstead, RH19 2QY Tel: 01342 523 766 Mob 07988 998 928 e-mail: info@rossbouditchdesign.co.uk				
project	drawing	date	job no	
39 Rowan Walk, Crawley Down, CRAWLEY, RH10 4JW	WORKS	05.11.24		
client	scale @	draw no		
Mr & Mrs Matthews	PLANS EXISTING	1:100	PLN 02	